
REF:-
PP-00326534

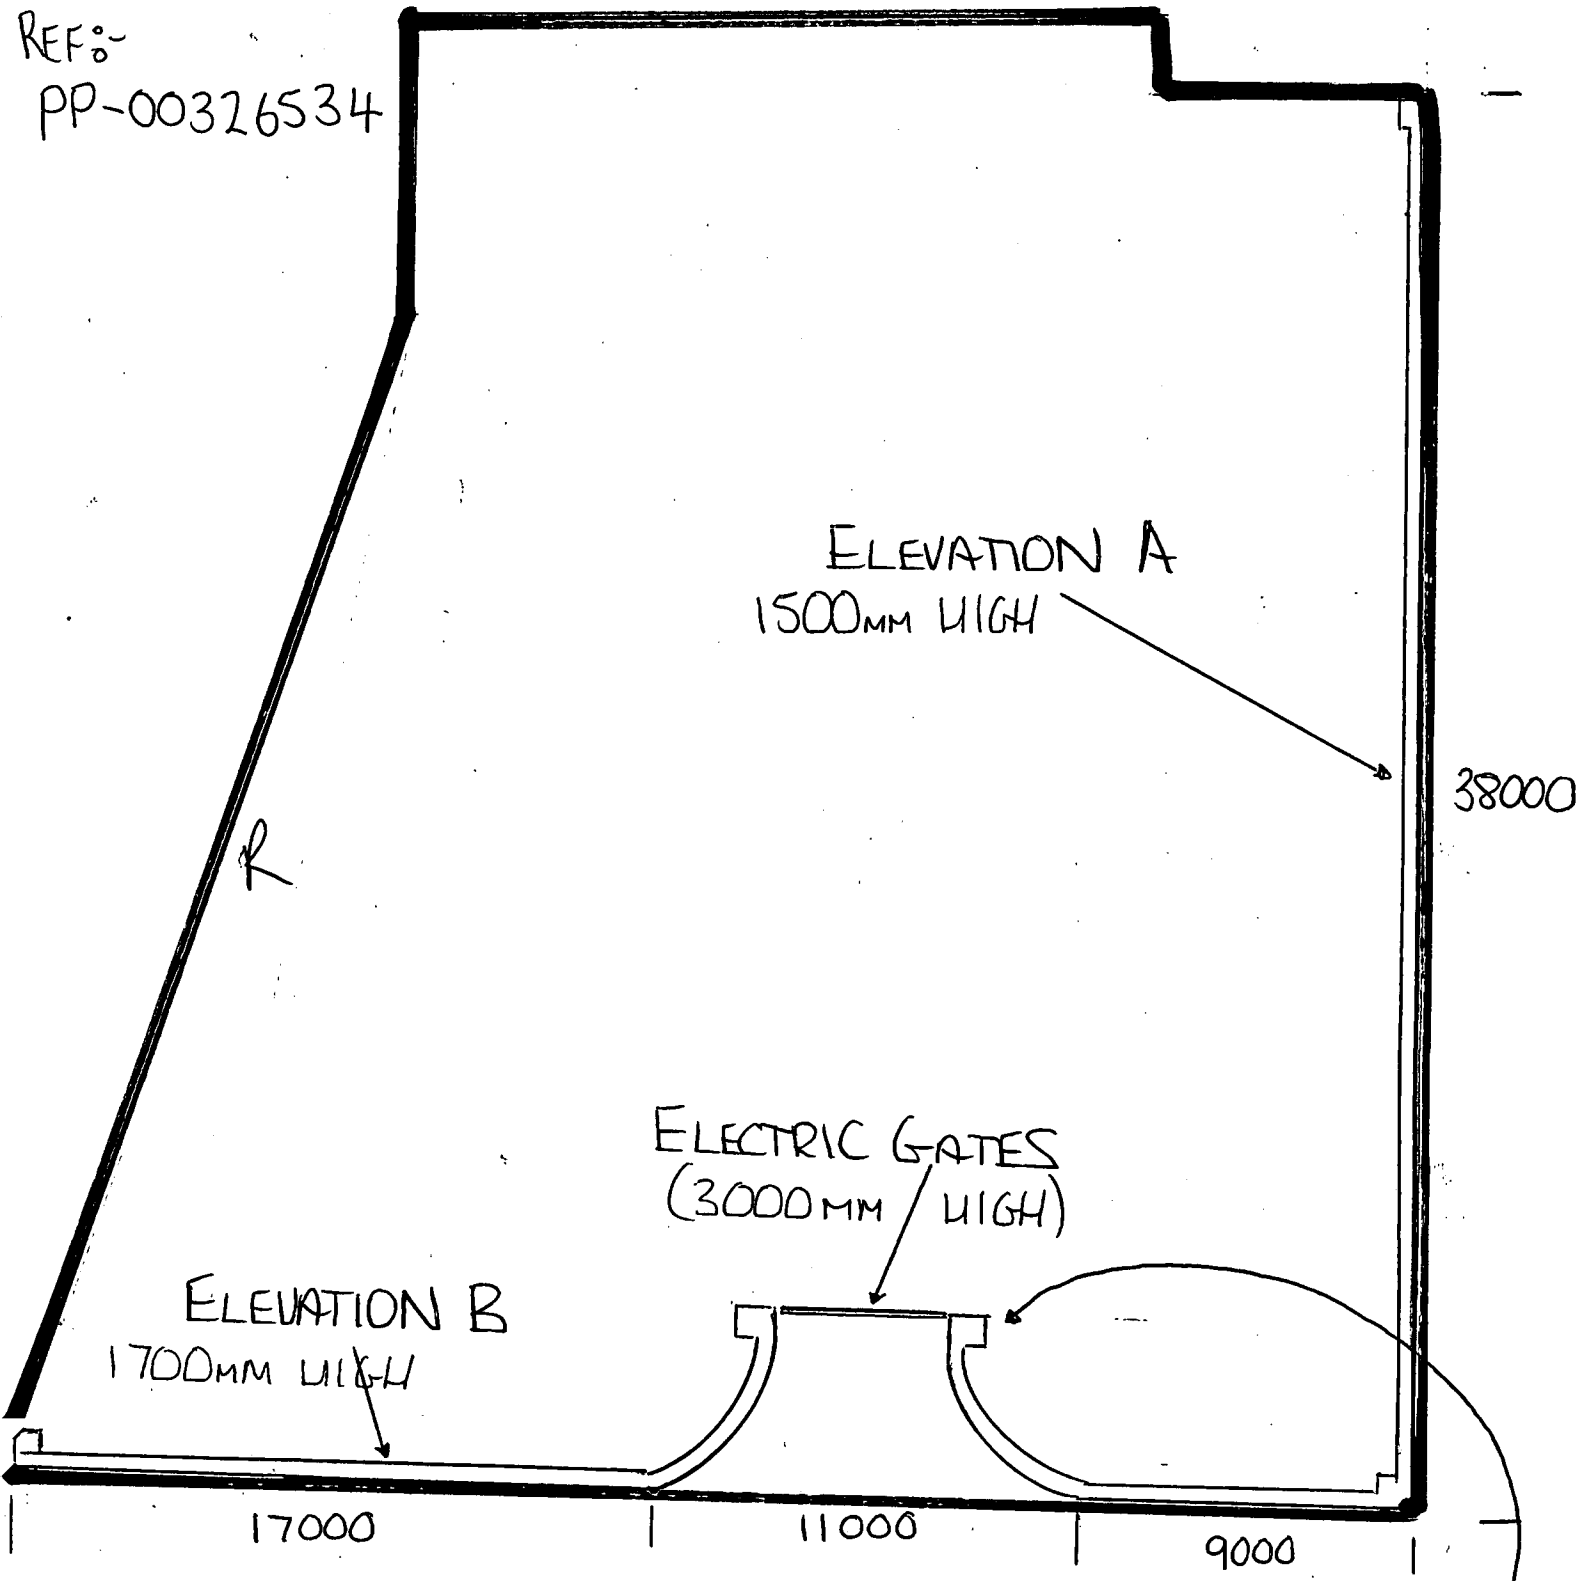

CURVED BRICKWORK RISING FROM 1700MM HIGH EACH SIDE UPTO 3000MM HIGH TO WERE THE GATES ARE.

BOUNDARY WALL:-

DEVELOPMENT SERVICES
- 3 DEC 2007
RECEIVED

SCALE 1:200