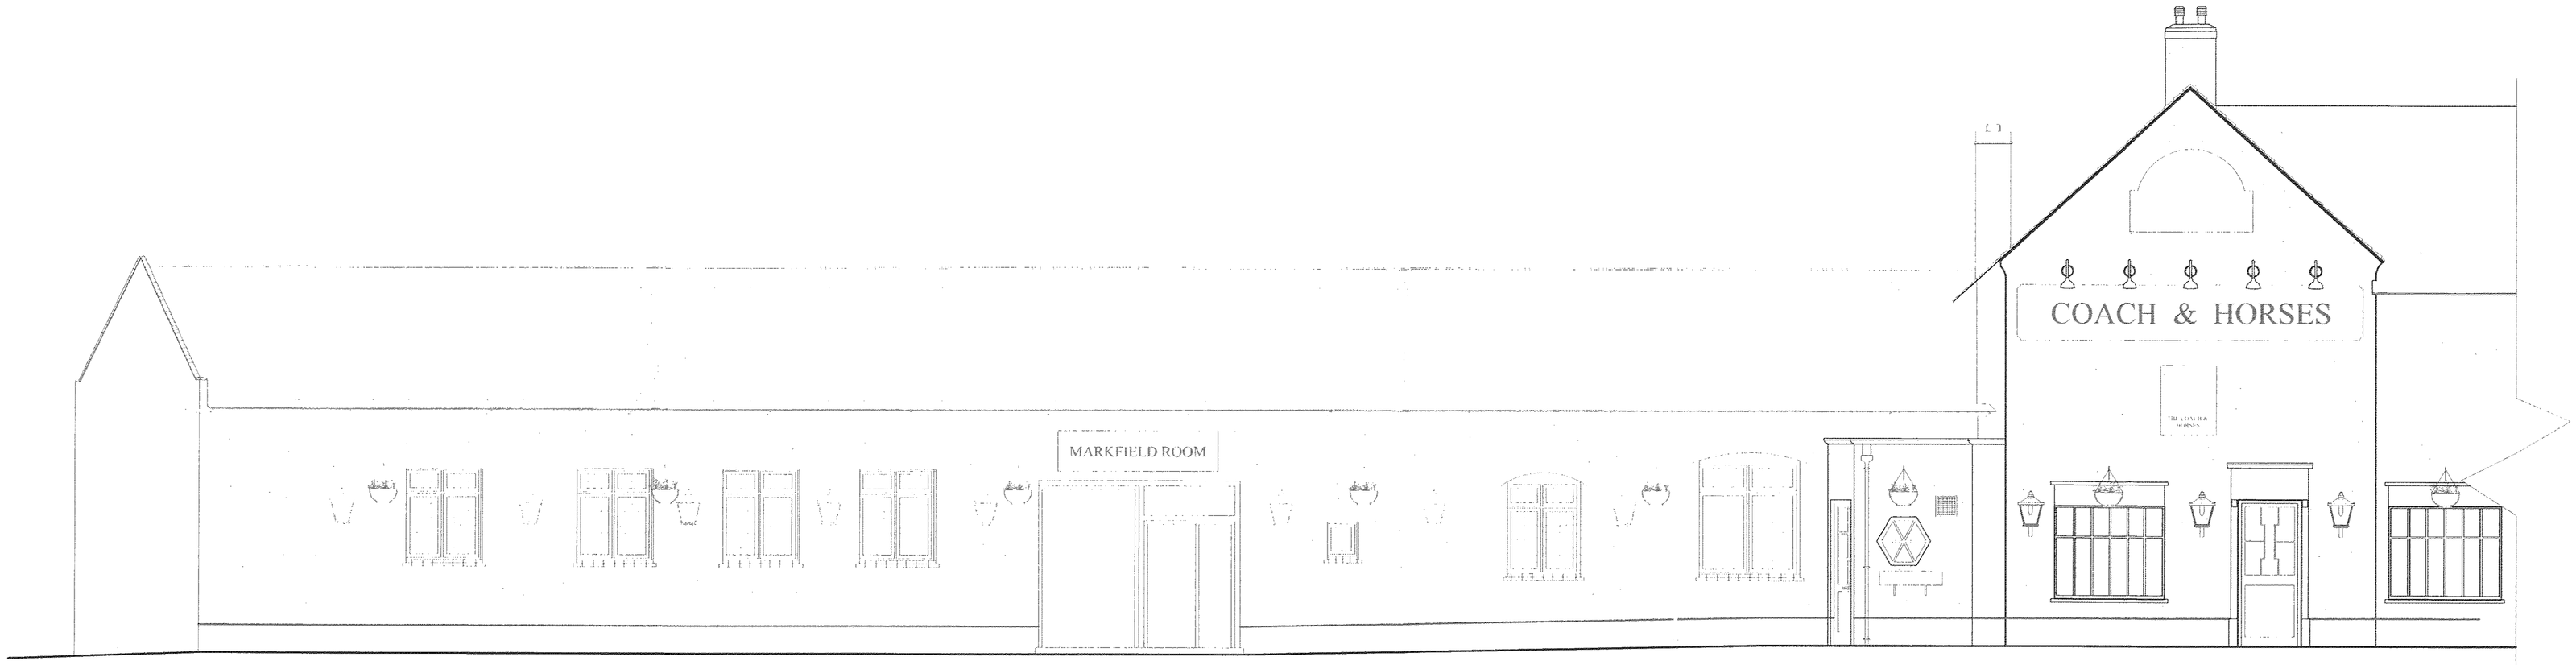

EXISTING ELEVATION A-A
SCALE 1:50



EXISTING ELEVATION B-B
SCALE 1:50

DEVELOPMENT SERVICES
16 APR 2008
RECEIVED

Rev.	Revision Details	Date

newmangauge
design associates
12-14 Regents Place I Birmingham I B1 3NJ
T. 0121 212 9800 I F.0121 212 9801 I E.design@newmangauge.com

Client
EVERARDS BREWERY LIMITED

Project
THE COACH & HORSES
FIELD HEAD
MARKFIELD
LE67 9RF

Drawing Title
EXISTING ELEVATIONS

Date	Scale	Drawn By
MAR '08	1:50@A1	SH
Project No.	Drawing No.	Revision
1463	105	

This drawing is the property of NEWMAN GAUGE DESIGN ASSOCIATES. Copyright is reserved by them and the drawing is issued on the condition that it is not copied either wholly or in part without the prior consent in writing of Newman Gauge Design Associates. All dimensions are to be checked on site prior to the commencement of any work or shop drawings. This drawing is to be read in conjunction with other drawings and specifications where existing.