



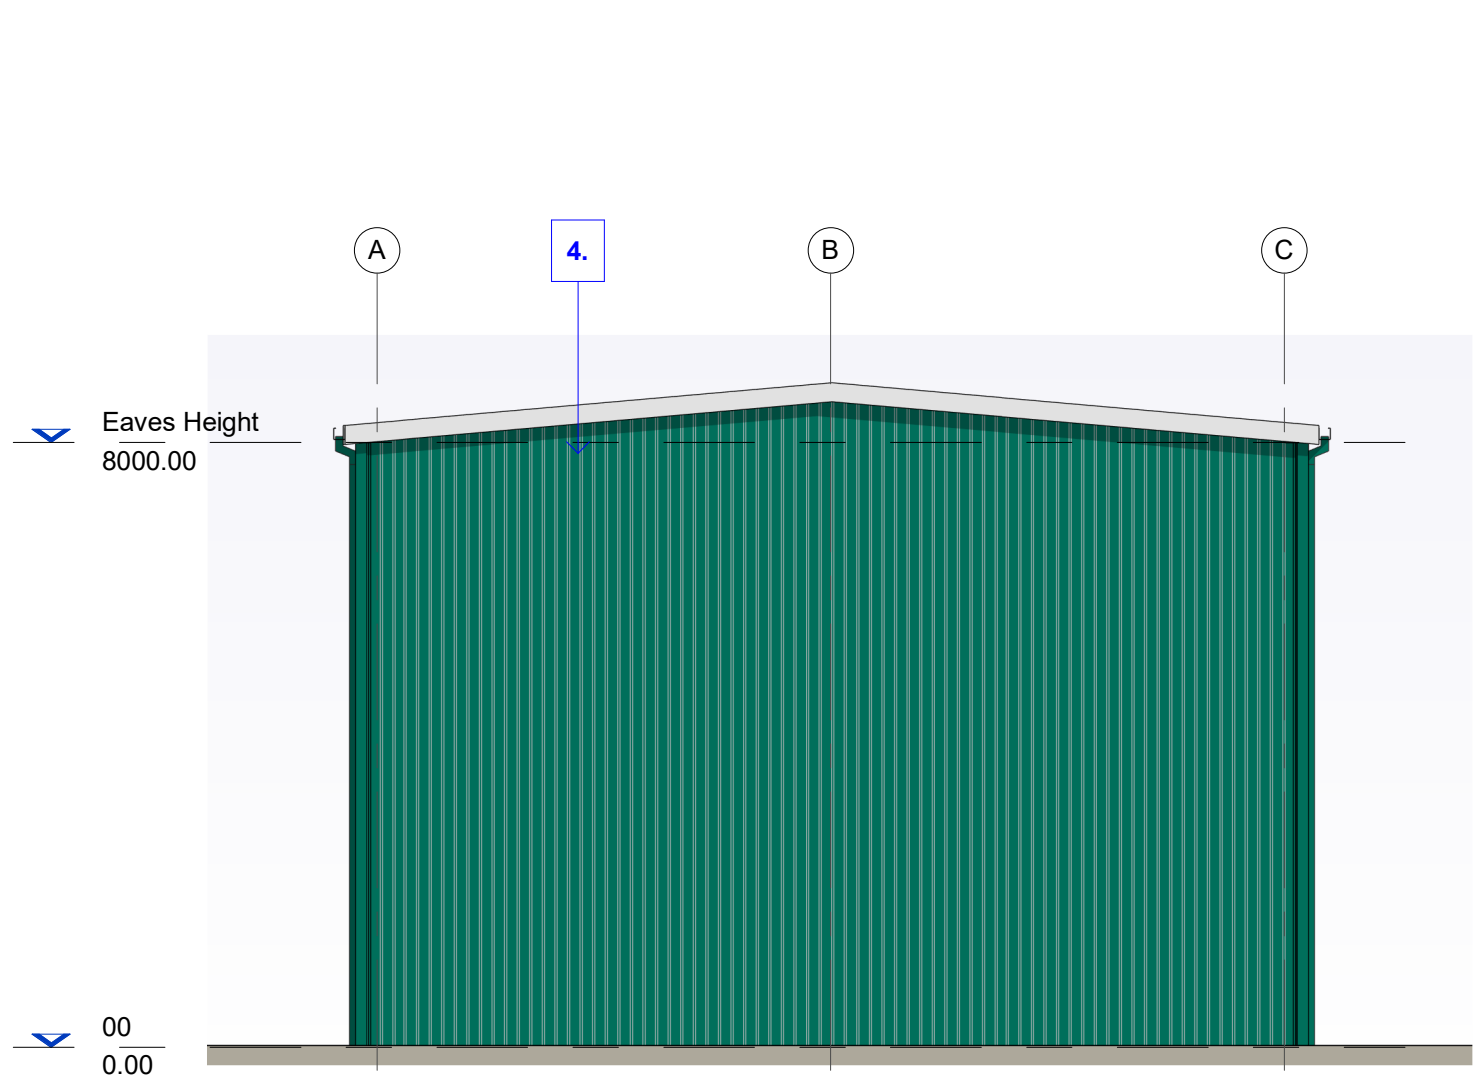


Planning Elevation East  
1 : 100

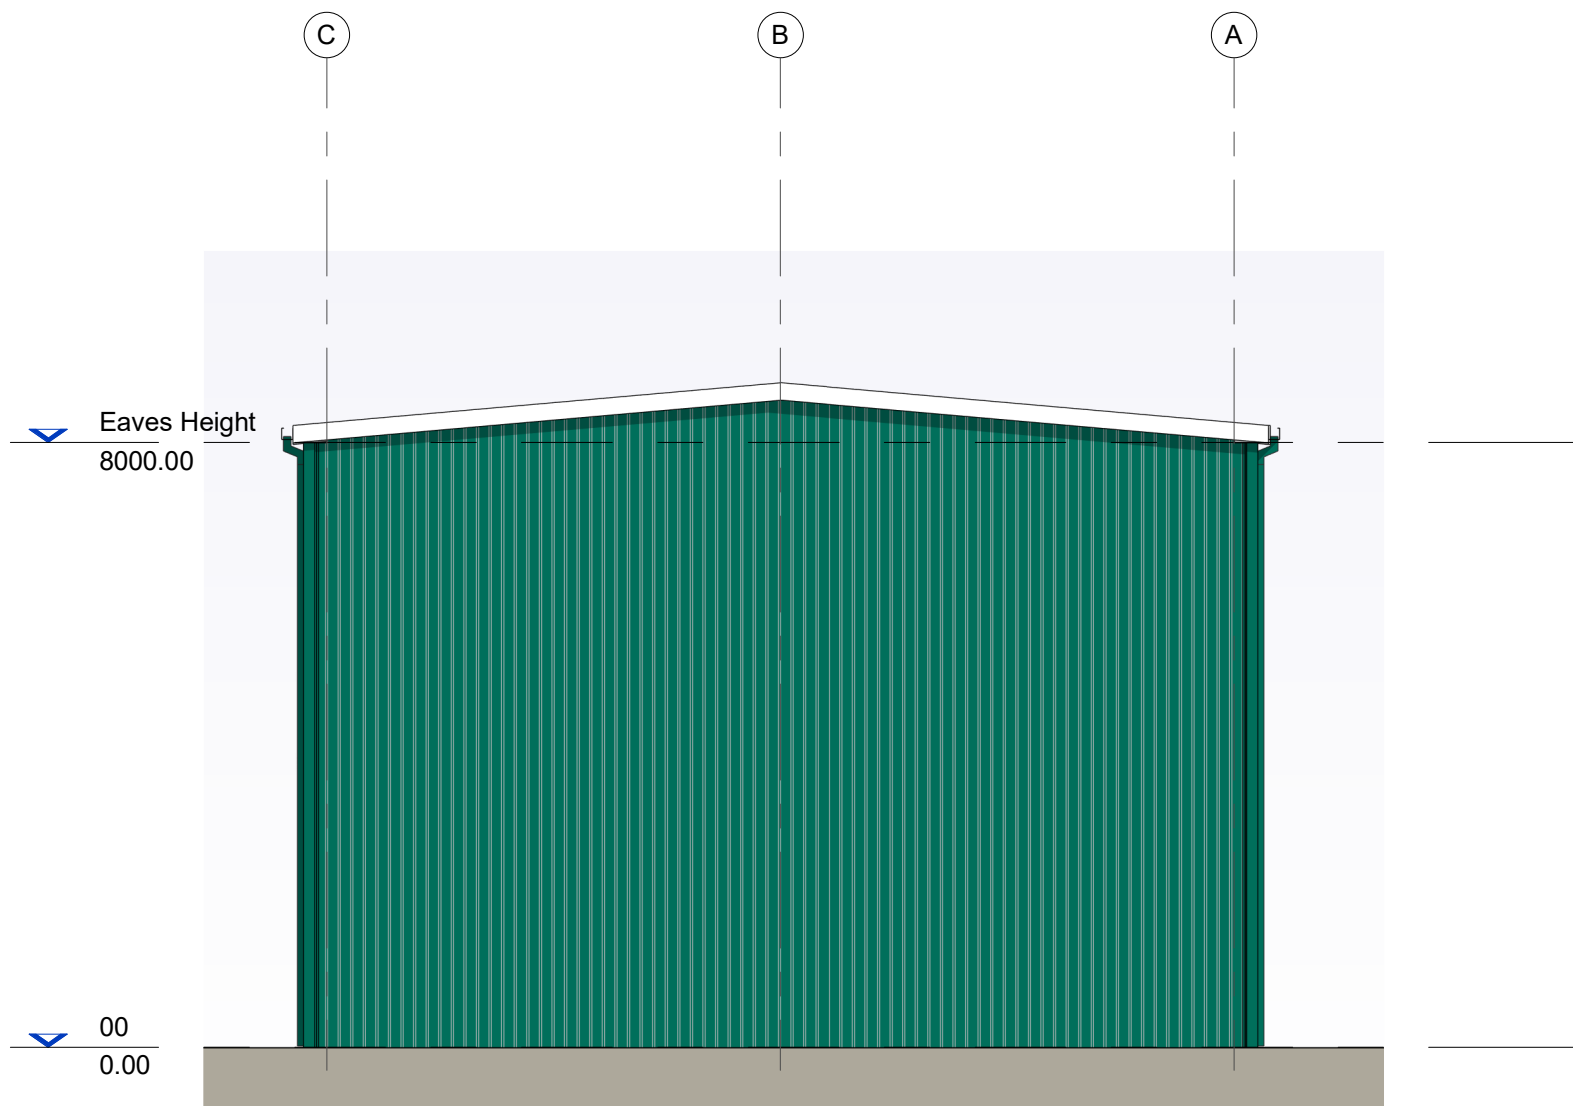


Planning Elevation West  
1 : 100

Materials List


1. Grey Roof
2. Roller Shutter doors
3. Grey Guttering
4. Juniper Green Cladding
5. Green Downpipes

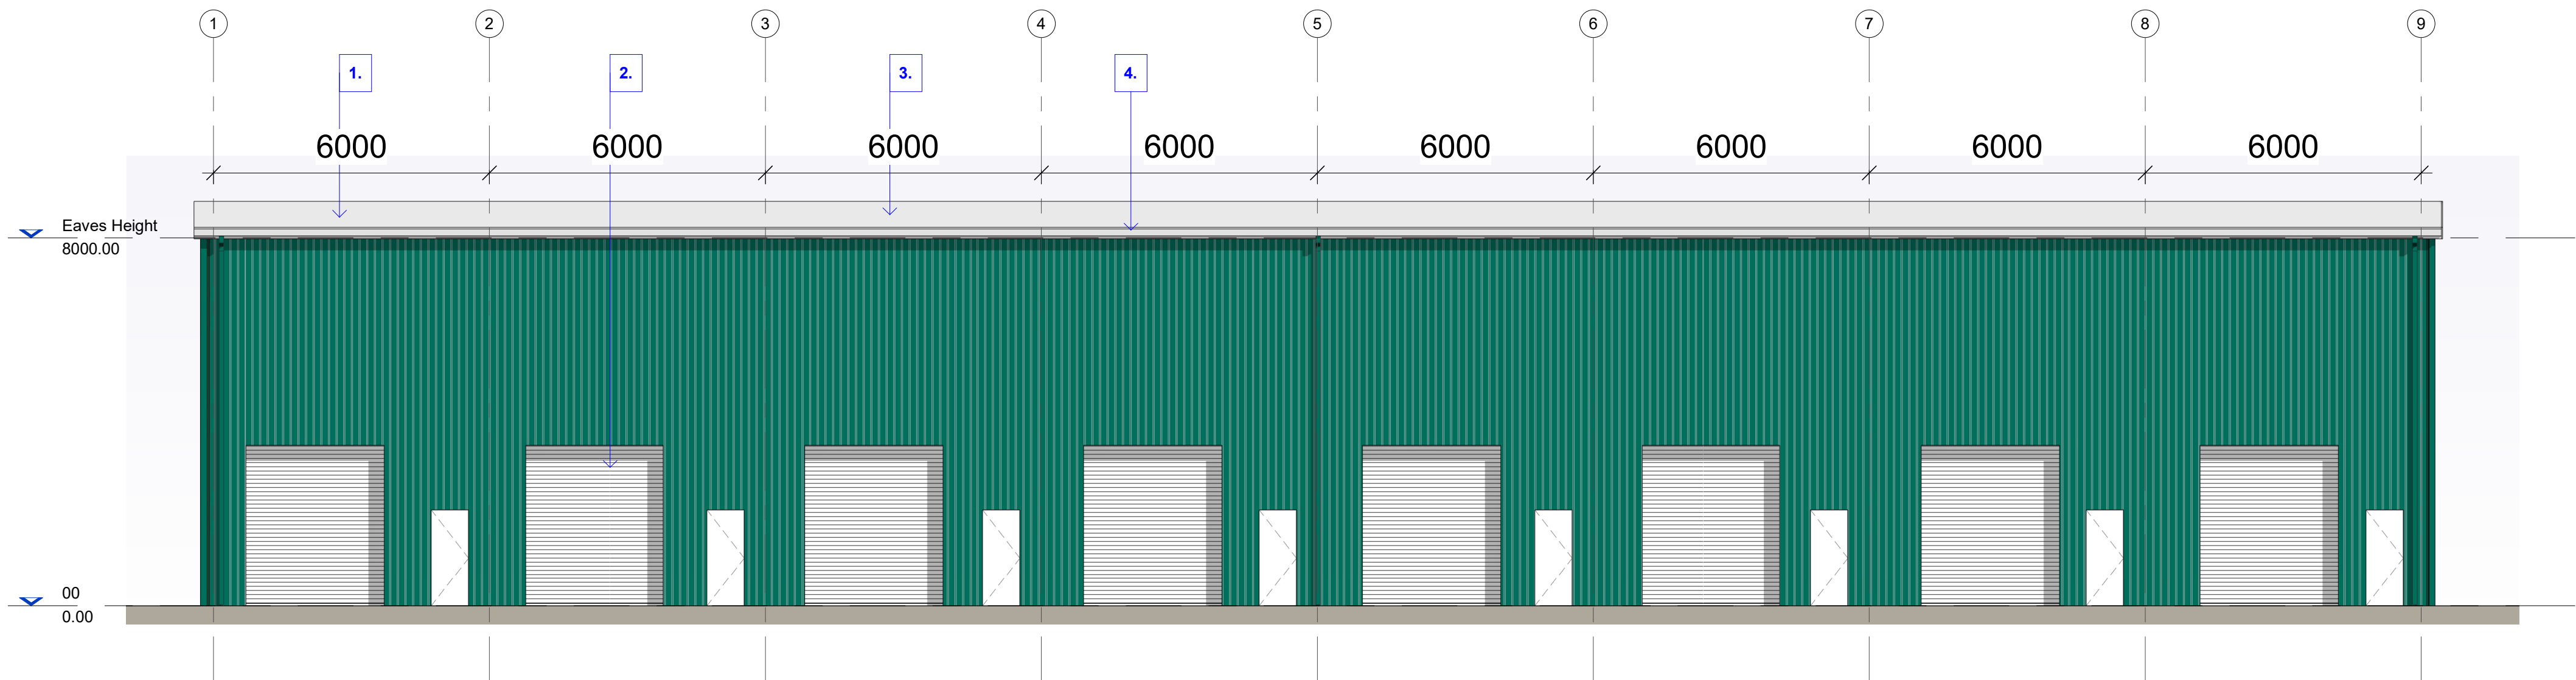

Planning Elevation South  
1 : 100

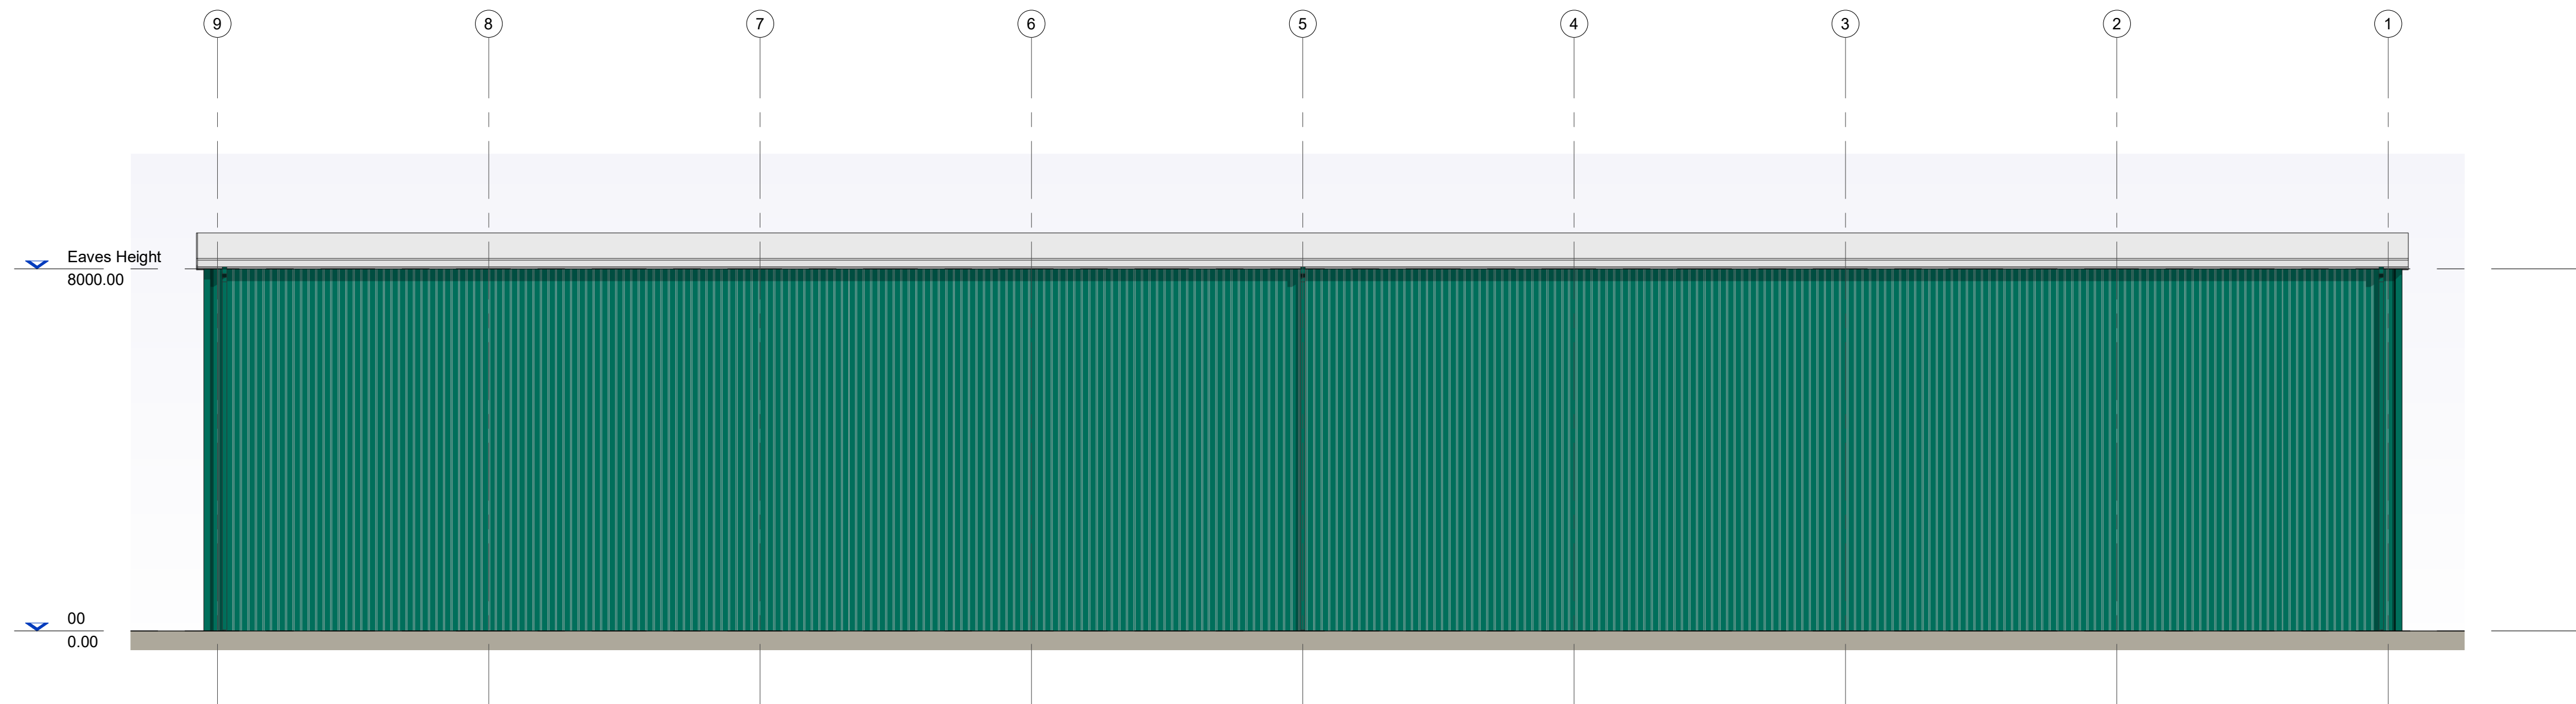

Planning Elevation North  
1 : 100

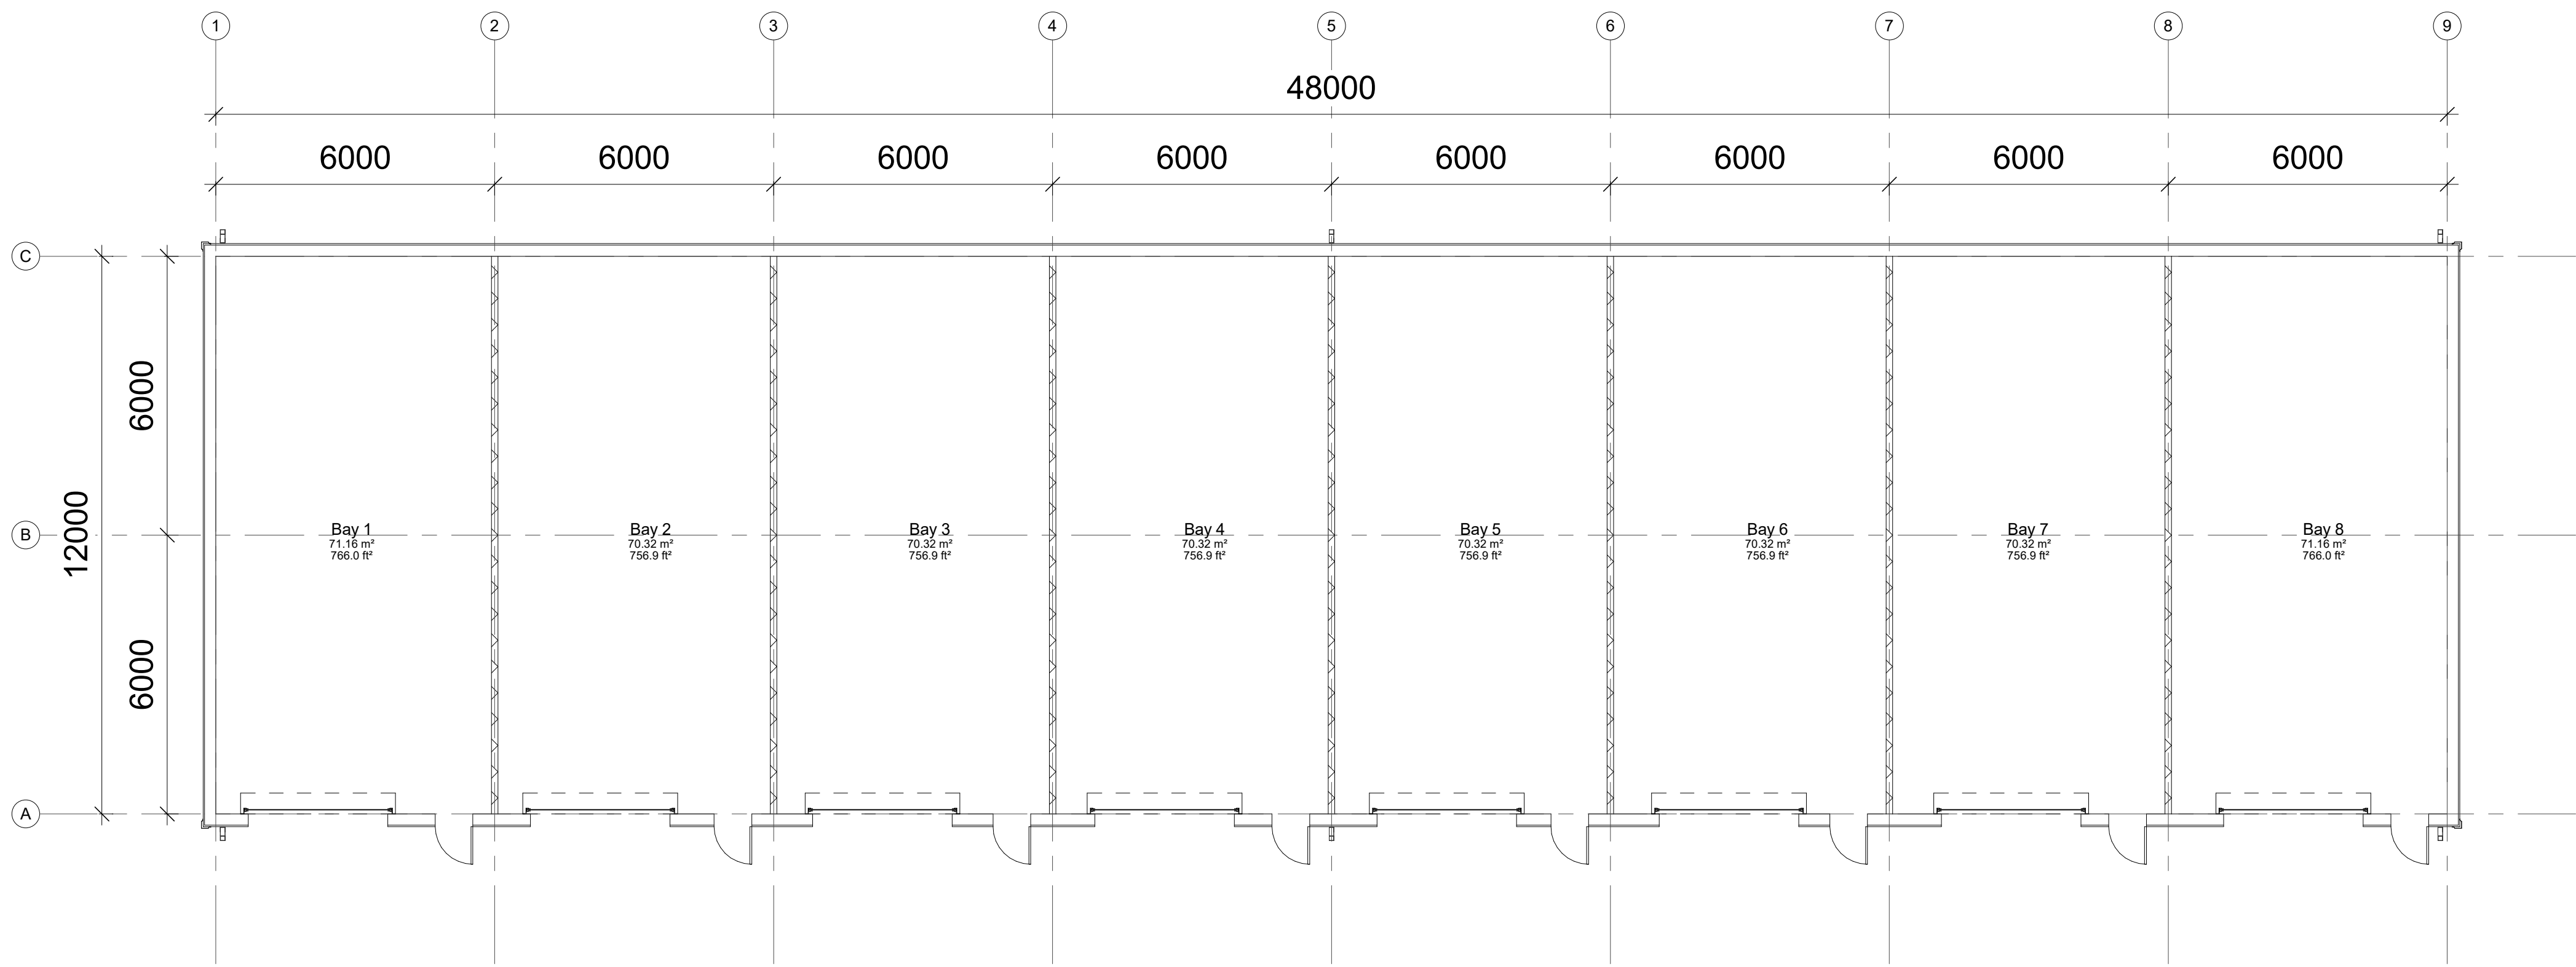

Planning Barn Plan Level 00  
1 : 100



Site Location Plan  
1 : 1250



Site Plan\_  
1 : 500