


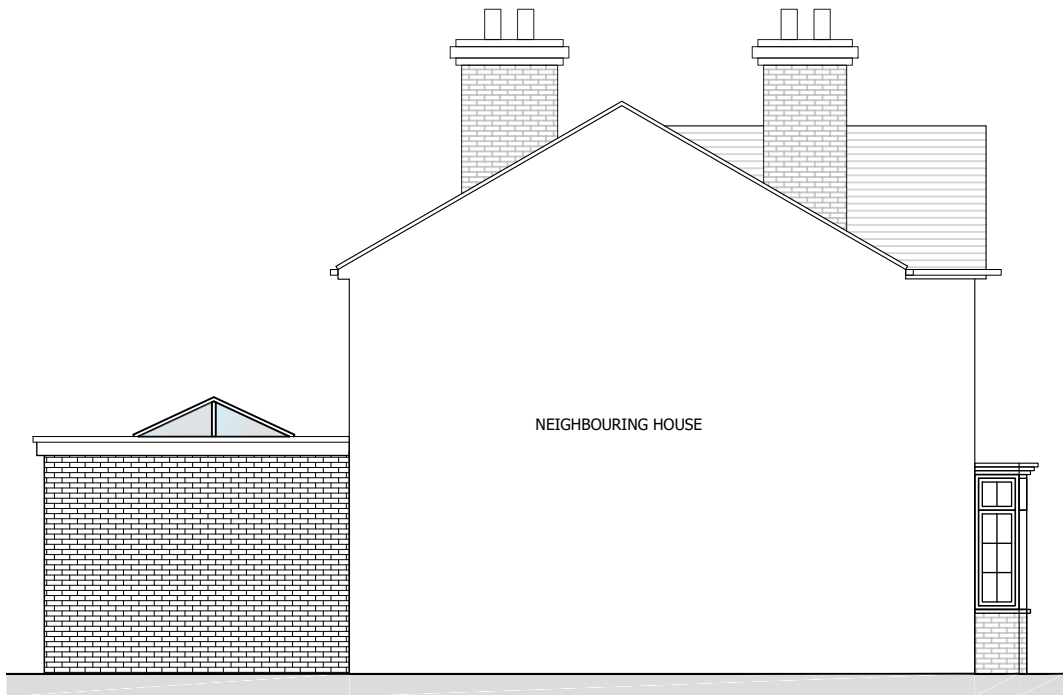


Proposed West Facing Elevation
Scale 1:100



Proposed East Facing Elevation
Scale 1:100

Red line indicates where proposed brick
is to be built onto existing walls

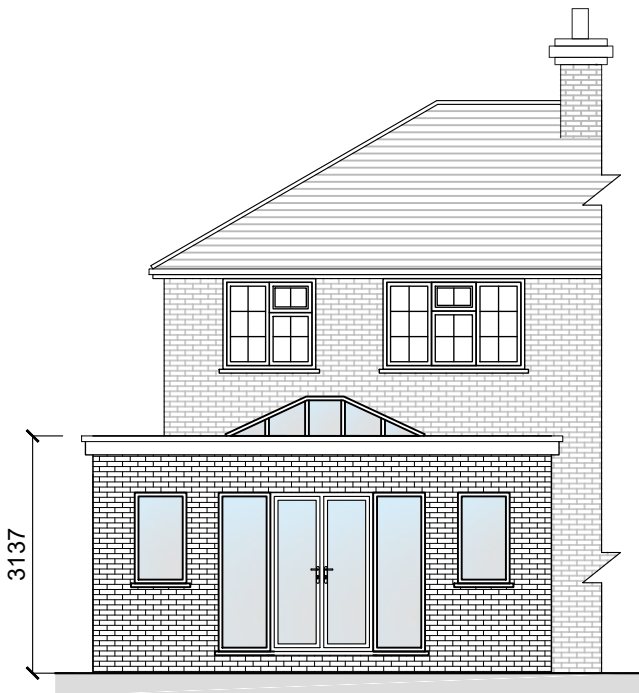

Proposed North Facing Elevation
Scale 1:100



Proposed South Facing Elevation
Scale 1:100

Red line indicates where
proposed brick is to be built
onto existing wall



**LLOYD
HARDEN**

Design • Planning • Architecture

MATERIALS

Proposed Extension

Doors - White UPVC to match existing,
Walls - Brick to match existing,
Roof - Single-ply Flat Roof,
Windows - White UPVC to match existing,
Facia - UPVC to match existing,
Roof Lantern - Aluminium Frame,

REV BY DATE DETAILS

SCALE @ A3

1:100
0 1m 2m 3m 4m 5m 1:100

CLIENT

Scott Burns
121 Leicester Road, Groby, LE6 0DQ

PROJECT

Single storey rear extension and internal
reconfigurations

DRAWN BY

TAC

CHECKED BY

LKH

PLANNING SUBMISSION

DRAWING TITLE

Proposed Elevations

DATE DRAWING NUMBER REVISION

04.03.25 2501-04-005 --

+44 (0)116 482 9284

www.lloydharden.co.uk

DO NOT CONSTRUCT FROM THIS DRAWING. Responsibility is Not Accepted For Errors Made By Others In Scaling From This Drawing. All Construction Information Must Be Taken From Figured Dimensions Only.
All Dimensions And Levels Must Be Checked On Site And Any Discrepancies Between Drawings Must Be Reported To Lloyd Harden Design Ltd. THESE DRAWINGS ARE FOR PLANNING USE ONLY.