



1.8m High Deer Fencing, posts at 3m intervals.

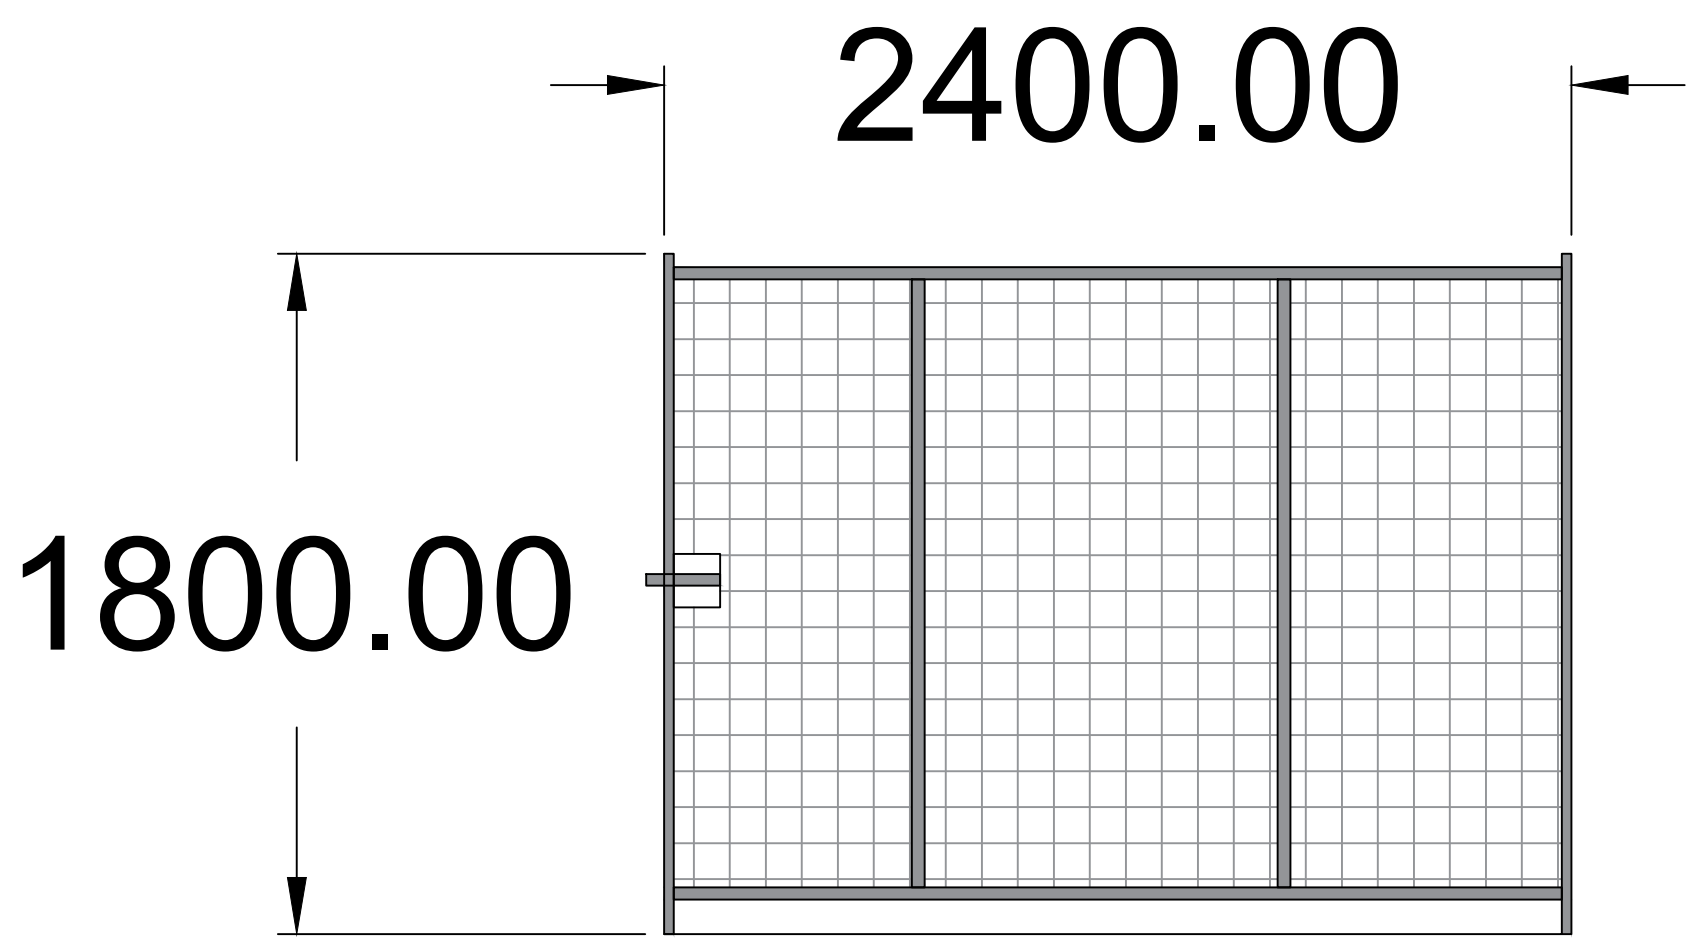


1.8m High Deer Gate, 2.4m Wide.

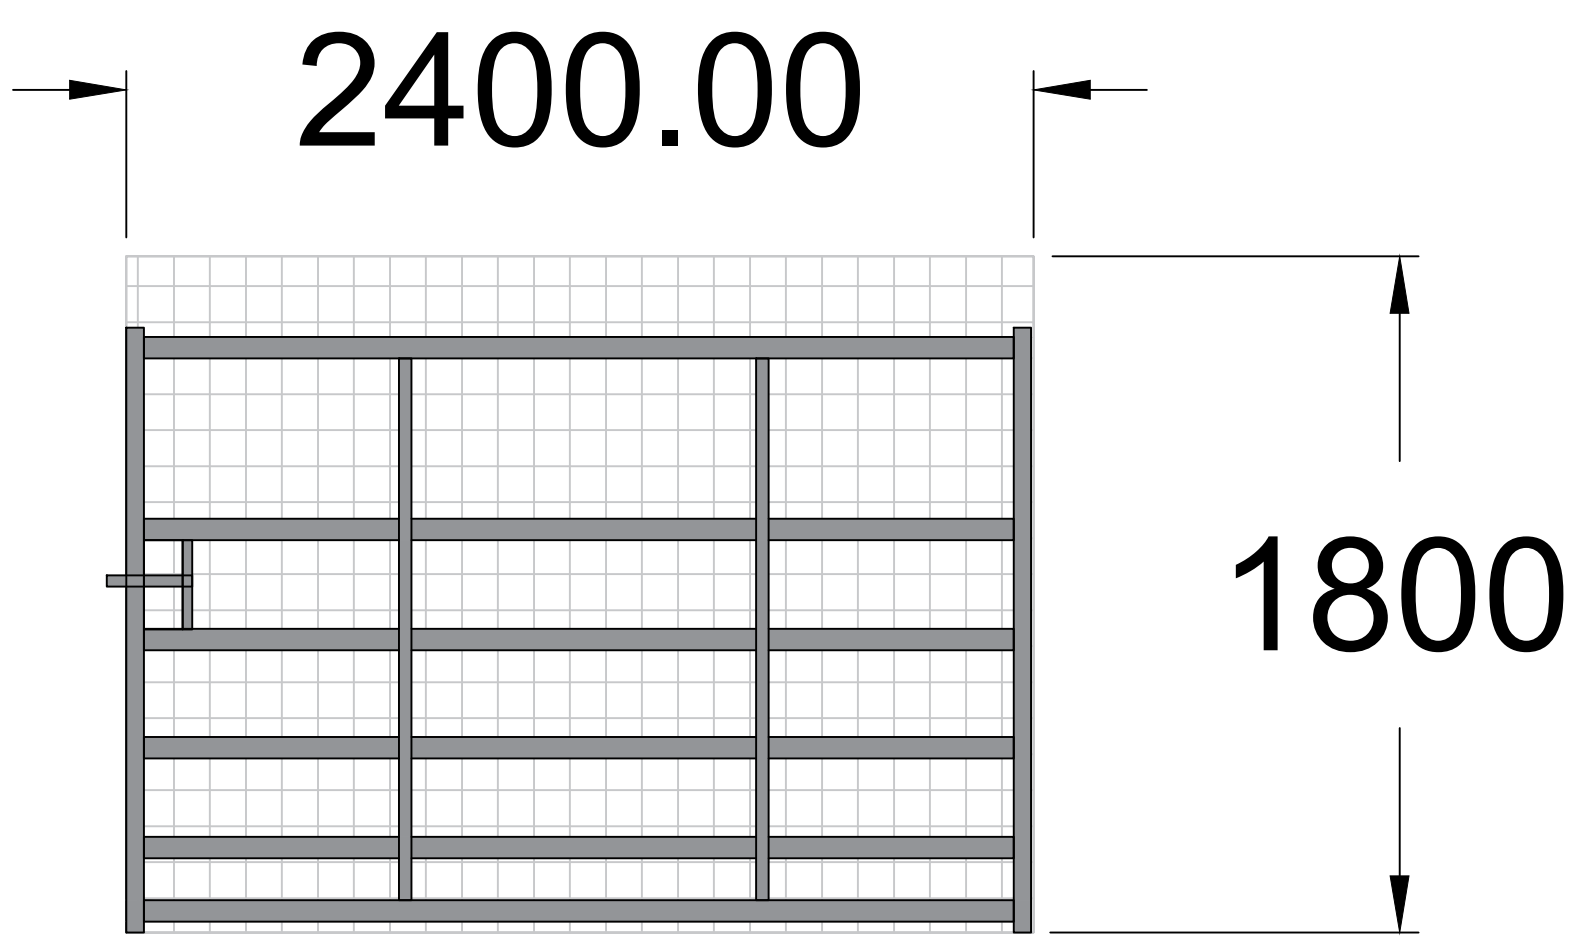

Standard 5 Bar Gate with 1.8m Mesh

DRAWING FOR INFORMATION ONLY

SCALE BAR 1:50

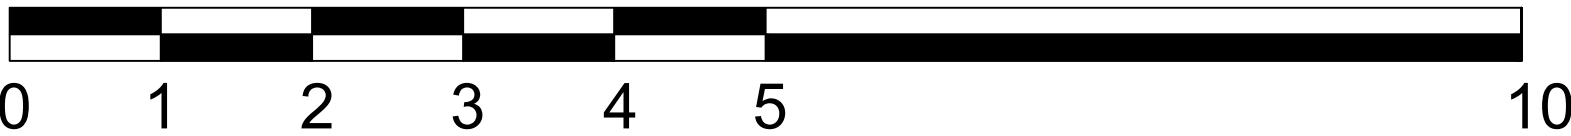

Client:
Michelle
Project:
CV13

Issue:
1
Scale:
As Shown @ A1

Drawing No:
CV13/001/2

Drawn By:
AP
Date:
15/03/2025