

REV	DATE	DESCRIPTION	DRW	CHK
A	24.02.2025	Preliminary Issue	FN	ROD



SIGN 1: NEW ALDI SINGLE FACED WALL MOUNTED SIGN ON ALUMINIUM PANELS (1900mm (H) x 1592 (L) x 120mm (D))

HIGH QUALITY FULL COLOUR PRINTED VINYL APPLIED TO ALUMINIUM PANELS & FIXED TO WALL.


SIGN PANEL IS POLYCARBONATE WITH SCREEN PRINTED 5 COLOUR FOIL - CORPORATE LOGO

DURING TRADING HOURS, STATIC INTERNAL LED ILLUMINATON IS PROVIDED WITH 3mm LIGHT ENHANCEMENT FILM INSIDE.


MAX SYMBOL SIZE 737mm



SIGN 3: NEW WELCOME VINYL ON GLAZING 2000mm (H) x 760mm (W) x 1.5mm (D) NON - ILLUMINATED MAX SYMBOL HEIGHT 250mm

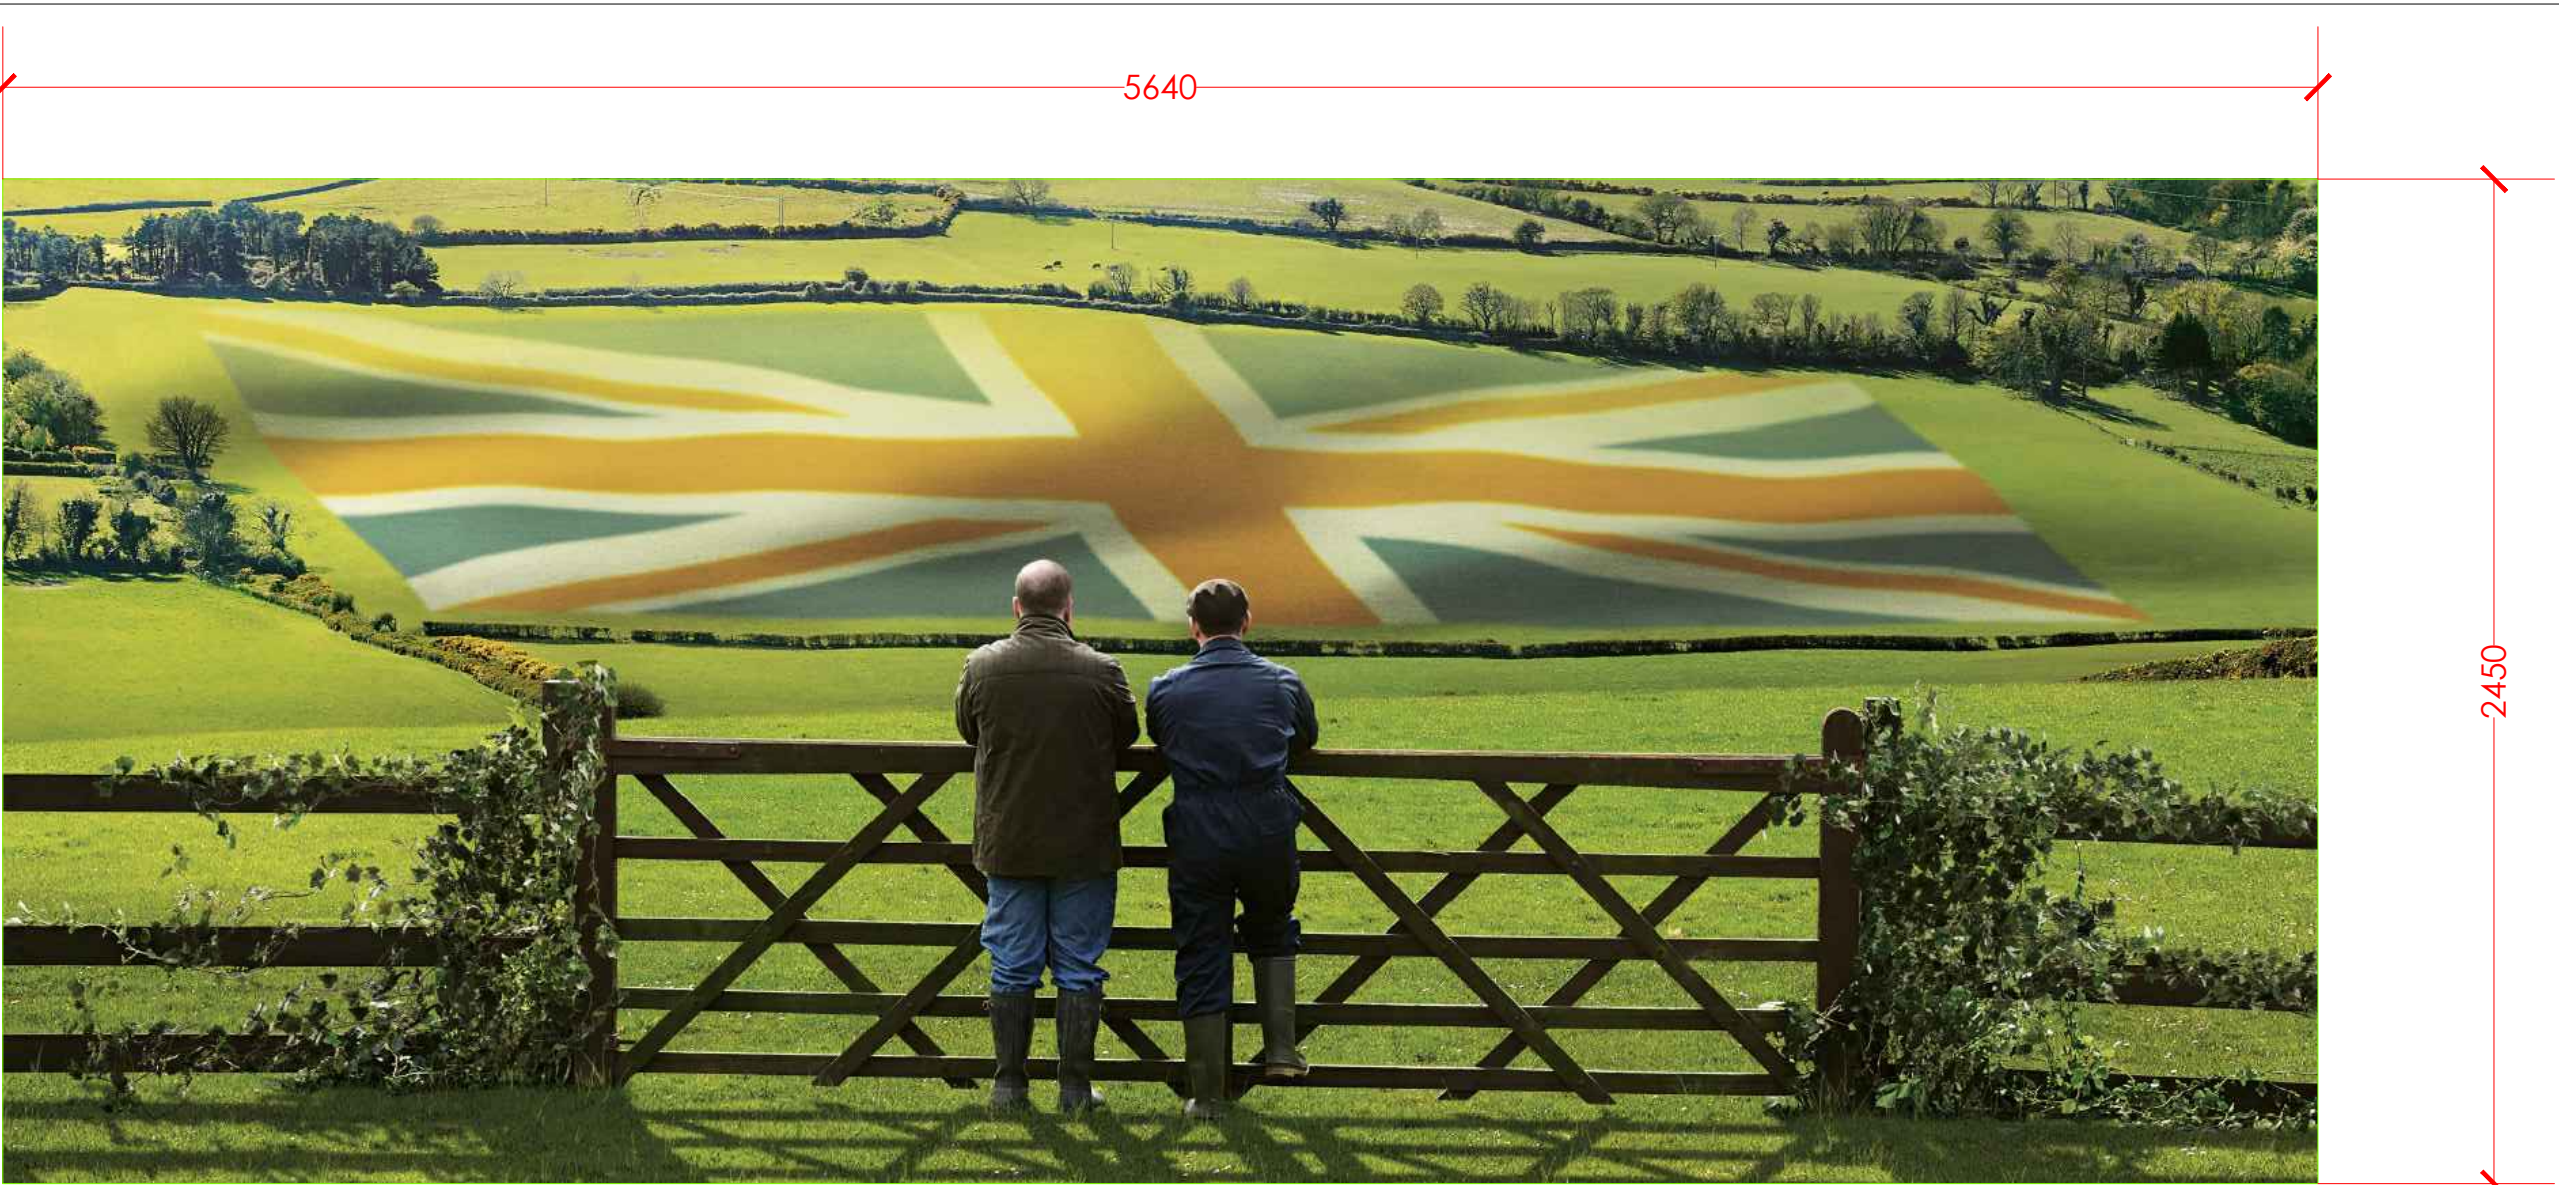

SIGN 4: NEW GRAPHIC VINYL ON ALUMINIUM PANELS (2450mm (H) x 5640mm (L) x 10mm (D)) HIGH QUALITY FULL COLOUR PRINTED VINYL APPLIED TO ALUMINIUM PANELS & FIXED TO THE EXTERNAL WALL. NON - ILLUMINATED. MAX SYMBOL HEIGHT 1200mm, FULL COLOUR IMAGE.


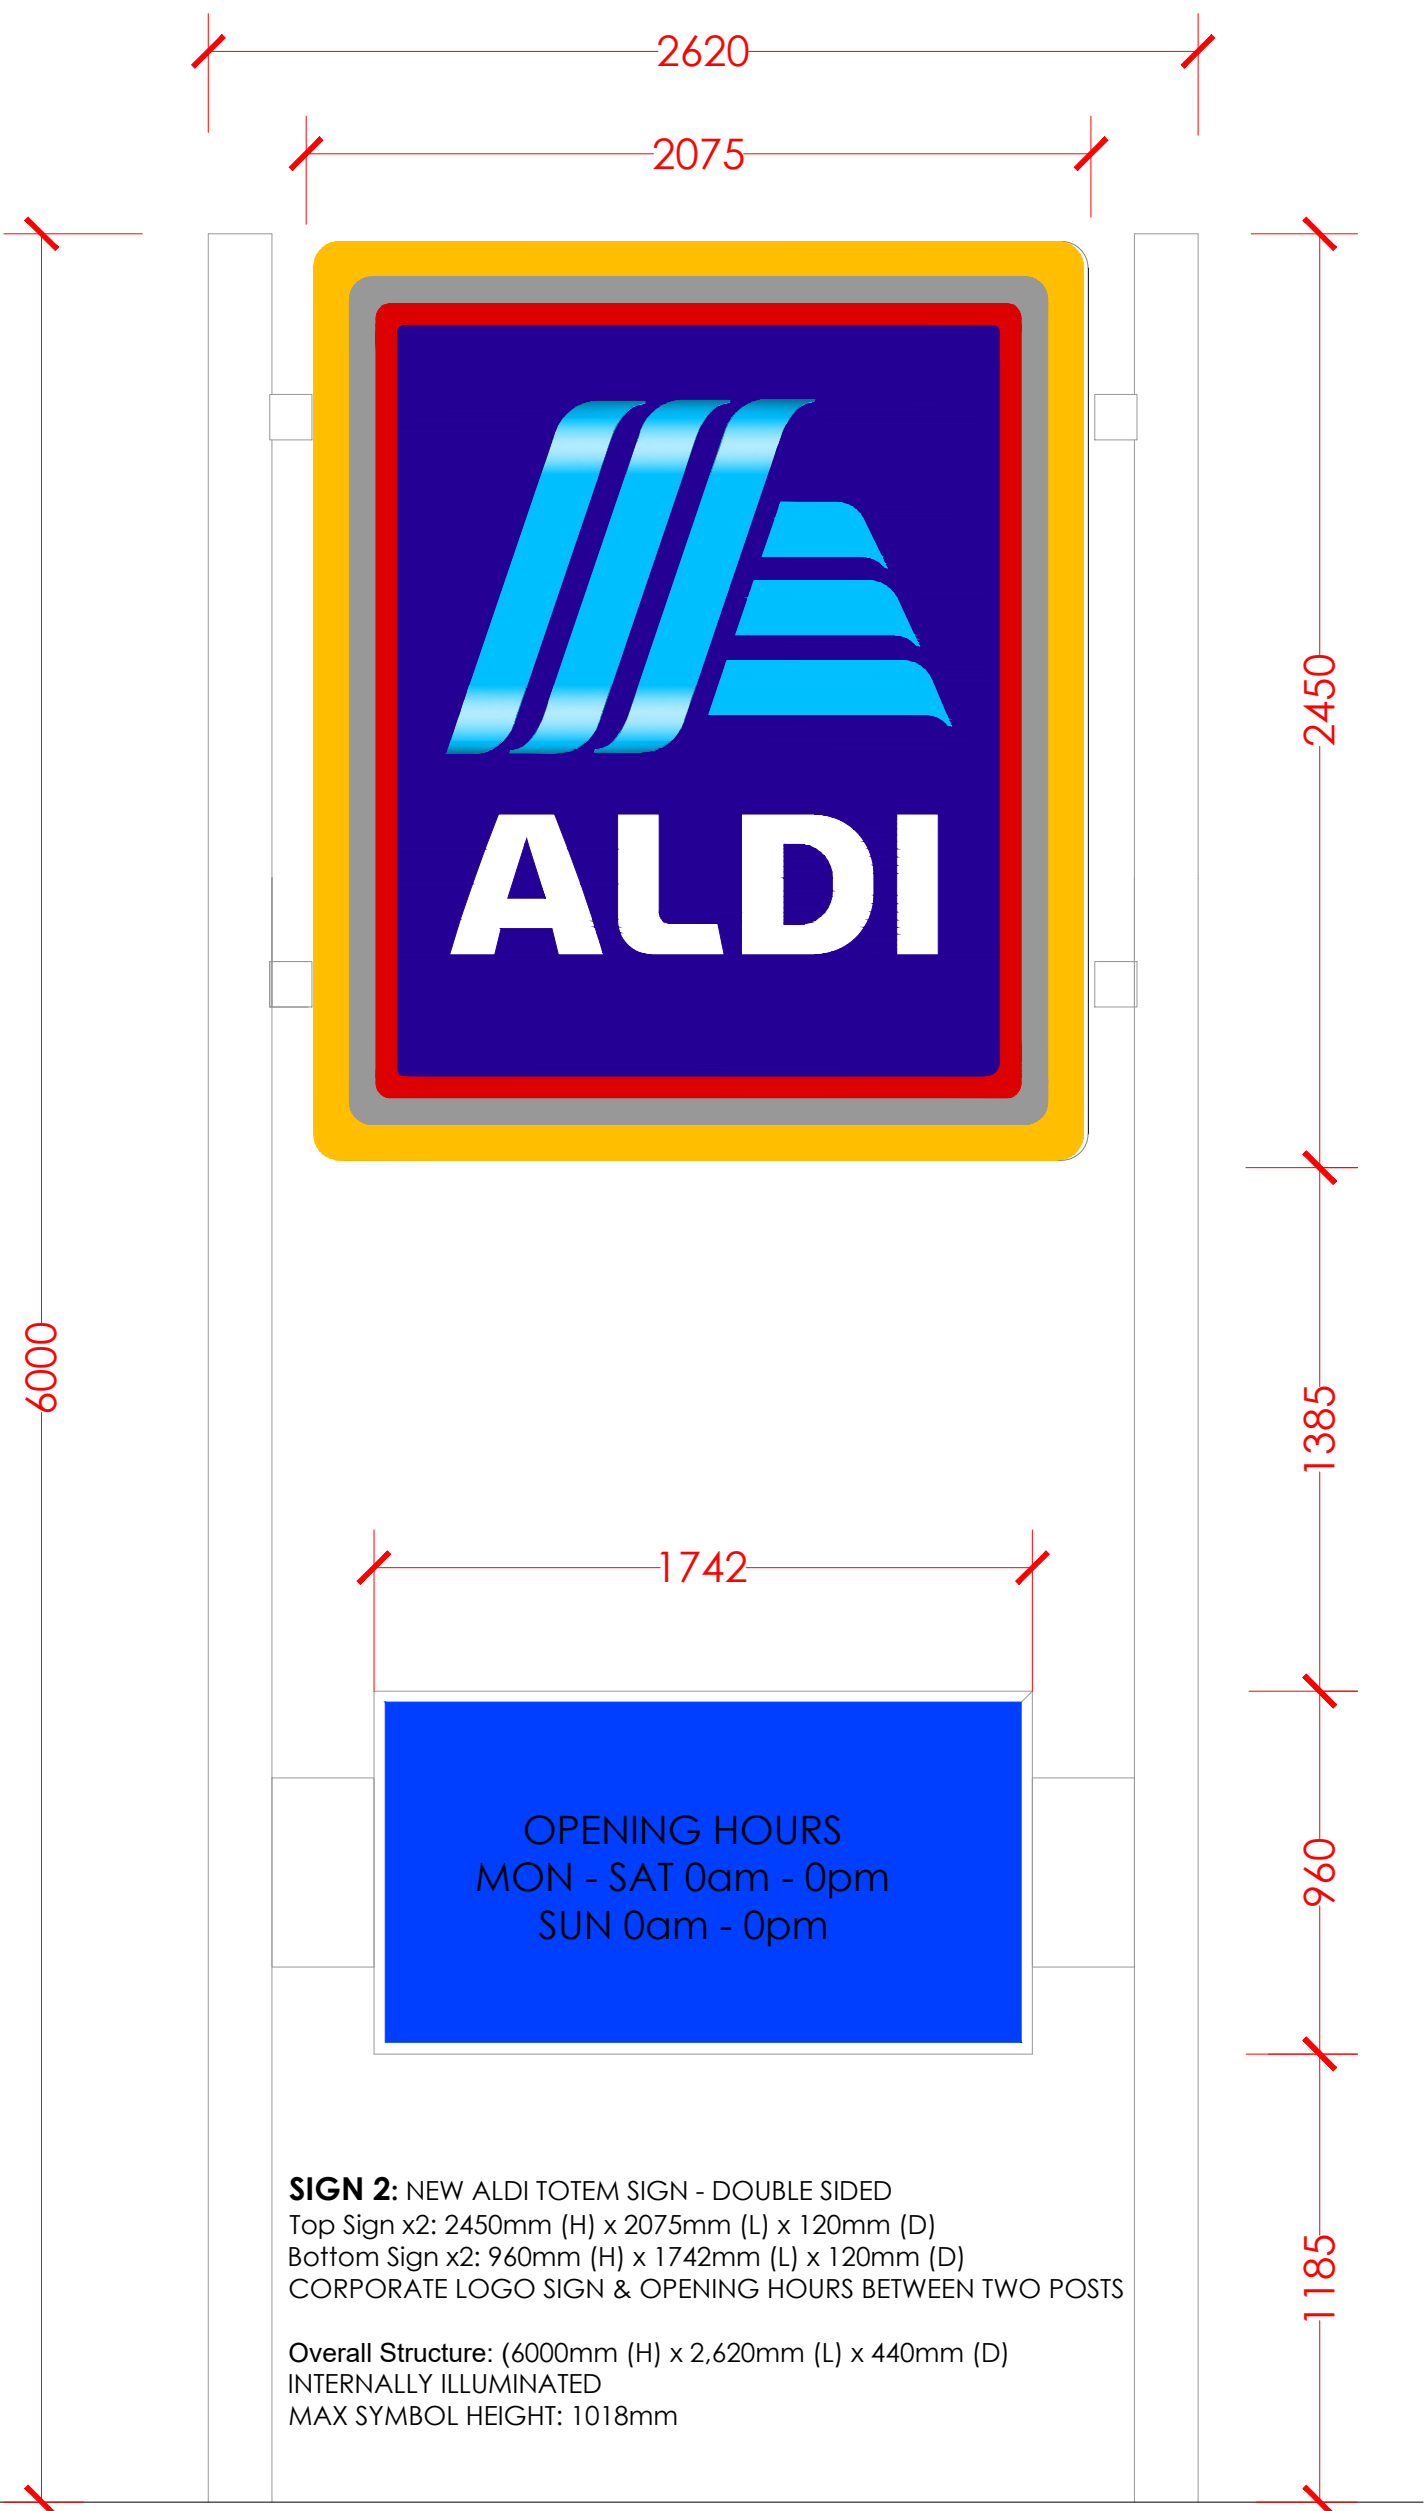


SIGN 2: NEW ALDI TOTEM SIGN - DOUBLE SIDED
Top Sign x2: 2450mm (H) x 2075mm (L) x 120mm (D)
Bottom Sign x2: 960mm (H) x 1742mm (L) x 120mm (D)
CORPORATE LOGO SIGN & OPENING HOURS BETWEEN TWO POSTS

Overall Structure: (6000mm (H) x 2.620mm (L) x 440mm (D))
INTERNALLY ILLUMINATED
MAX SYMBOL HEIGHT: 1018mm



SIGN 5: NEW GRAPHIC VINYL ON ALUMINIUM PANELS (2450mm (H) x 5000mm (L) x 10mm (D)) HIGH QUALITY FULL COLOUR PRINTED VINYL APPLIED TO ALUMINIUM PANELS & FIXED TO THE EXTERNAL WALL. NON - ILLUMINATED. MAX SYMBOL HEIGHT 1200mm, FULL COLOUR IMAGE.

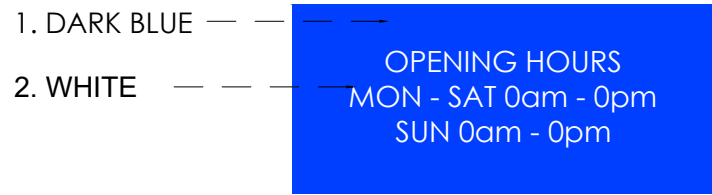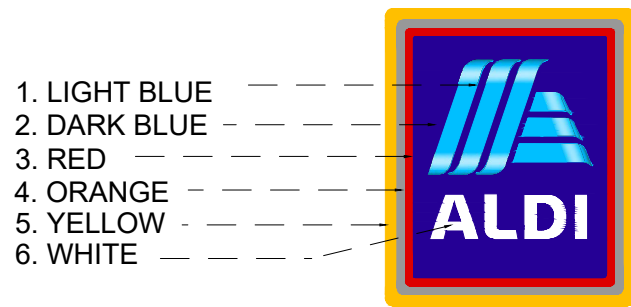

PANTONE		RAL	CMYK	AV. CANDELAS (PER sq.m.)
1. Pantone ® 298		-	67 2 0 0	16
2. Pantone ® 281		-	100 85 5 36	2.2
3. Pantone ® 2035		-	0 97 100 3	8
4. Pantone ® 3564		-	0 61 100 0	68
5. Pantone ® 7548		-	0 12 98 0	92
6. Pantone ® white		9003	0 0 0 0	114

SIGN COLOUR DETAILS

PANTONE		RAL	CMYK	AV. CANDELAS (PER sq.m.)
1. Pantone ® 281		-	100 85 5 36	58.16
2. Pantone ® white		9003	0 0 0 0	

SIGN COLOUR DETAILS

PLANNING ISSUE

Client	ALDI FOODSTORES LTD	
Project Title	PROPOSED ALDI FOODSTORE	
Project Address	WATLING STREET HINCKLEY, LE10 3ED LEICESTERSHIRE	
Drawing Title	PROPOSED SIGNAGE DETAILS	
Job No.	16311	THP
Originator	XX	ZZ
Level	DR	A
Type	PL	A
System Classification	Ac_25_20_88 -153	
Drawing No.		
Scale	VARIES	
Size	A1	
Drawn	FN	ROD
Checked		
Date	24.02.2025	
Scale	VARIES	
Size	A1	
THE HARRIS PARTNERSHIP WAKEFIELD		
23, Johns North, Wakefield, WF1 3QA		
T: 01924 291 800 F: 01924 290 072		
THE HARRIS PARTNERSHIP MANCHESTER		
2nd Floor, Carvers Warehouse		
77 Dale Street, Manchester, M1 2HG		
T: 0161 238 8555 F: 0161 244 5809		
THE HARRIS PARTNERSHIP MILTON KEYNES		
The Old Rectory, 79 High Street		
Newport Pagnell, MK16 6AB		
T: 01908 211 577 F: 01908 211 722		
THE HARRIS PARTNERSHIP READING		
101 London Road, Reading, RG1 5BY		
T: 0118 950 7700 F: 0118 956 8642		
THE HARRIS PARTNERSHIP LONDON		
10 GILES COURT, LONDON, W10 1JJ		
T: 020 7409 1215		
THE HARRIS PARTNERSHIP		
ARCHITECTS		
www.harrispartnership.com		