





innovate

signs

+

implementing

your brand

15 Barnes Wallis Rd, Fareham
Hampshire PO15 5TT

Tel: 023 8023 2311
Web: www.innovatesigns.co.uk
Email: info@innovatesigns.co.uk

Client	One Stop Stores			Title	Proposal	Rev	Date	Description	Drw By
Site Name	Newbold Verdon - Main Street			Date	19/03/2025	E	21/11/24	Initial Visual	IR
Job No.	-----	Epos Code	6779	Drawn	IR	-	14/02/25	-	-
Proj Type	-			Approved	--/--/--	--	-	03/03/25	-
PM	AF -	Des. - KS	OS PM : PT	Drwg No.	E	-	-	-	-

This drawing is for approval purposes.

Please check all details noted on the drawing including spelling, and provide written confirmation of your approval to an **Innovate Signs Project Manager**. Once approved production will commence based on the approved drawing. Any changes made after production has begun will incur an additional cost.


Proposed Site Signage		On The Move / Low Affluence			
ITEM (1) - FASCIA See specification page for detail. A. size: 2,995mm x 530mm x 55mm B. size: 1,370mm x 465mm x 55mm C. size: 2,590mm x 530mm x 55mm D. size: 2,590mm x 530mm x 55mm	ITEM (2) - PROJECTING SIGN Aluminium composite panel with digitally printed image (sign is double sided) on both faces of sign non-illuminated size: 940mm x 560mm x 3mm	ITEM (3) - WINDOW VINYL Digitally printed window graphic applied to glazing see below shapes for preference for either internally or externally applied A. size: 1,902mm x 1,410mm B. size: 1,930mm x 1,410mm	ITEM (4) - F/ACM PANEL Extruded aluminium panatrim frame finished WHITE with digitally printed ACM panel A. size: 400mm x 900mm	ITEM (5) - POSTER CASES Lockable poster cases, anodised silver - 2 off size: 580mm x 835mm x 30mm	ITEM (6) - MANIFESTATION Window manifestation size: to suit area / if required



 +implementing your brand	15 Barnes Wallis Rd, Fareham Hampshire PO15 5TT Tel: 023 8023 2311 Web: www.innovatesigns.co.uk Email: info@innovatesigns.co.uk	Client	One Stop Stores			Title	Proposal		Rev	Date	Description	Drw By	This drawing is for approval purposes. Please check all details noted on the drawing including spelling, and provide written confirmation of your approval to an Innovate Signs Project Manager . Once approved production will commence based on the approved drawing. Any changes made after production has begun will incur an additional cost.
		Site Name	Newbold Verdon - Main Street			Date	19/03/2025		E	21/11/24	Initial Visual	IR	
		Job No.	-----	Epos Code	6779	Drawn	IR		-	14/02/25	-	-	
		Proj Type	-			Approved	--/--/--	--	-	03/03/25	-	-	
		PM	AF -	Des. - KS	OS PM : PT	Drwg No.	E		-	-	-	-	




NOTE
Projection
Sign
Mounted
on Wall

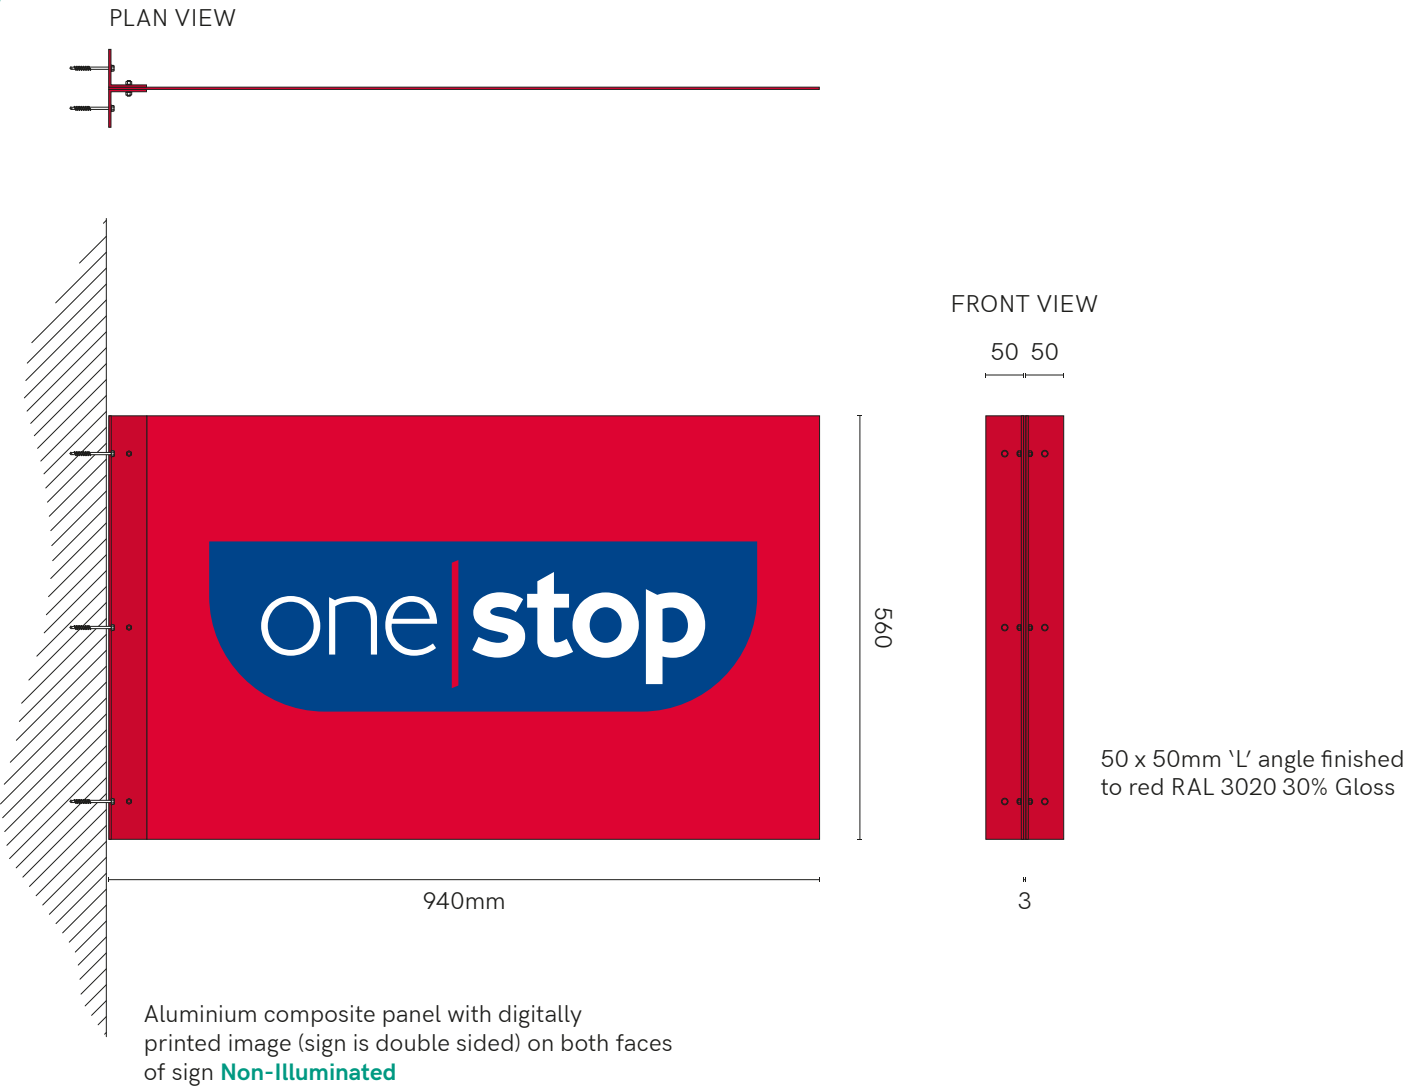

Scale 1:10 @ A3



 innovate signs + implementing your brand	15 Barnes Wallis Rd, Fareham Hampshire PO15 5TT Tel: 023 8023 2311 Web: www.innovatesigns.co.uk Email: info@innovatesigns.co.uk	Client	One Stop Stores			Title	Proposal	Rev	Date	Description	Drw By	This drawing is for approval purposes. Please check all details noted on the drawing including spelling, and provide written confirmation of your approval to an Innovate Signs Project Manager. Once approved production will commence based on the approved drawing. Any changes made after production has begun will incur an additional cost.
		Site Name	Newbold Verdon - Main Street			Date	19/03/2025	E	21/11/24	Initial Visual	IR	
		Job No.	-----	Epos Code	6779	Drawn	IR	-	14/02/25	-	-	
		Proj Type	-			Approved	--/--/--	--	-	03/03/25	-	
		PM	AF -	Des. - KS	OS PM : PT	Drwg No.	E	-	-	-	-	

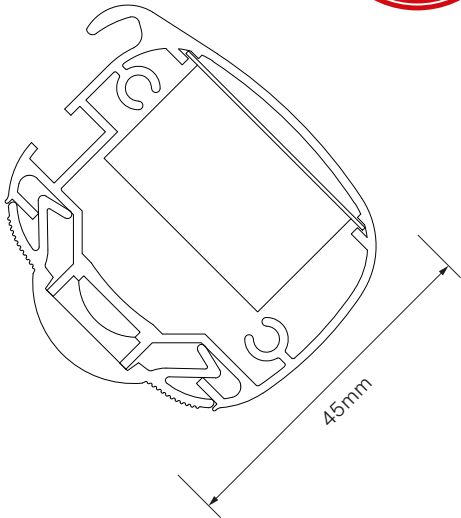

TECHNICAL SPECIFICATION - ECOLUX MINI

LED STRIP
Latest high lighting chip giving 1650 Lumens per metre LED output. Only 14.4 watts per metre power consumption 75% energy saving compared to Fluorescent.

24 volt input, less current less voltage drop. 6000k cool white or 3000k warm white 120 degree angle.


IP65 protected, 50,000 hours+ lamp life. 5 year Warranty.

Full CE certification and ROHS compliant.

DRIVERS
Epoxy encapsulated fully isolated case with IP67 protection. Constant voltage design. Short circuit, over current, over voltage protection. Fitted onto quick release slide in Gear Trays. Full CE certification and ROHS compliant.

LIGHT FITTING
Specially designed 45mm aluminium extrusion supplied up to 6000mm lengths which can be joined together using cast aluminium connectors. Die cast aluminium end caps with rear cable entry Standard 300mm multi brackets.


Snap-in polycarbonate 90 degree magnifying lens diffuser. Casing sealed and certificated to IP65. Full CE certificate and 5 year parts warranty. Conforms to BS EN 60598-1:2015 and BS EN 60598-2-1:1989 'UK Deviations Only'.

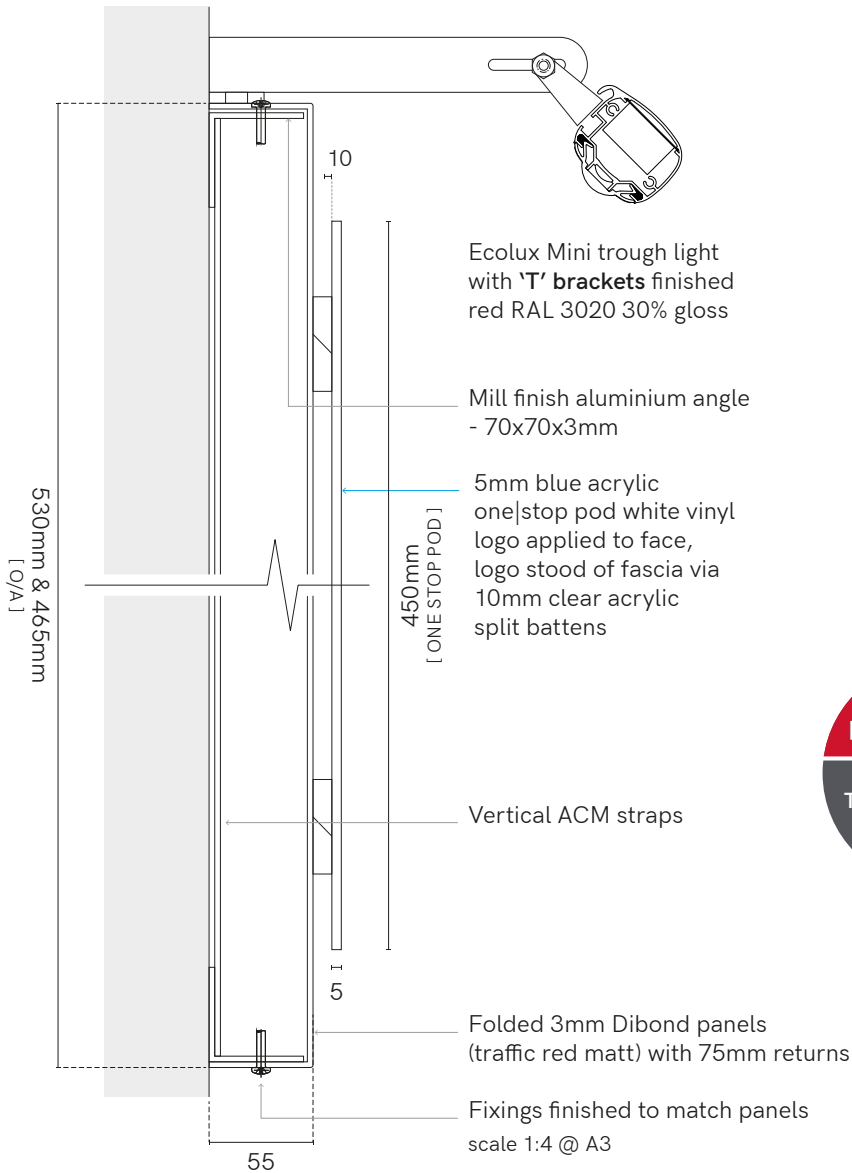

SECTION DETAILS



One Stop 450mm(h) trough light 9,250mm(w)
9560 Overall

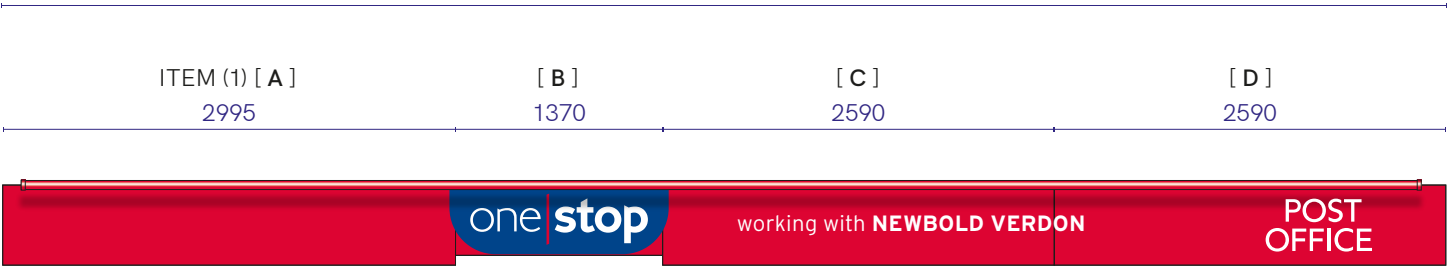

+implementing
your brand

15 Barnes Wallis Rd, Fareham
Hampshire PO15 5TT

Tel: 023 8023 2311
Web: www.innovatesigns.co.uk
Email: info@innovatesigns.co.uk

Client	One Stop Stores			Title	Proposal	Rev	Date	Description	Drw By
Site Name	Newbold Verdon - Main Street			Date	19/03/2025	E	21/11/24	Initial Visual	IR
Job No.	-----	Epos Code	6779	Drawn	IR	-	14/02/25	-	-
Proj Type	-			Approved	--/--/--	--	03/03/25	-	-
PM	AF -	Des. - KS	OS PM : PT	Drwg No.	E	-	-	-	-

This drawing is for approval purposes.
Please check all details noted on the drawing including spelling, and provide written confirmation of your approval to an **Innovate Signs Project Manager**. Once approved production will commence based on the approved drawing. Any changes made after production has begun will incur an additional cost.



OS_MasterMap_Colour_PDF_Location_Plan_875231_1117020



15 Barnes Wallis Rd, Fareham Hampshire PO15 5TT Tel: 023 8023 2311 Web: www.innovatesigns.co.uk Email: info@innovatesigns.co.uk	Client	One Stop Stores			Title	Proposal		Rev	Date	Description	Drw By	This drawing is for approval purposes. Please check all details noted on the drawing including spelling, and provide written confirmation of your approval to an Innovate Signs Project Manager . Once approved production will commence based on the approved drawing. Any changes made after production has begun will incur an additional cost.
	Site Name	Newbold Verdon - Main Street			Date	19/03/2025		E	21/11/24	Initial Visual	IR	
	Job No.	-----	Epos Code	6779	Drawn	IR		-	14/02/25	-	-	
	Proj Type	-			Approved	--/--/--	--	-	03/03/25	-	-	
	PM	AF -	Des. - KS	OS PM : PT	Drwg No.	E		-	-	-	-	