NOTES:

This drawing is the copyright of Anglian Home Improvements and must not be reissued, loaned or copied without their consent.
All dimensions are in millimetres (mm) unless noted otherwise.
For construction purposes, use figured dimensions only or verify on site.
For planning purposes, it is sufficient to scale from this drawing using the scale bar provided.
This drawing is to be read in conjunction with the Existing and Proposed drawing and standard notes.

Scale Bar
1:100 0 1 2 3 4 metres
1:50 0 1 2

NEW EXTERIOR WINDOWS & DOORS

The windows / doors selected are Anglian products.
Unless you have Anglian product already installed, the new windows will not match the profile of the property's existing windows; the colour of the new Anglian product will also not match the property's existing windows as these will have been subject to discolouration due to weathering etc.

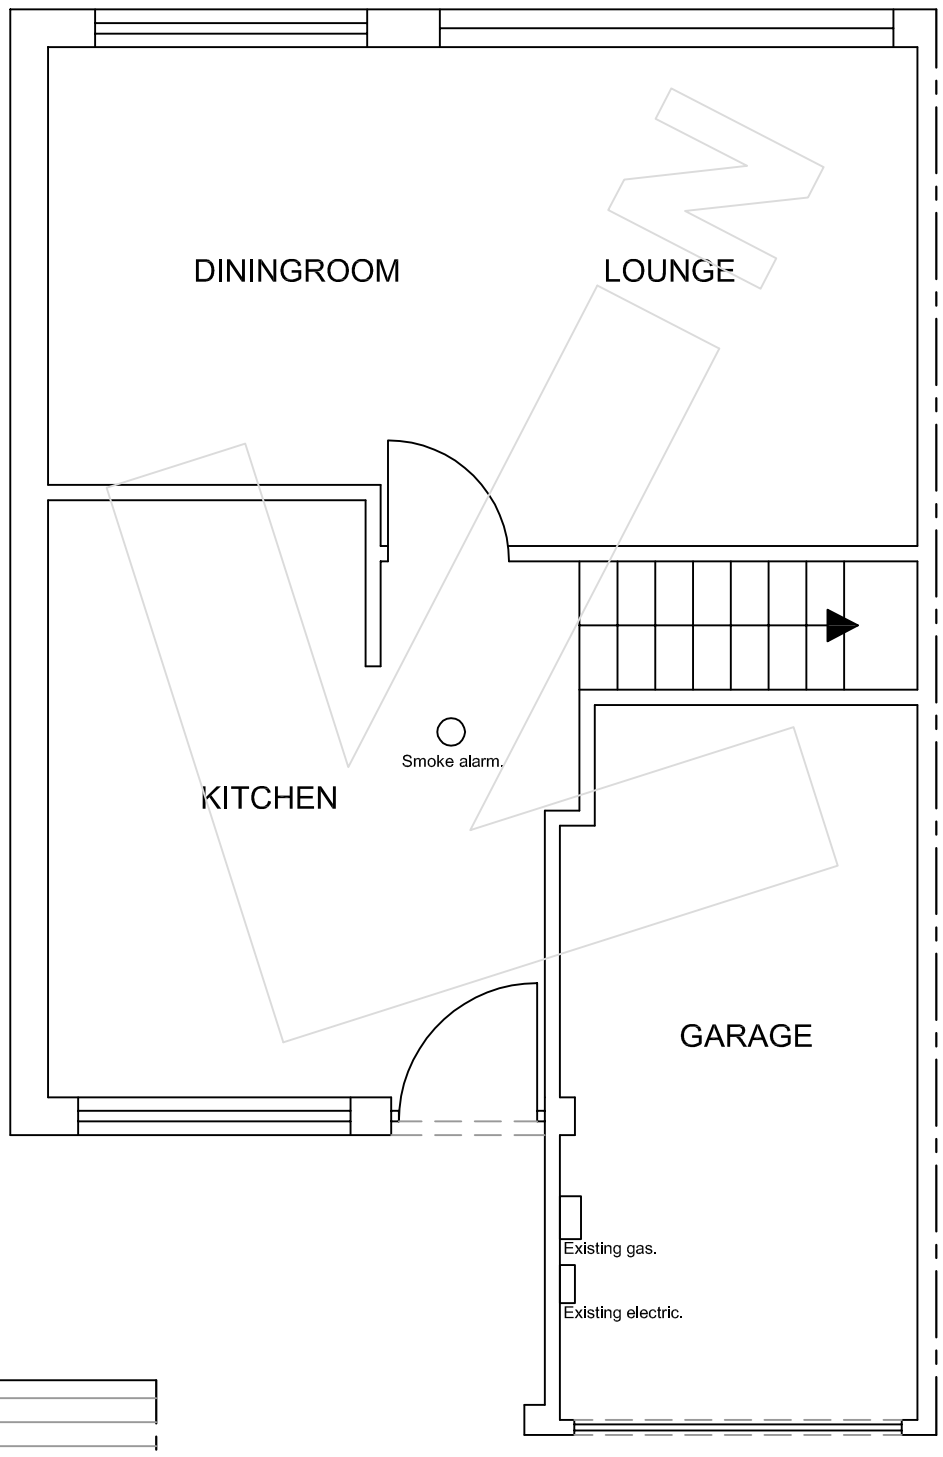

FLOOR PLAN

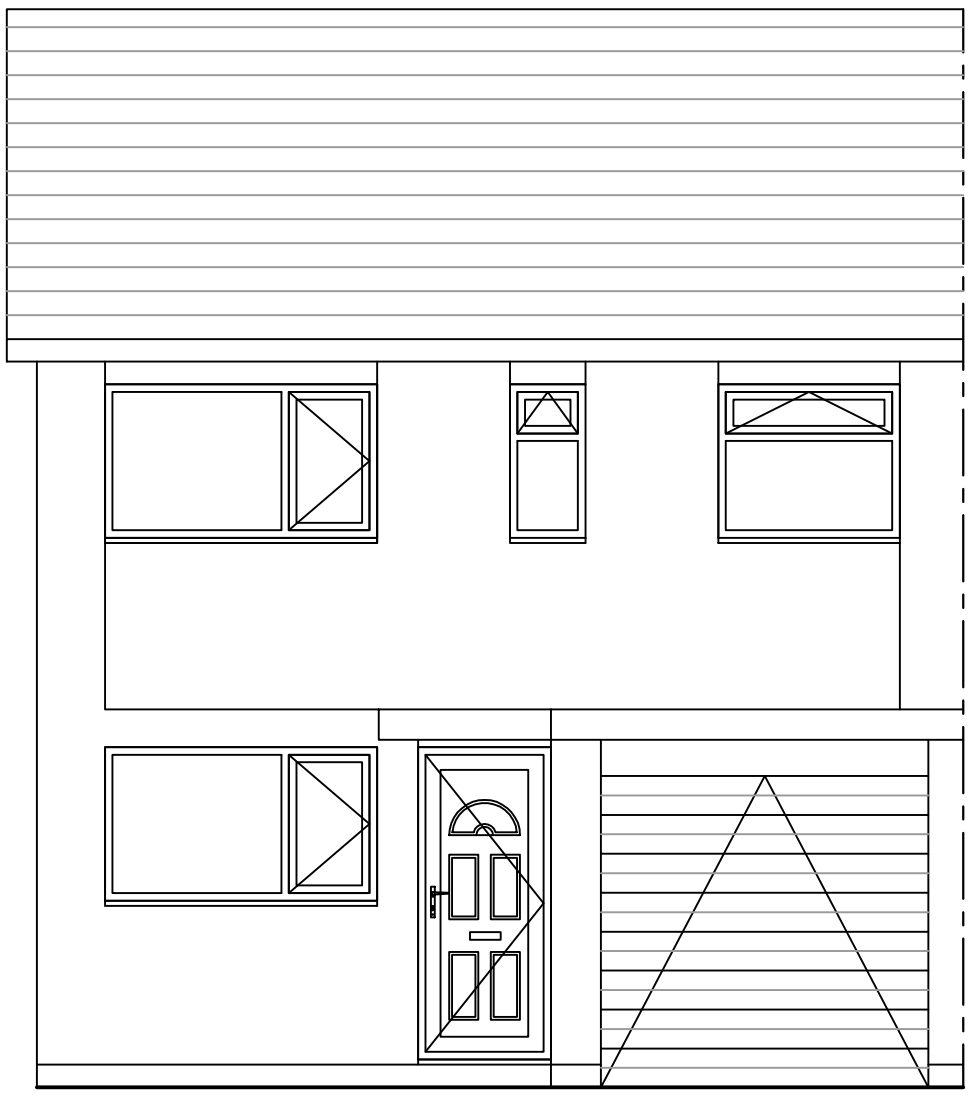

FRONT ELEVATION

Scales (on A3)
Plan 1:50
Elevation 1:50

CUSTOMER APPROVAL
SIGNED
DATED

EXISTING

CONTRACT No.: 097/06270 date: 30/07/08

PROPOSED: GARAGE CONVERSION
AT: (INSTALLATION ADDRESS) 8 SWAINS GREEN
BURBAGE
HINCKLEY
LEICESTERSHIRE. LE10 2QX
FOR:..... MS HAILSTONE

Anglian Home Improvements
GARAGE CONVERSION
TELEPHONE: 01603 480100
FACSIMILE: 01603 480101