



Front Elevation Street Scene facing Riverside
Scale 1:100

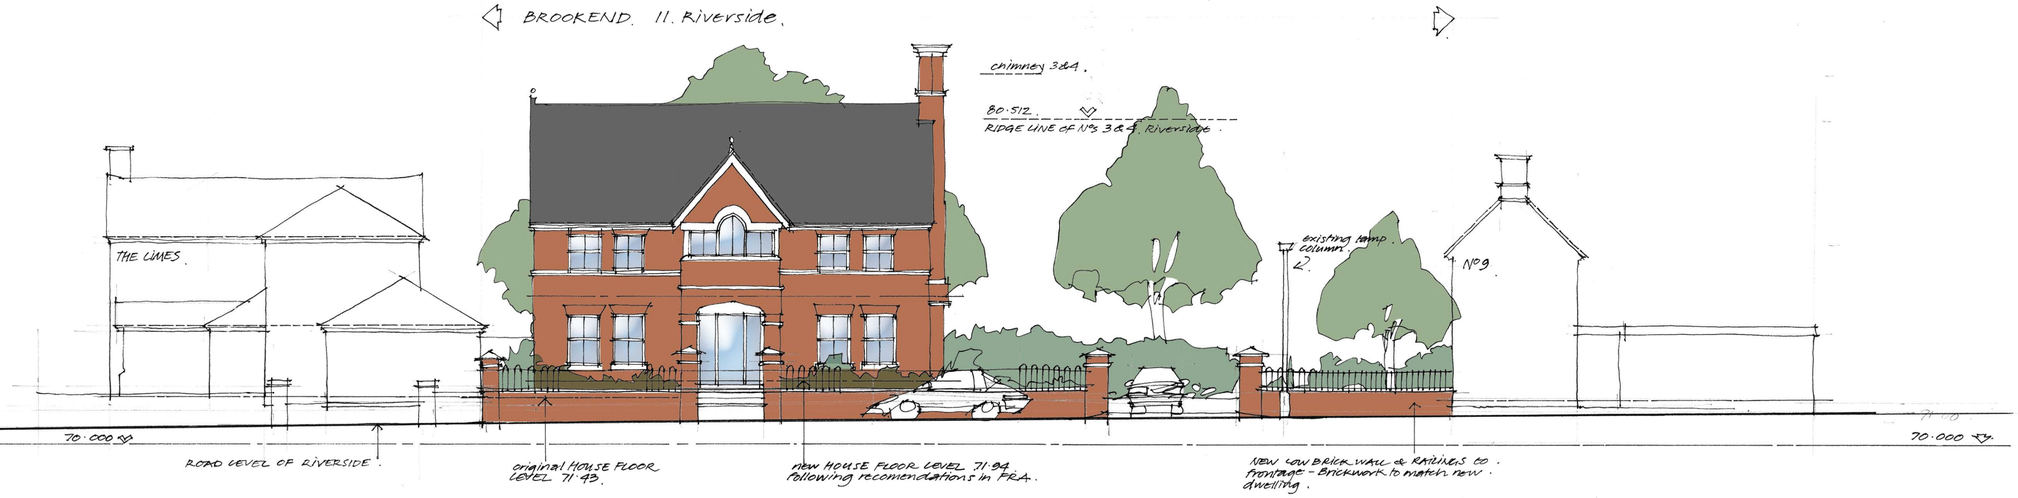

Rear elevation facing garden and garage
Scale 1:100

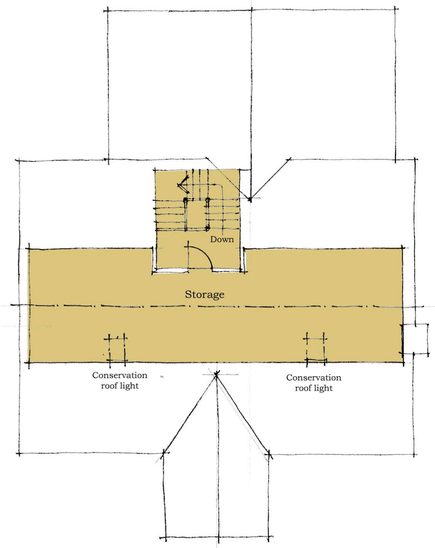

Attic Plan
Scale 1:100



Side elevation facing drive-way & No. 8 & 9 Riverside
Scale 1:100



Side elevation facing the Limes
Scale 1:100

The Builder is to check and verify all building and site dimensions, levels and sewer invert levels prior to commencement of work.

Do not scale off this drawing, work to figured dimensions only.

This drawing must be read and checked with all structural and relevant specialist drawings.

The Builder is to comply in all respects with the current Building Regulations and latest Codes of Practice.

JOB No.

revisions

No.	Description	Date
A	Front elevation street scene added	Aug08

V. Wetton

Brookend 11 Riverside, Witherley
Atherstone

Attic plan and elevations

SCALE	DATE	DRAWN	JOB No.
1:100	Jun08	IR/JL	VW7A

copyright of this drawing and of work executed from it remains property of HRB LTD

SMDF 3720