


PROPOSED SITE PLAN - SCALE 1:200

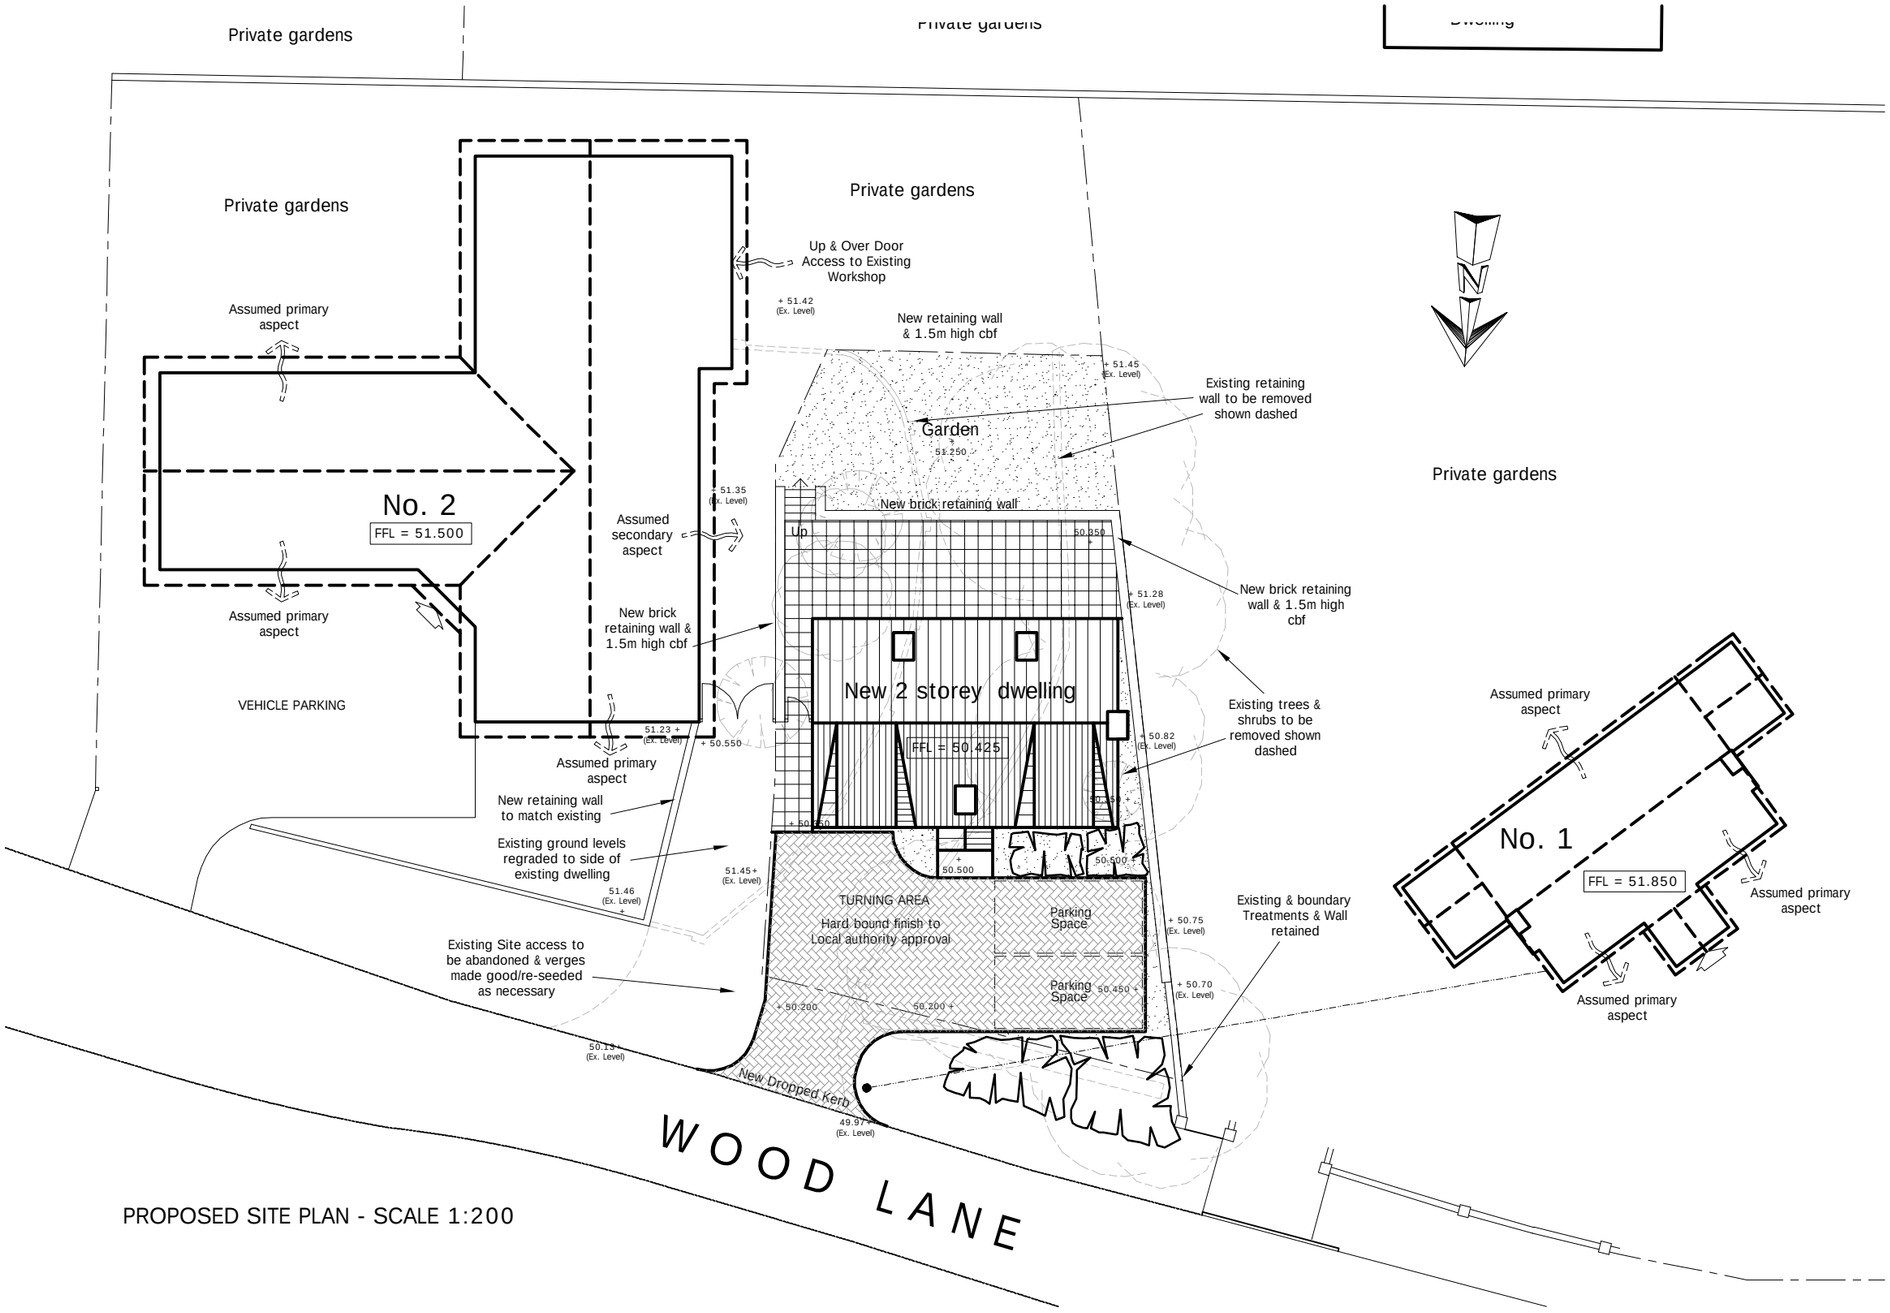

WOOD LANE -STREET SCENE - SCALE 1:200

(Existing & proposed vegetation omitted for clarity)

revision

Rev. A – Dwelling repositioned as per planner comments
Rev. B – Dwelling repositioned as client request

project

Proposed New Dwelling
Land Adjacent No. 2 Wood Lane
Norton Juxta Twycross

client

MAU Construction Ltd.

drawing

Proposed Site Plan & Street Scene

scale As Shown

date June 2008

drg no. 216–PL01 – Rev. B