PROPOSED CONVERSION OF EXISTING COWSHED TO FORM OFFICES & STORE (B1. USE) FOR KIRBY PRO SEAL LTD

THE ELMS.
MAIN STREET.
NAILSTONE. CV13.0QB.

SCALE : 1:50 AT A1 SIZE | DATE : oct 2009 | DRAWN BY: P.B

946/04. B.

Peter Barnwell Limited
Building Surveyor
Peter Barnwell ACIOB.
22 Norfolk Road,
Desford, Leicester, LE9 9HR.
01455 823816

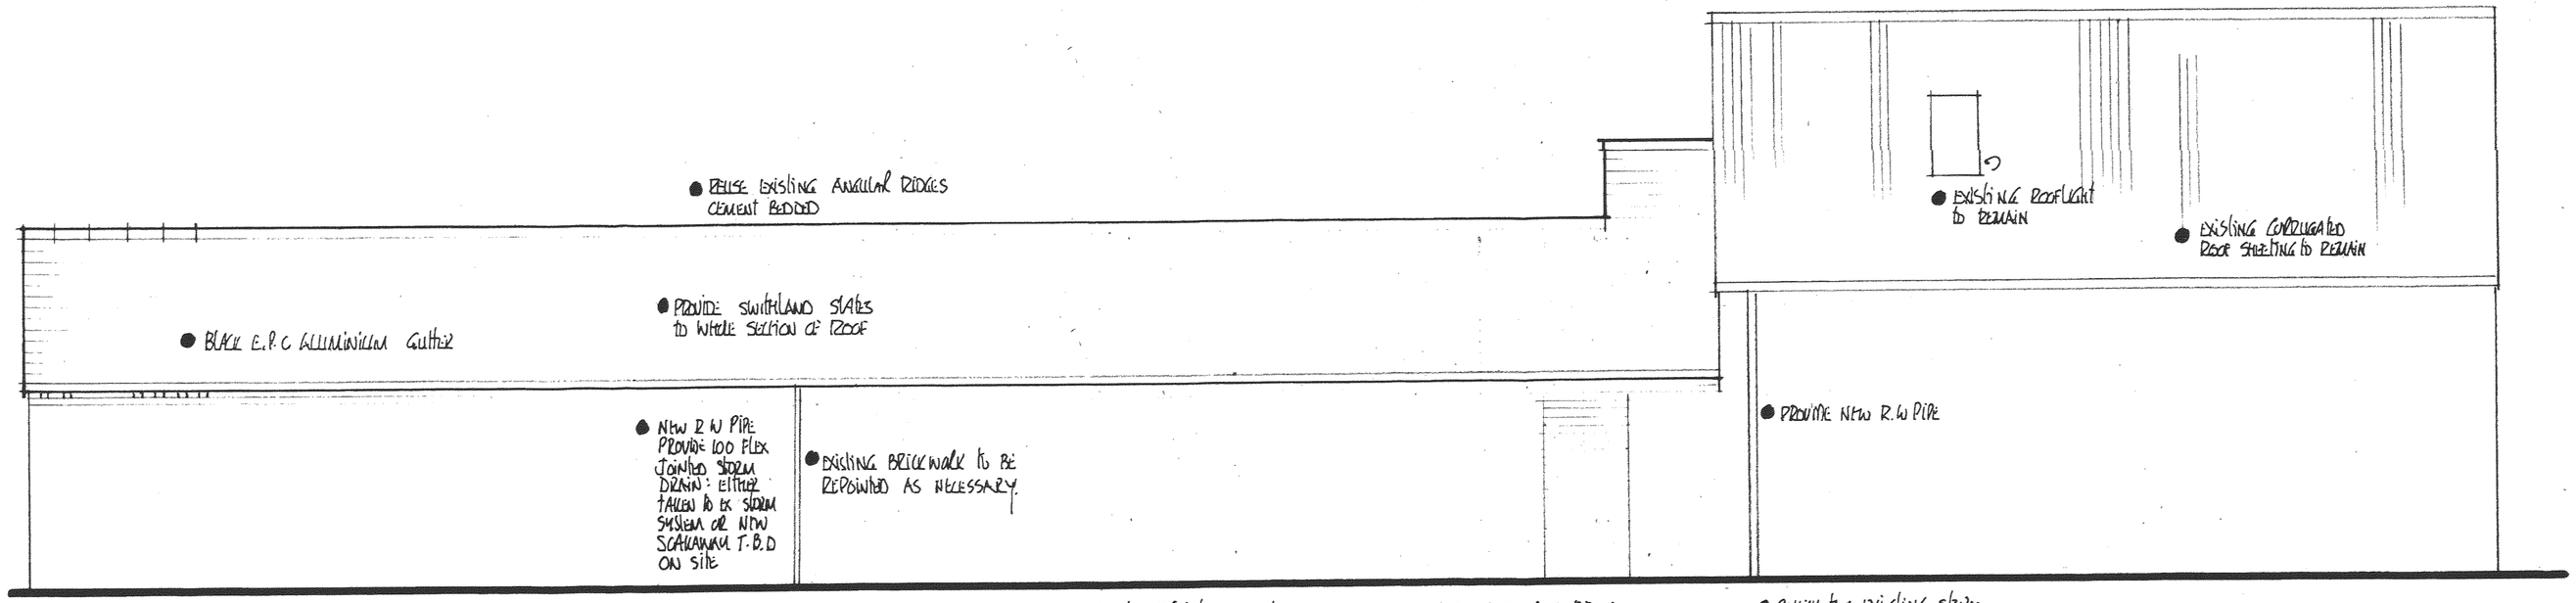

REAR ELEVATION OF PROPOSED OFFICE AND STORE

- NOTE PRIOR TO RAINWATER PIPE BEING FITTED THE EXISTING STORM DRAIN IS TO BE INVESTIGATED
- REMOVE DOOR & FILL IN OPENING WITH MATCHING BONDED BRICKWORK : SET BACK HALF BRICK
- CHECK THE EXISTING STORM DRAIN CONNECTION

AMENDMENT A. WINDOW DETAILS ADDED GABLE DOOR TO FIRST FLOOR ADDED NEW EXT DOOR & WINDOW ADDED
AMENDMENT B ACCESS/ENTRANCE WIDTH INCREASED TO 5.800 24.04.10

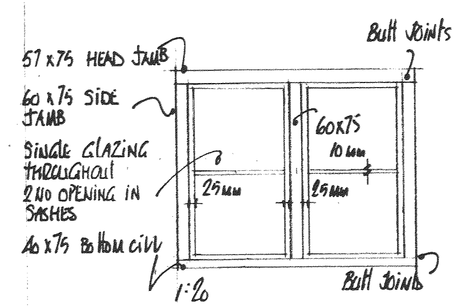

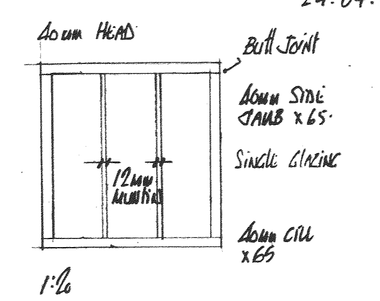

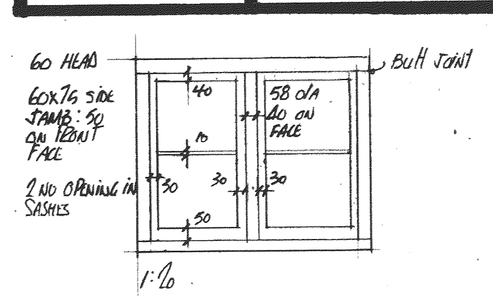

All windows to be constructed in seasoned timber with all sections to match the existing exactly : All primed undercoated & 2x gloss Main frames finished black with opening sashes in off white

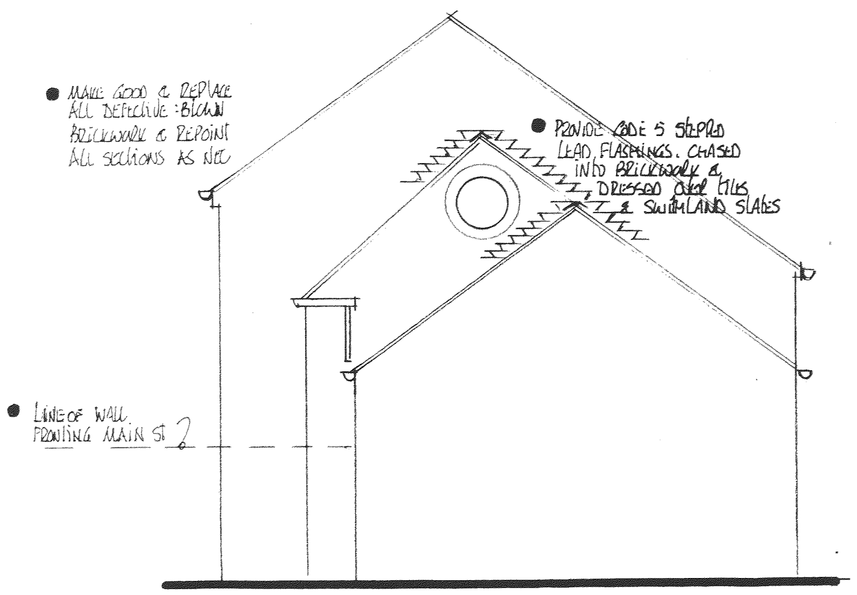

END ELEVATION TO MAIN STREET AS PROPOSED

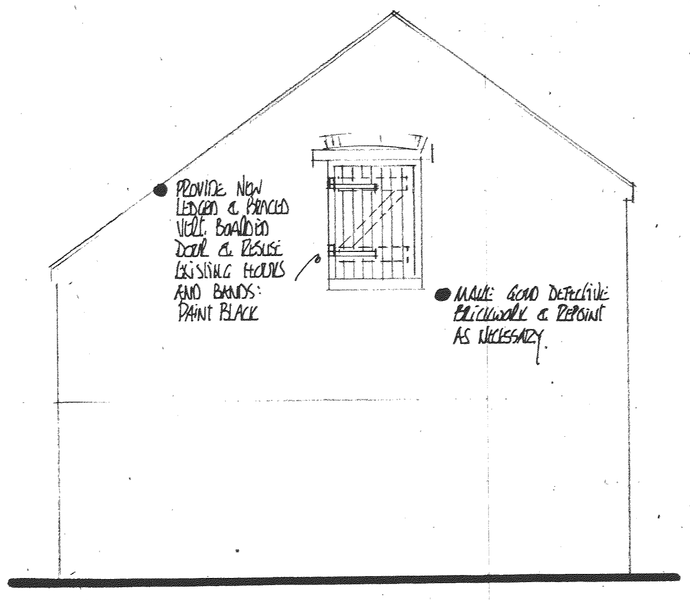

END ELEVATION AS PROPOSED

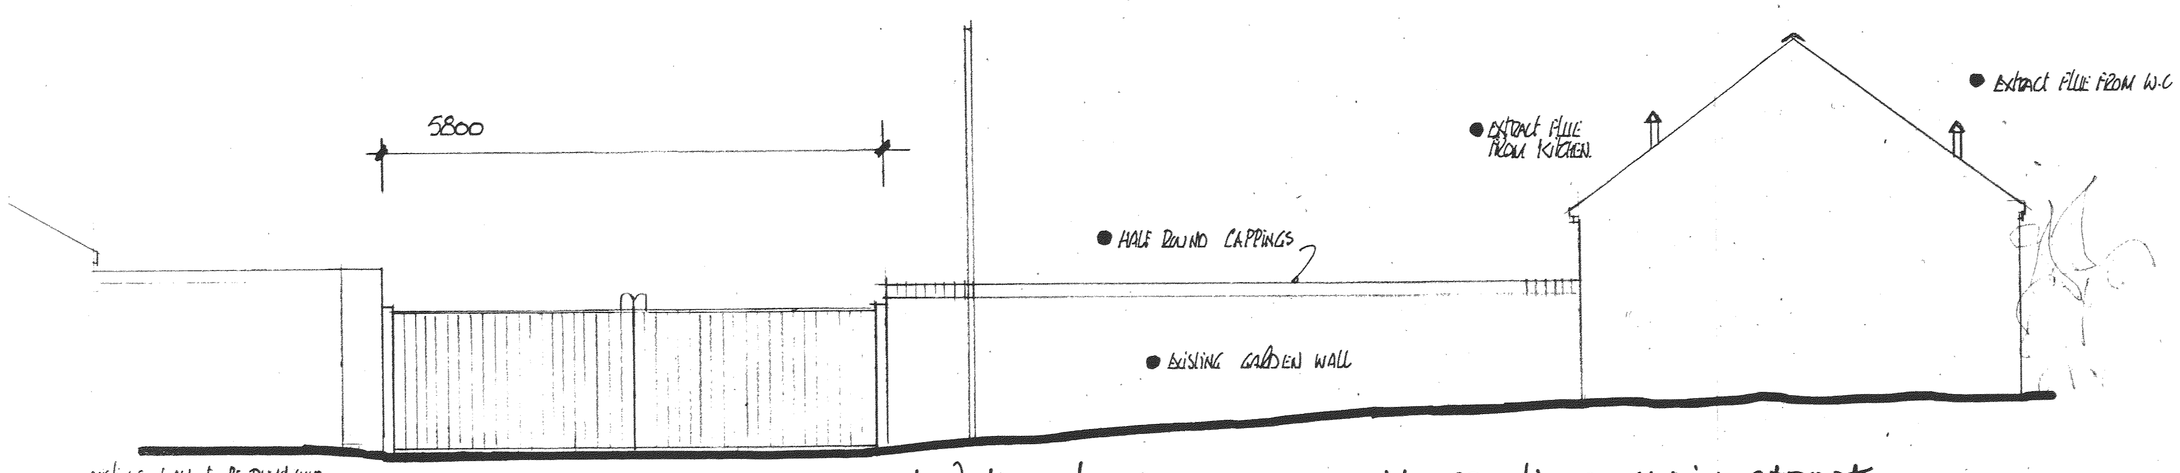

ELEVATION TO BOUNDARY WALL FRONTING MAIN STREET

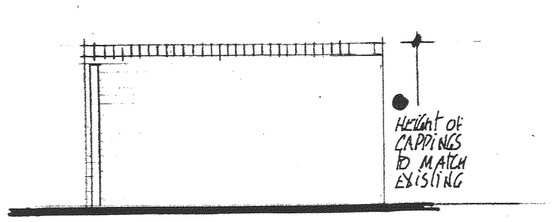

ELEVATION A.

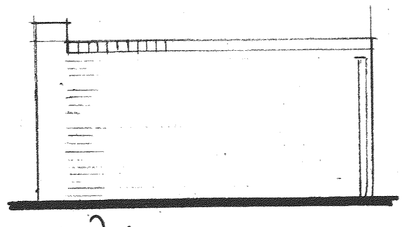

ELEVATION B.