





- Chimney to be retained
- Canopy to be retained
- Original hearth to be encased in glazing and detail over.

Original

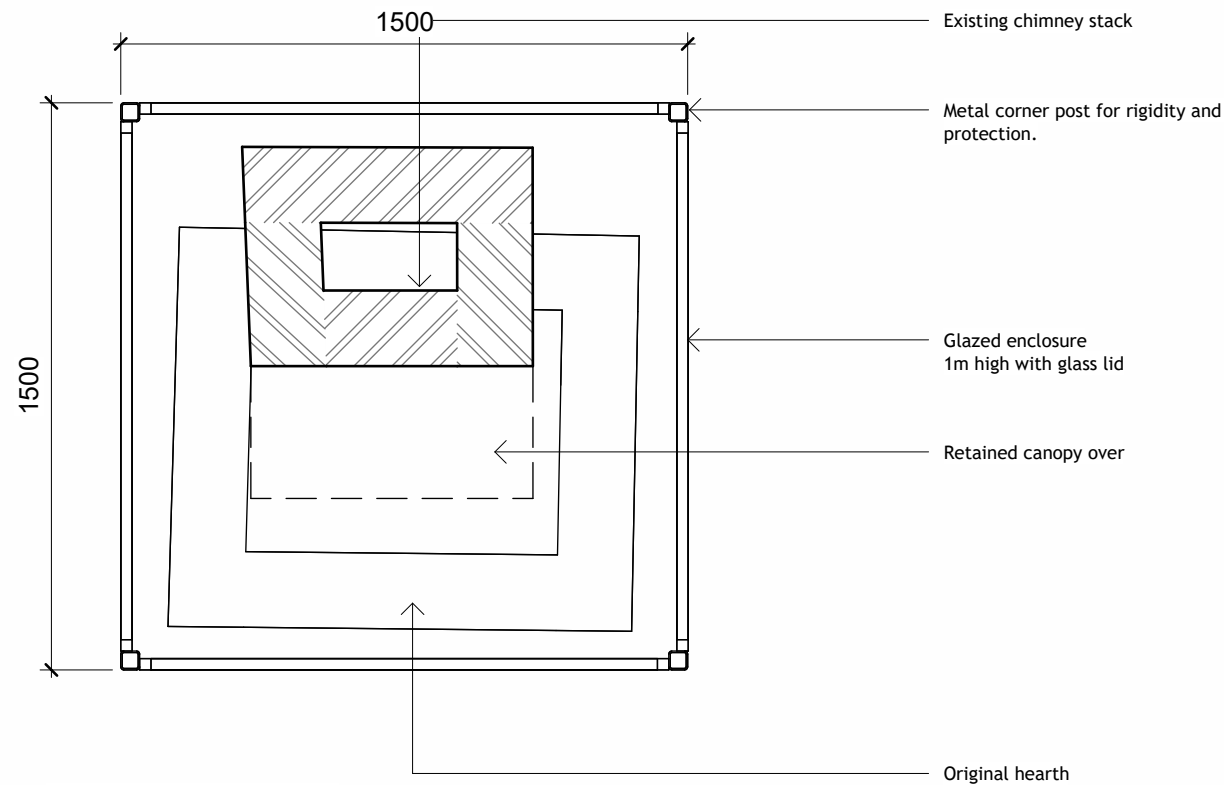


Ground 1:20

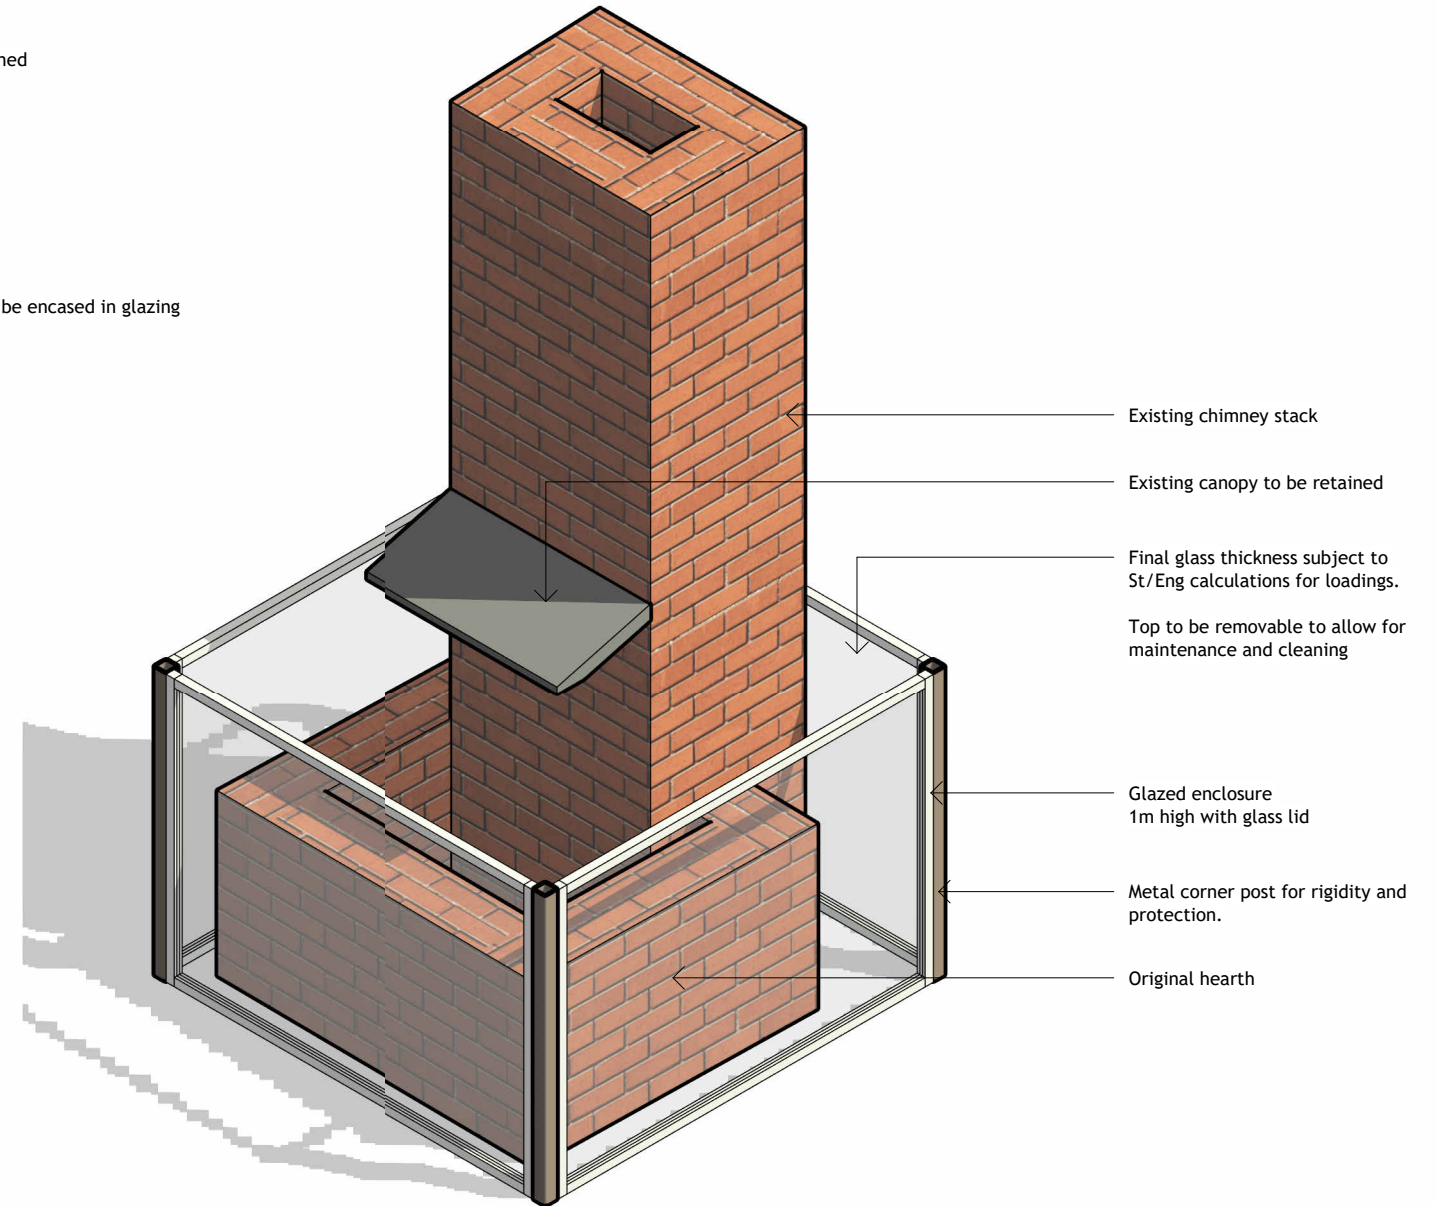

Indicative Perspective 1:20



Rev	Date	Description	Issued by

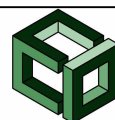

Cronin Development Consultancy Limited
53 Springfield Crescent, Walmley, Sutton Coldfield,
West Midlands, B76 2SS
t: 0121 240 7730 m: 07957 465624
e: andy.cronin@cronindc.co.uk

PROJECT
**The Old Forge,
Market Bosworth**

SHEET
Retained Hearth Enclosure

CLIENT
Ms M Jaques

Date 14th April 2022	Project number 21-013	Scale (@ A3) 1 : 20
Drawn by AJC	DRAWING NUMBER P-070	
Checked by AJC	REV	