


Location Plan

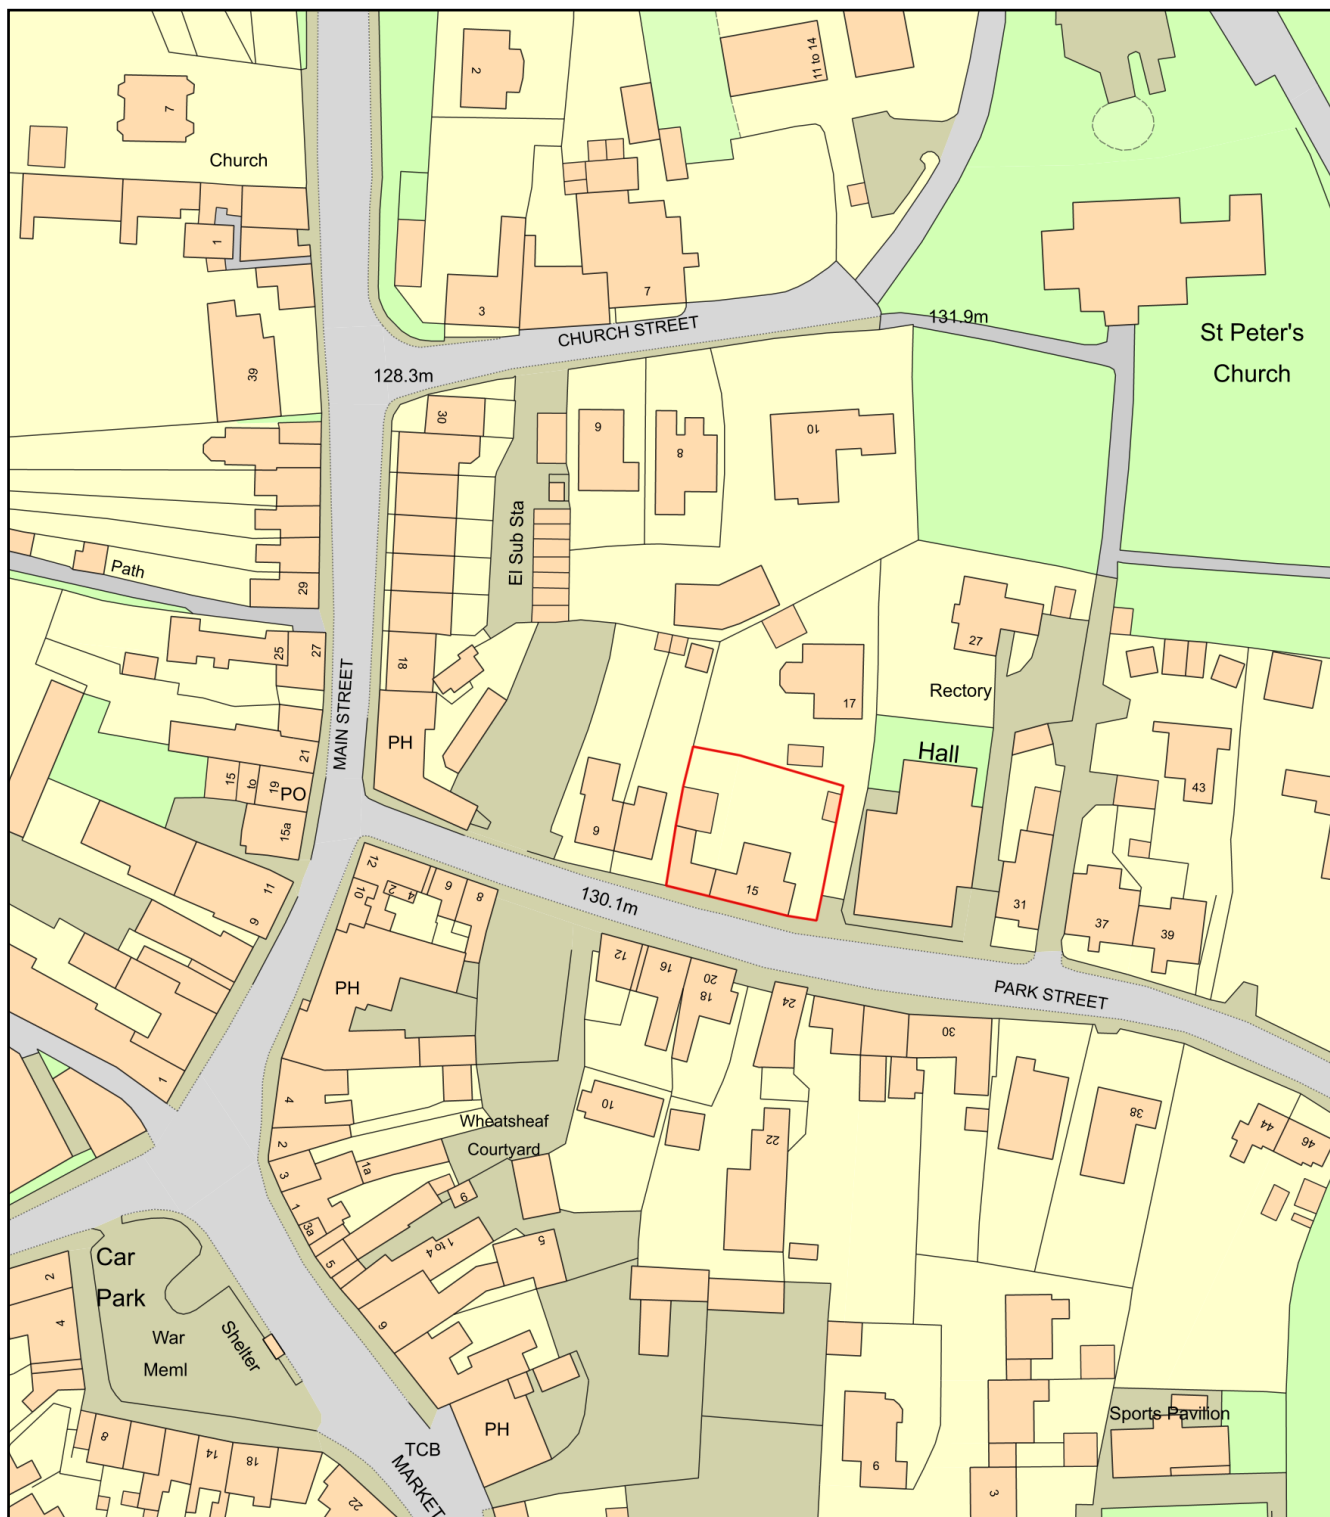

0 50
Metres



Plan Produced for: Ms. M Jaques

Date Produced: 16 May 2022

Plan Reference Number: TQRQM22136104625331

Scale: 1:1250 @ A4