





PROPOSED INTERNAL FINISHES



PROPOSED INTERNAL FINISHES

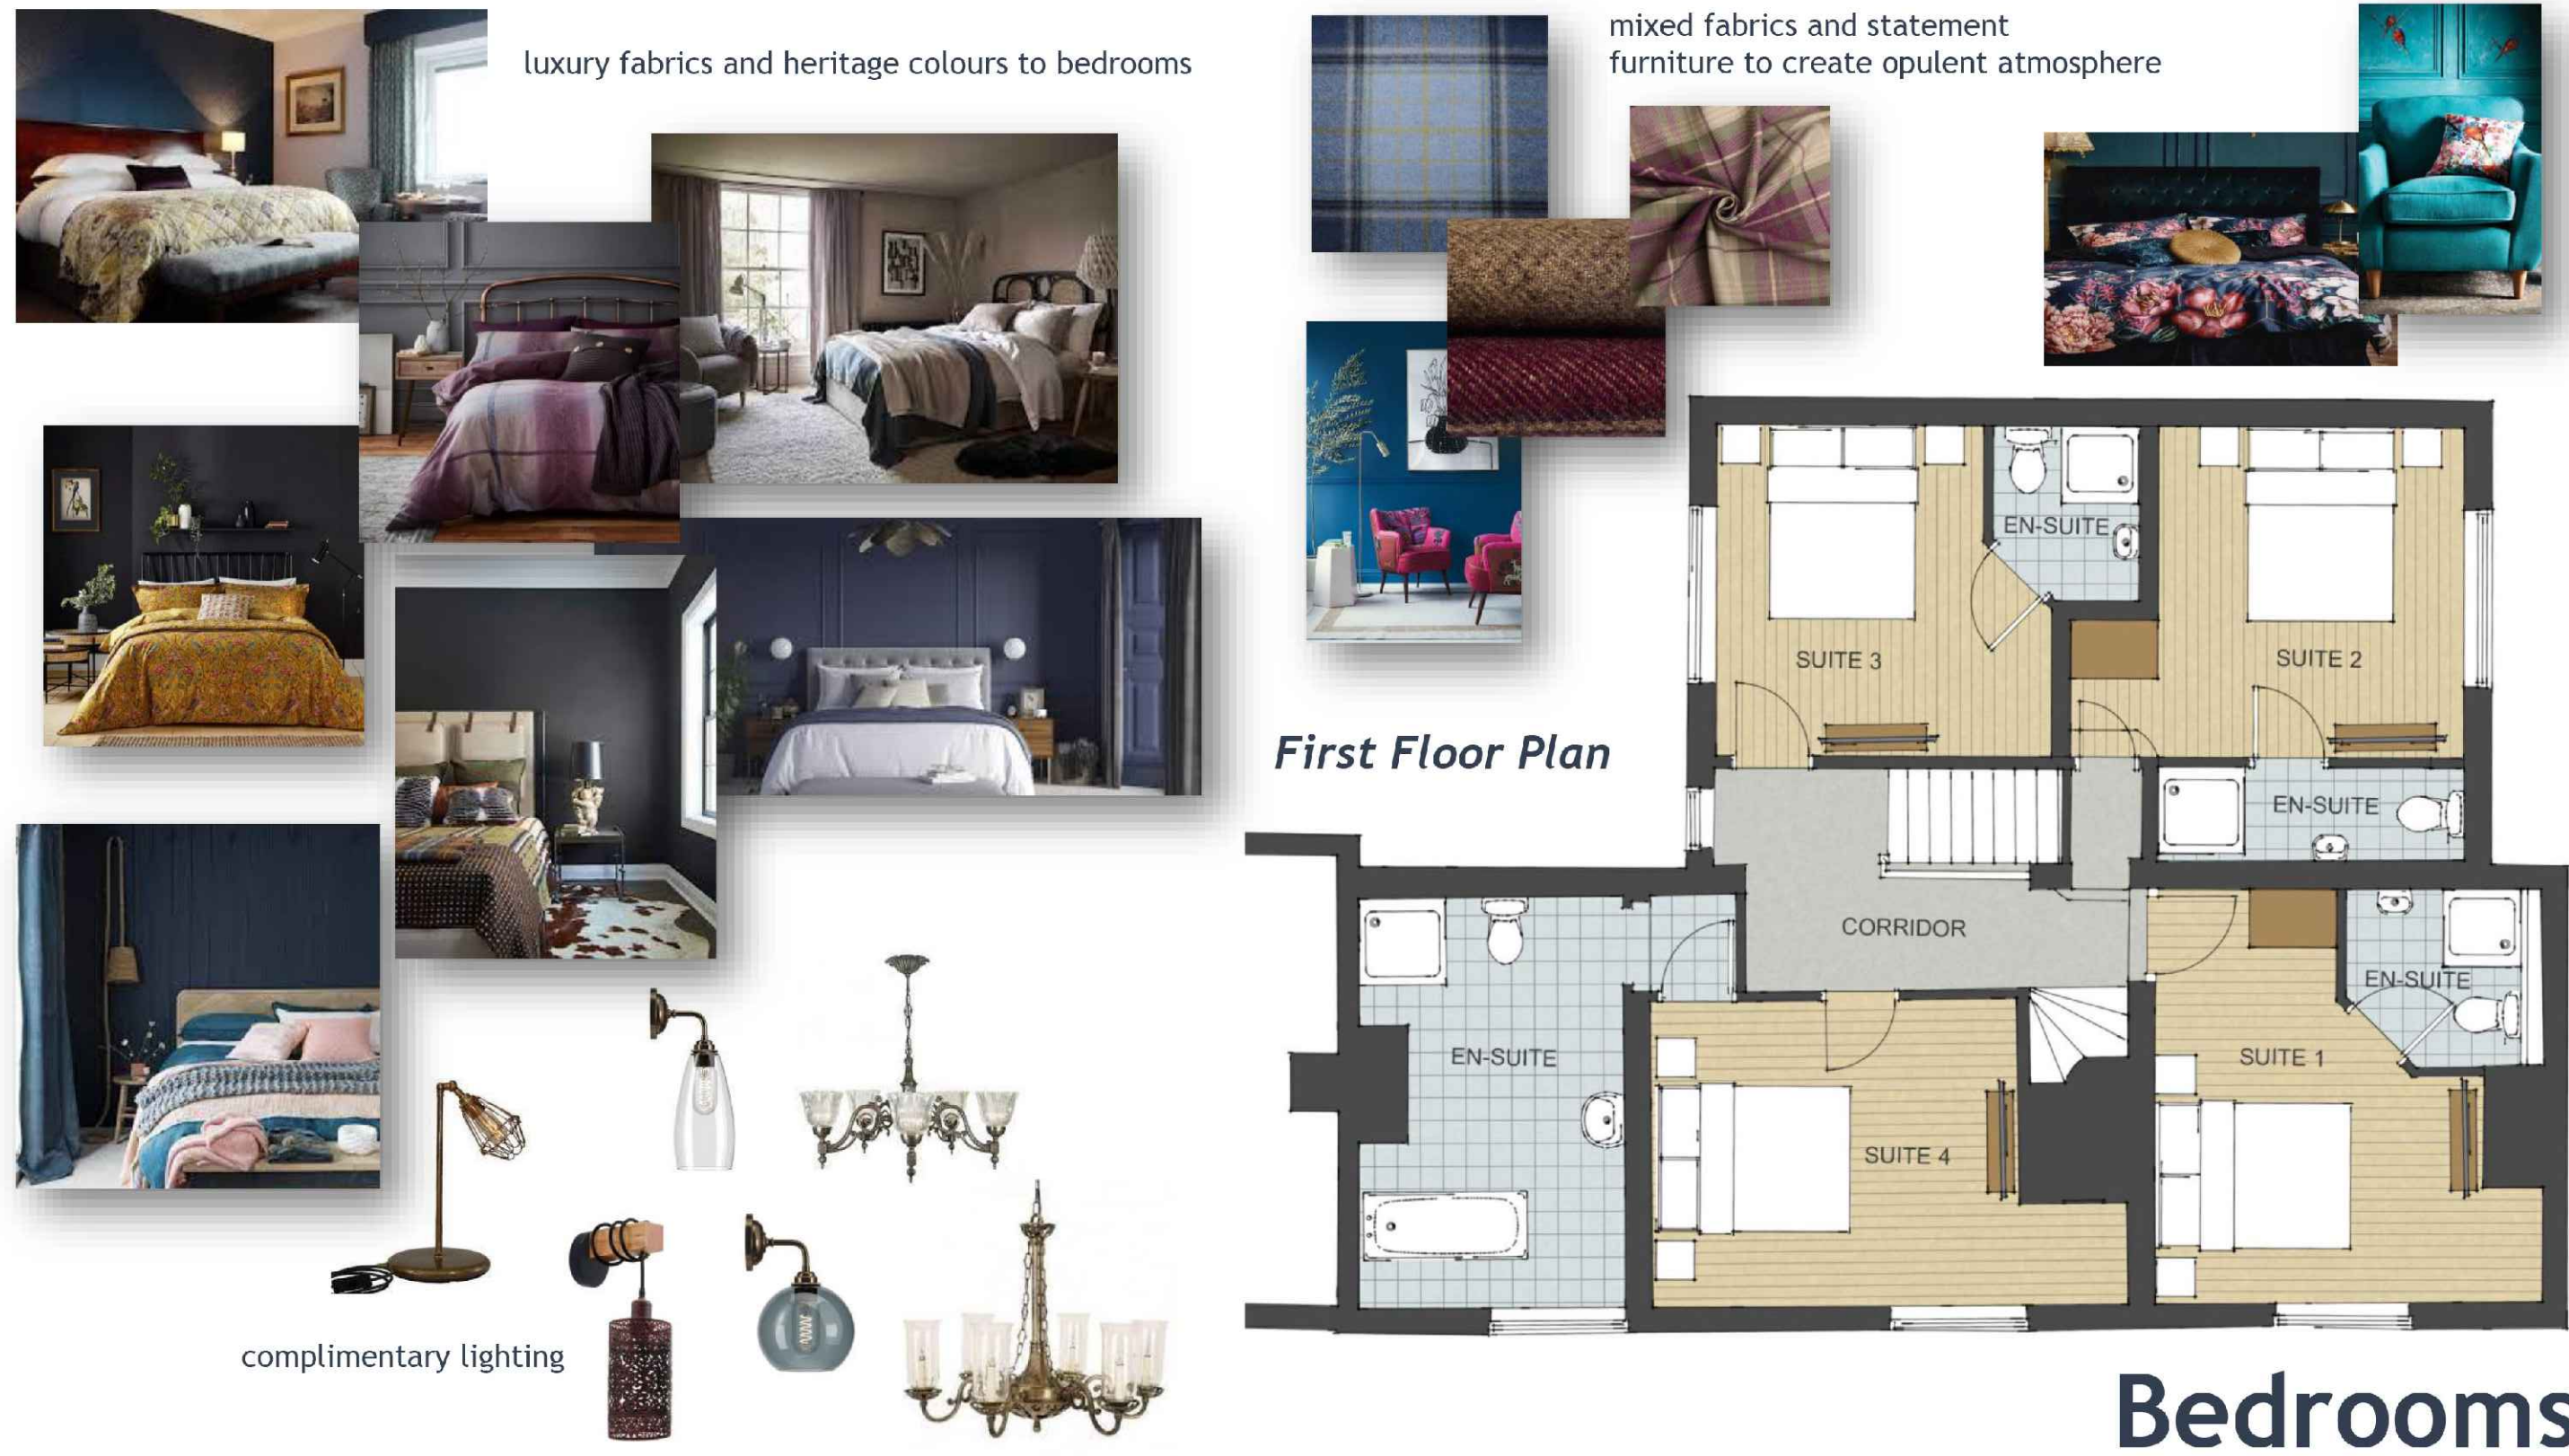

PROPOSED INTERNAL FINISHES

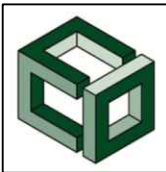A		27/04/22	PLANNING APPLICATION	AJC
Rev. No.	Date	Amendment		Initial
				
Cronin Development Consultancy Ltd				
53 Springfield Crescent, Sutton Coldfield, West Mids B76 2SS				
T: 0121 240 7730 / M: 07957 465624				
Email: andy.cronin@cronindc.co.uk				
Client:				
Ms M Jaques				
The Old Forge				
Market Bosworth				
Project:				
Conversion of the Olde Forge				
Park Street,				
Market Bosworth				
Drawing:				
PLANNING				
Proposed Internal Finishes				
Scale:	Drawn By:	Checked By:	Date:	
1:100 @ A1	AJC	AJC	Apr '22	
Job No:	CfJB Classification	Drawing No:	Rev. No:	
21-013	(P-)	P-060	A	
CAD Ref:				
Planning.dwg				

This Drawing is a Copyright of CRONIN DEVELOPMENT CONSULTANCY LIMITED.
Do Not Scale from this Drawing. Use figured dimensions ONLY. If in doubt ASK!
ALL dimensions to be checked on site before work commences.
ANY discrepancies are to be reported immediately.
This drawing to be read in conjunction with all Project and Consultants Performance Specifications,
Structural / Civil Engineers drawings / calculations, and any Specialist Sub-Contractors Designed
Element drawings.