

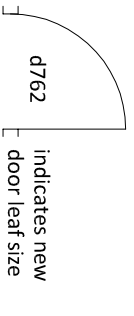


Legend

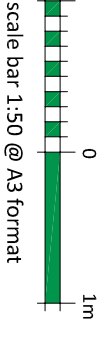

- 300mm external cavity walls
2 No leaves of 100mm
'Thermalite' concrete blocks
(7N/mm²) with 90mm 'Celotex'
rigid insulating boards in cavity

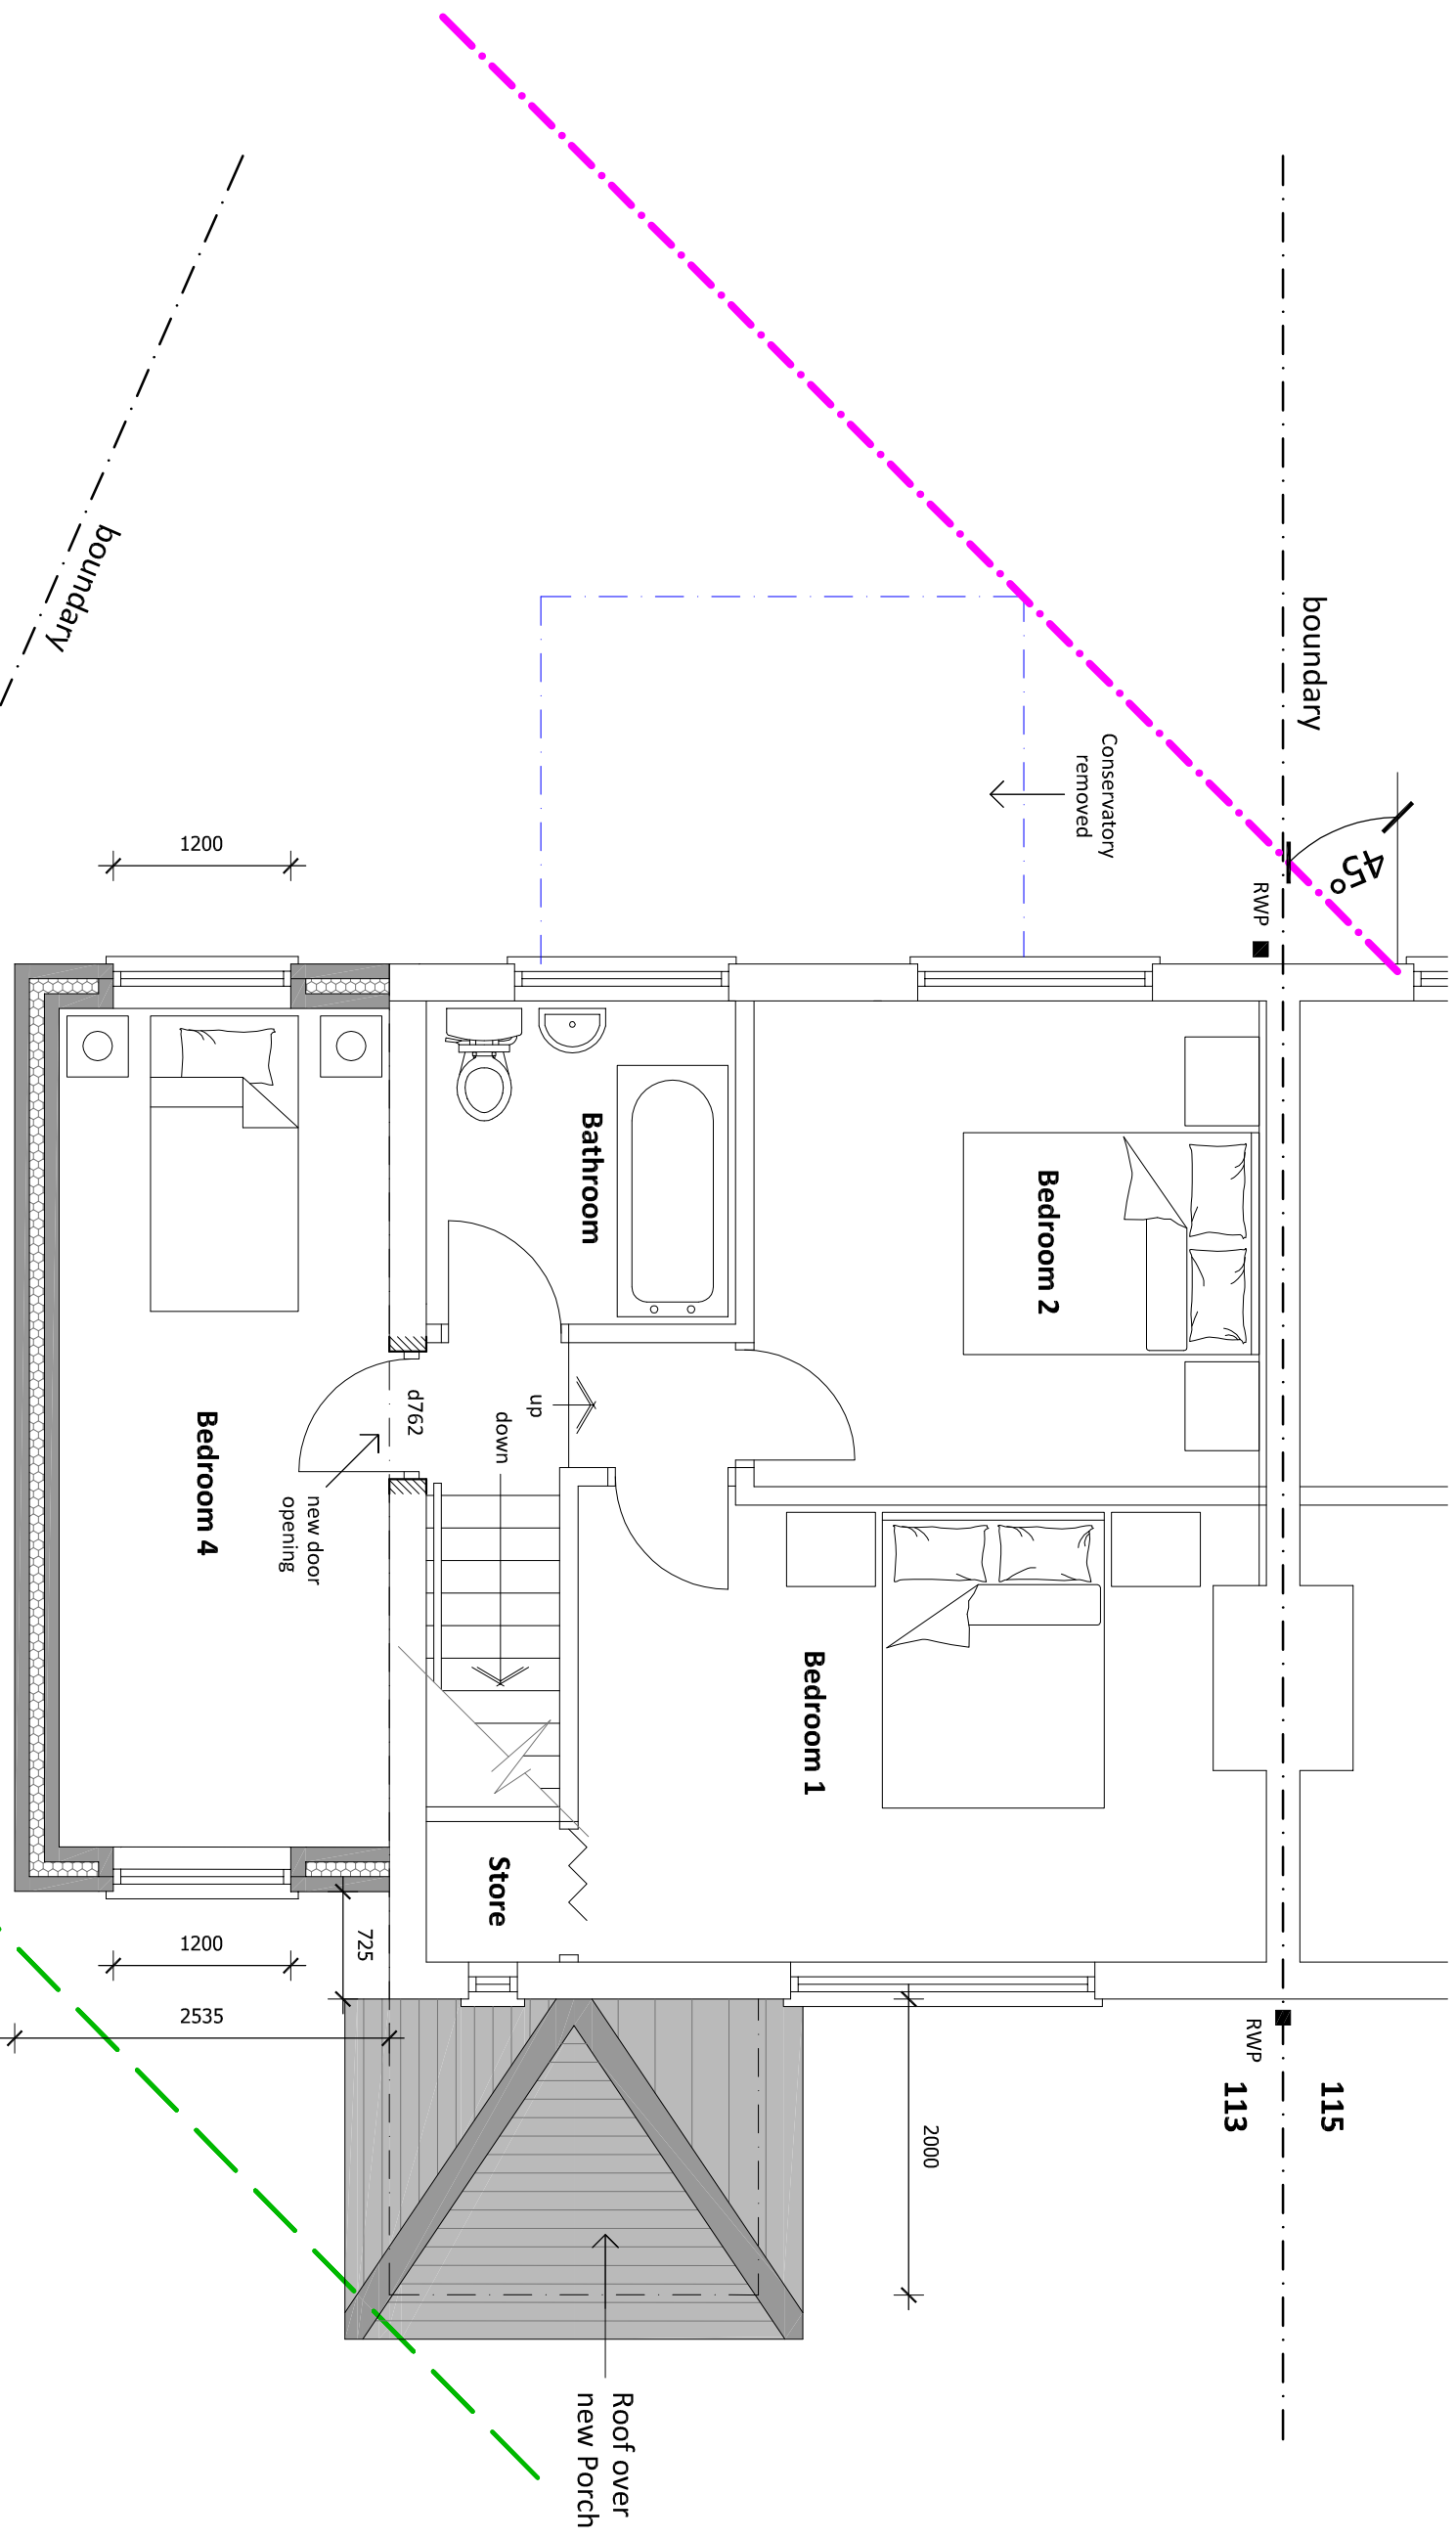

**PROPOSED
FIRST FLOOR**

Two Storey Side
Extension & Front Porch

113 Heath Lane,
Earl Shilton
LE9 7PF

dwg no:-
25.12.03A

scale:-
1:50 (A3)

date:-
May 2025