DEVELOPMENT SERVICES
19 AUG 2010
RECEIVED

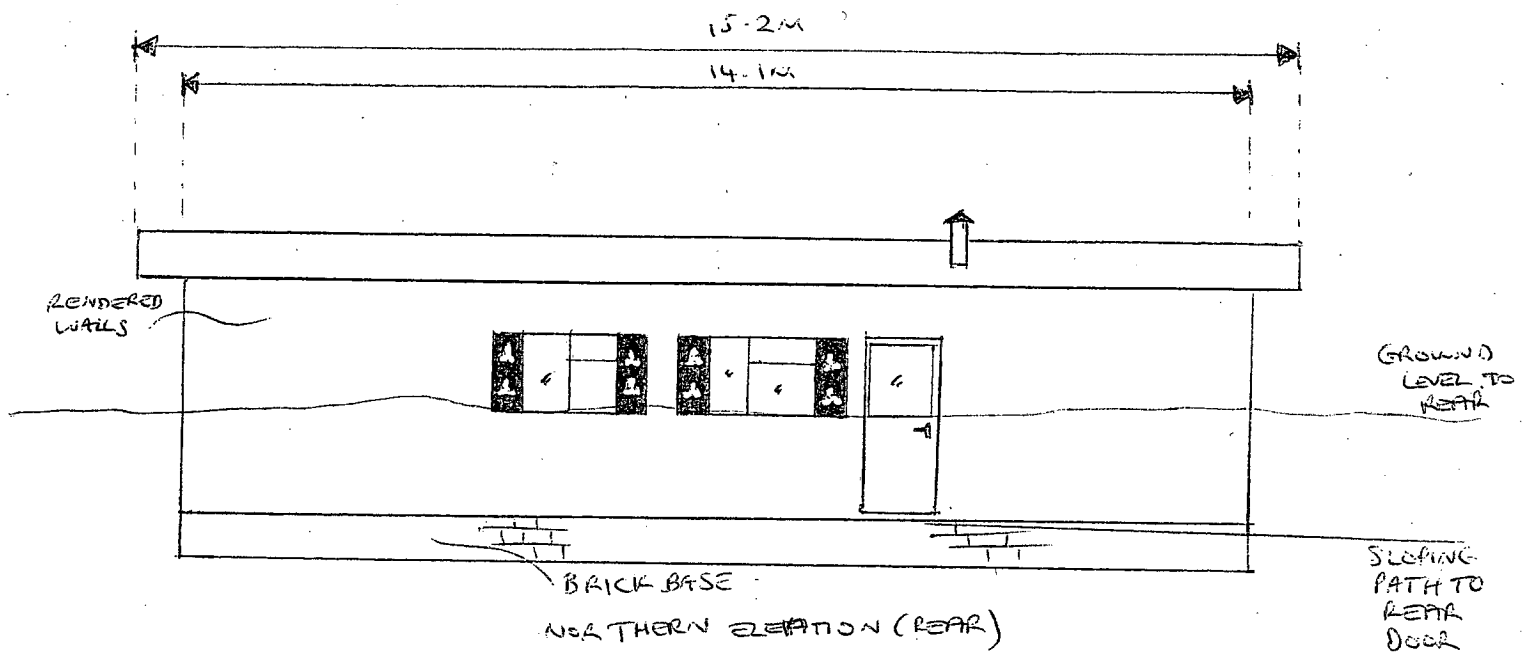

NORTHERN ELEVATION (REAR)

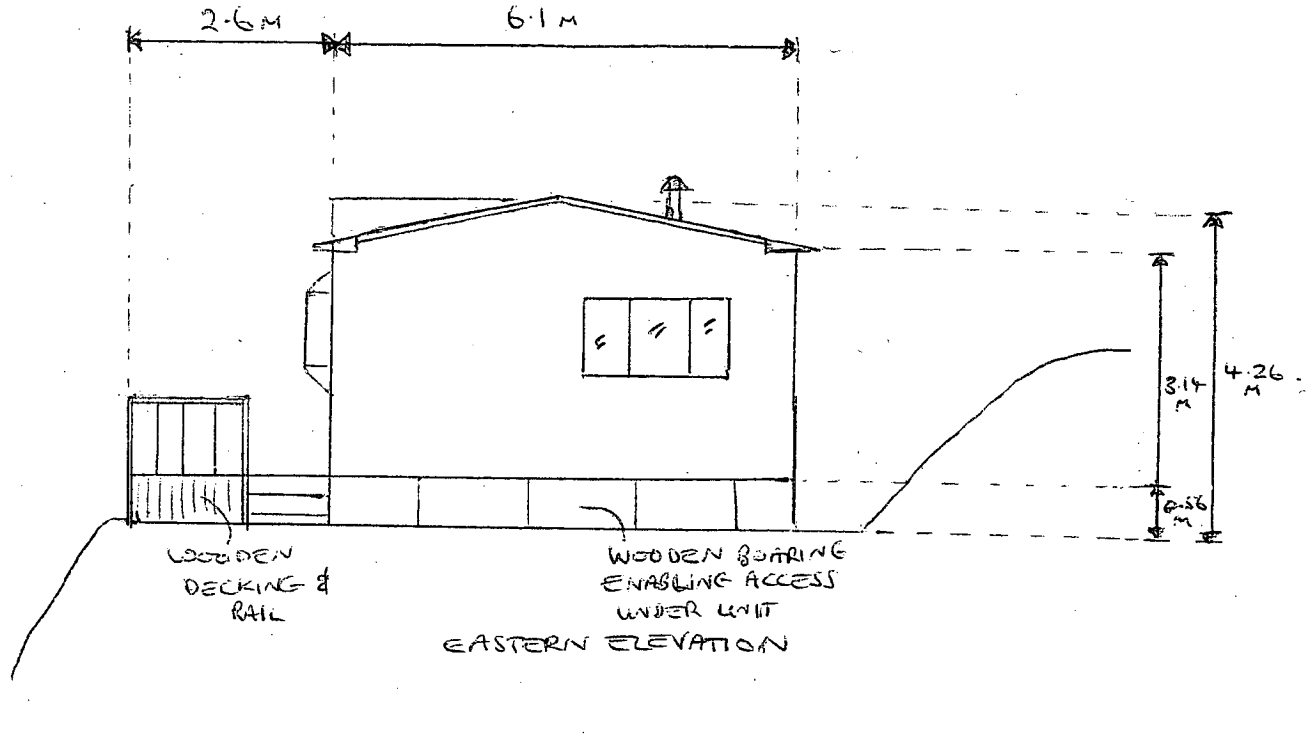

EASTERN ELEVATION

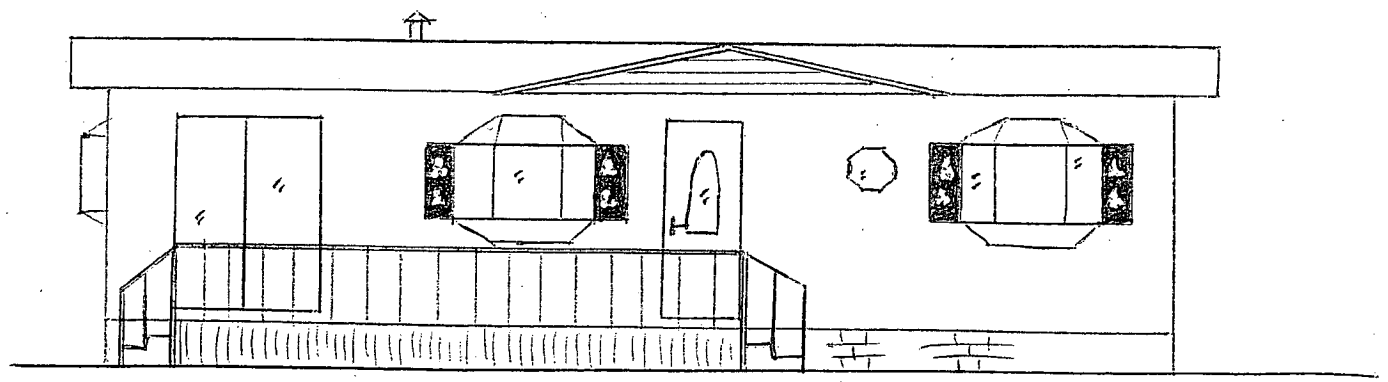

SOUTHERN ELEVATION (FRONT).

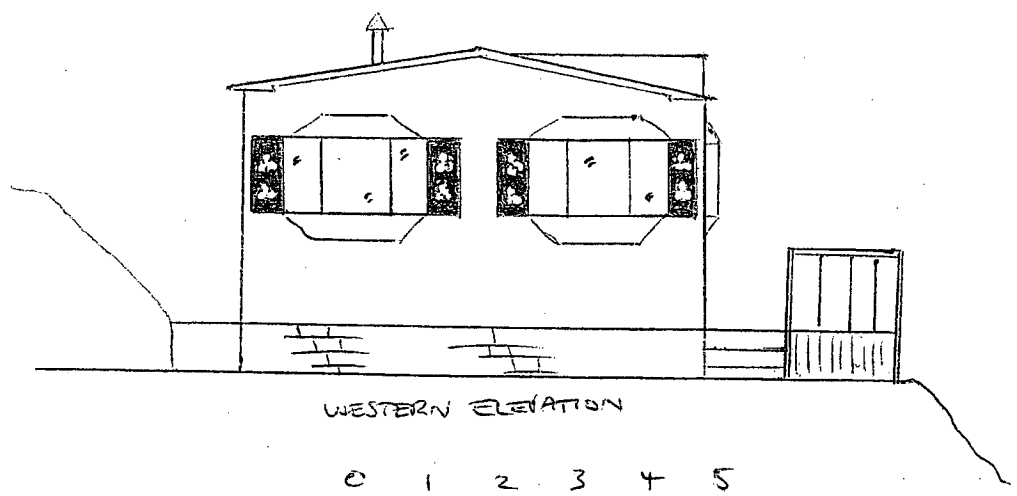

WESTERN ELEVATION

0 1 2 3 4 5

SCALE 1:100@A3

PROPOSED ELEVATIONS

PLAN 25126/4