

NOTES:
1. This drawing remains the Copyright of The Burton Emery Partnership.
2. All dimensions to be checked on site by Contractor.
3. All dimensions in millimetres unless otherwise stated.
4. Do not scale copies of this drawing.
5. Any discrepancies in information should be reported to The Burton Emery Partnership for advice before proceeding.
6. PROTECTED SPECIES:
Bats, birds, great-crested newts and certain other species are protected by Law. It is therefore essential that, if any such species are discovered, during, or before, the construction process the works are suspended and the local office of English Nature contacted for advice.

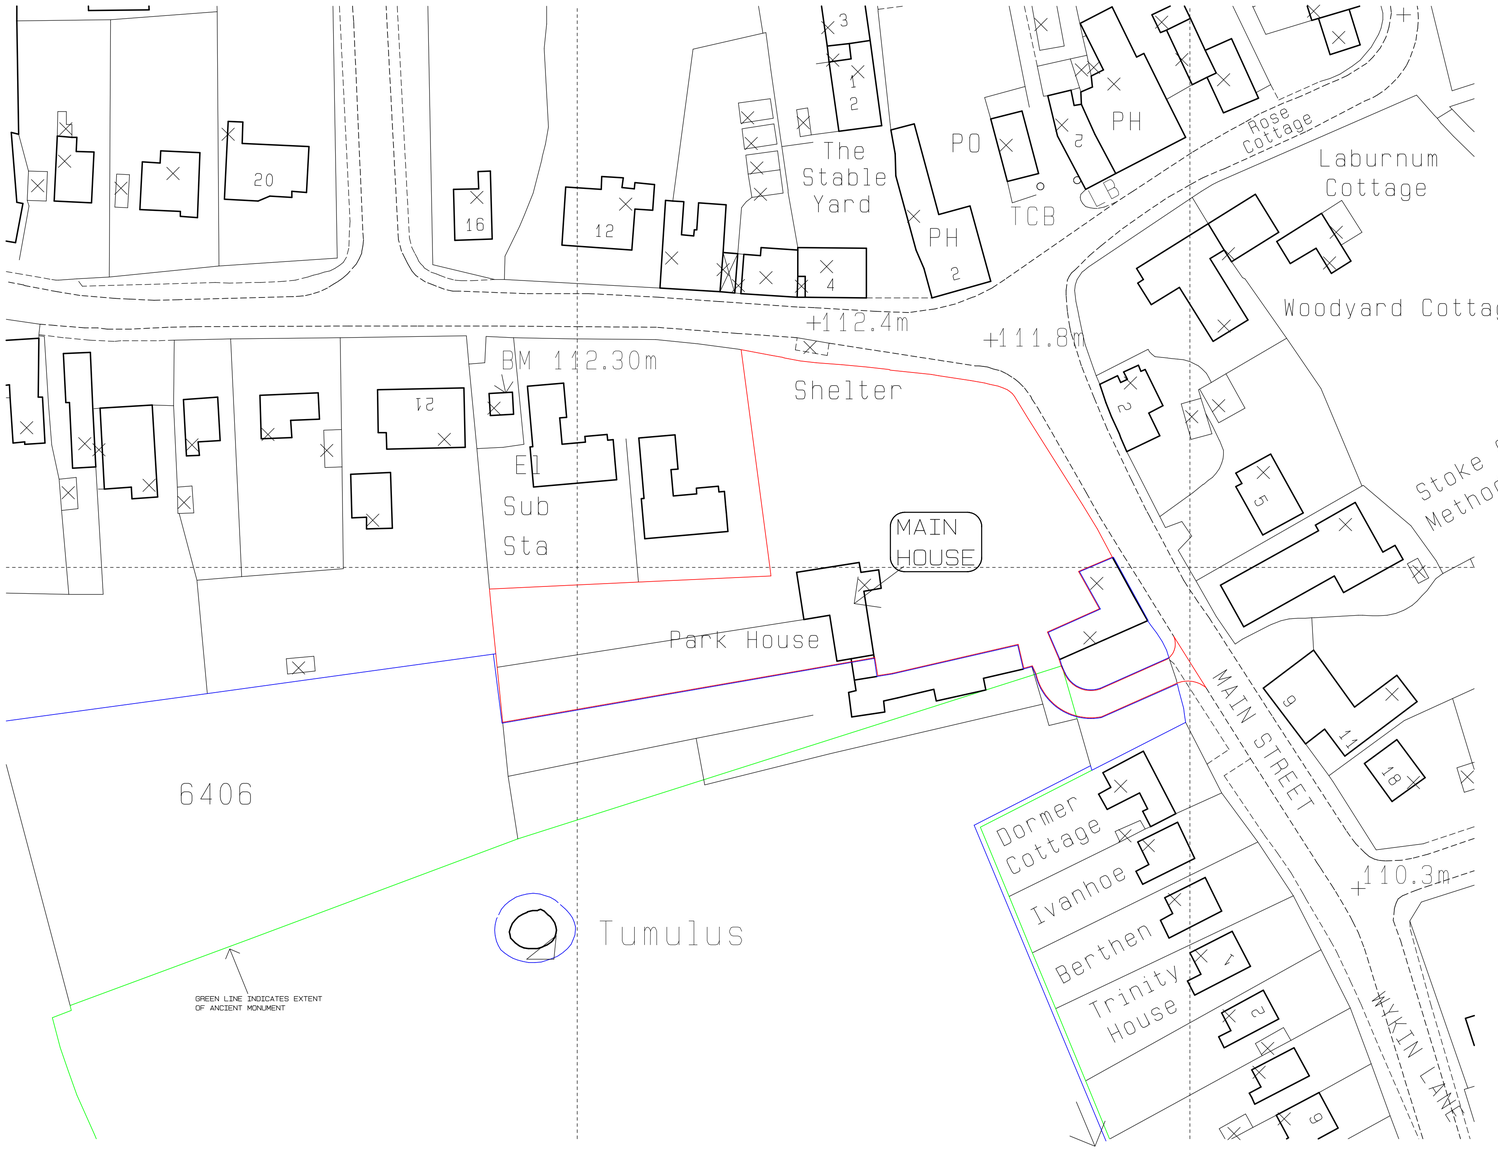

Crown Copyright 2006. All rights reserved. Licence number 100020449

BLOCK PLAN

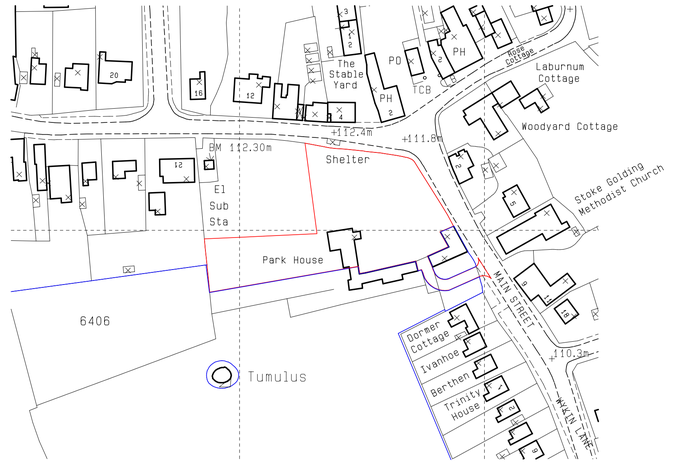

Crown Copyright 2006. All rights reserved. Licence number 100020449

SITE LOCATION PLAN

rev.

client
VW Developments

project
Proposed Conversion of Park House, Stoke Golding, Nuneaton, Warks into 2no. Dwellings

title
BLOCK & SITE LOCATION PLANS AS EXISTING

drawn	scale	ref.	rev.
gb	1:500 & 1:1250	3892/01	

George Burton ARCHITECTURE & ECOLOGY Ltd
Architectural Technologists
THE OLD DAIRY
25 BROOKSIDE
STRETTON-ON-DUNSMORE
RUGBY
WARWICKSHIRE
CV23 9NH
02476 541776
george.burton@sky.com