


Please Note:


- This drawing may be printed and scaled FOR PLANNING PURPOSES.
- All dimensions to be CHECKED ON SITE and any DISCREPANCY reported to Design Three Sixty.
- The site boundary shown is the best assumed from available data & does NOT represent legal ownership.
- All dimensions in mm unless otherwise stated.

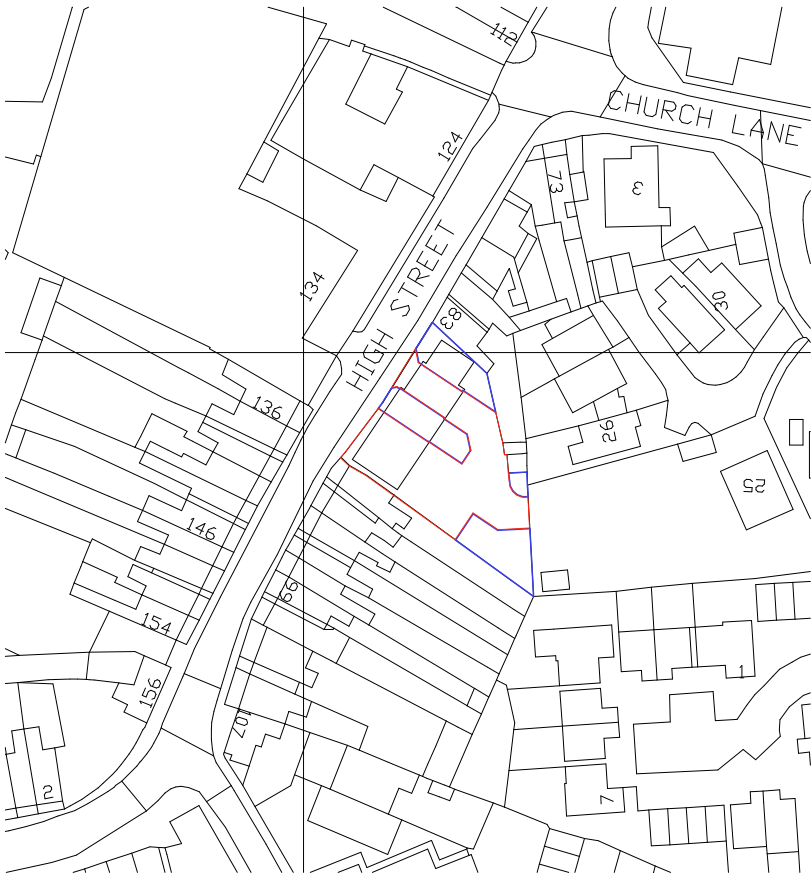

Location Plan
1:1250



Block Plan
1:500

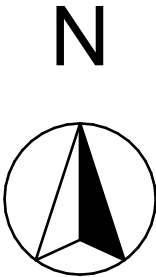

Scale Bar 1:500



Scale Bar 1:1250

Revisions.

DESIGN THREE SIXTY

E: info@designthreesixty.co.uk
T: +44 (0) 7904 224864
W: www.designthreesixty.co.uk

Project:
Conversion of flats to Childrens Care Home

87 High Street,
Barwell,
LE9 8DS

Client:
Mr Hussein Y Essajee

Drawing Title:

Location and Block Plan

Drawing by: IG / KF
Checked by: IG / KF

Date: 03-01-2024
Scale: As Shown @A3

Drawing Number: 141-003
Revision: 0 / A / B / C / D / E / F / G / H / I / J / K