




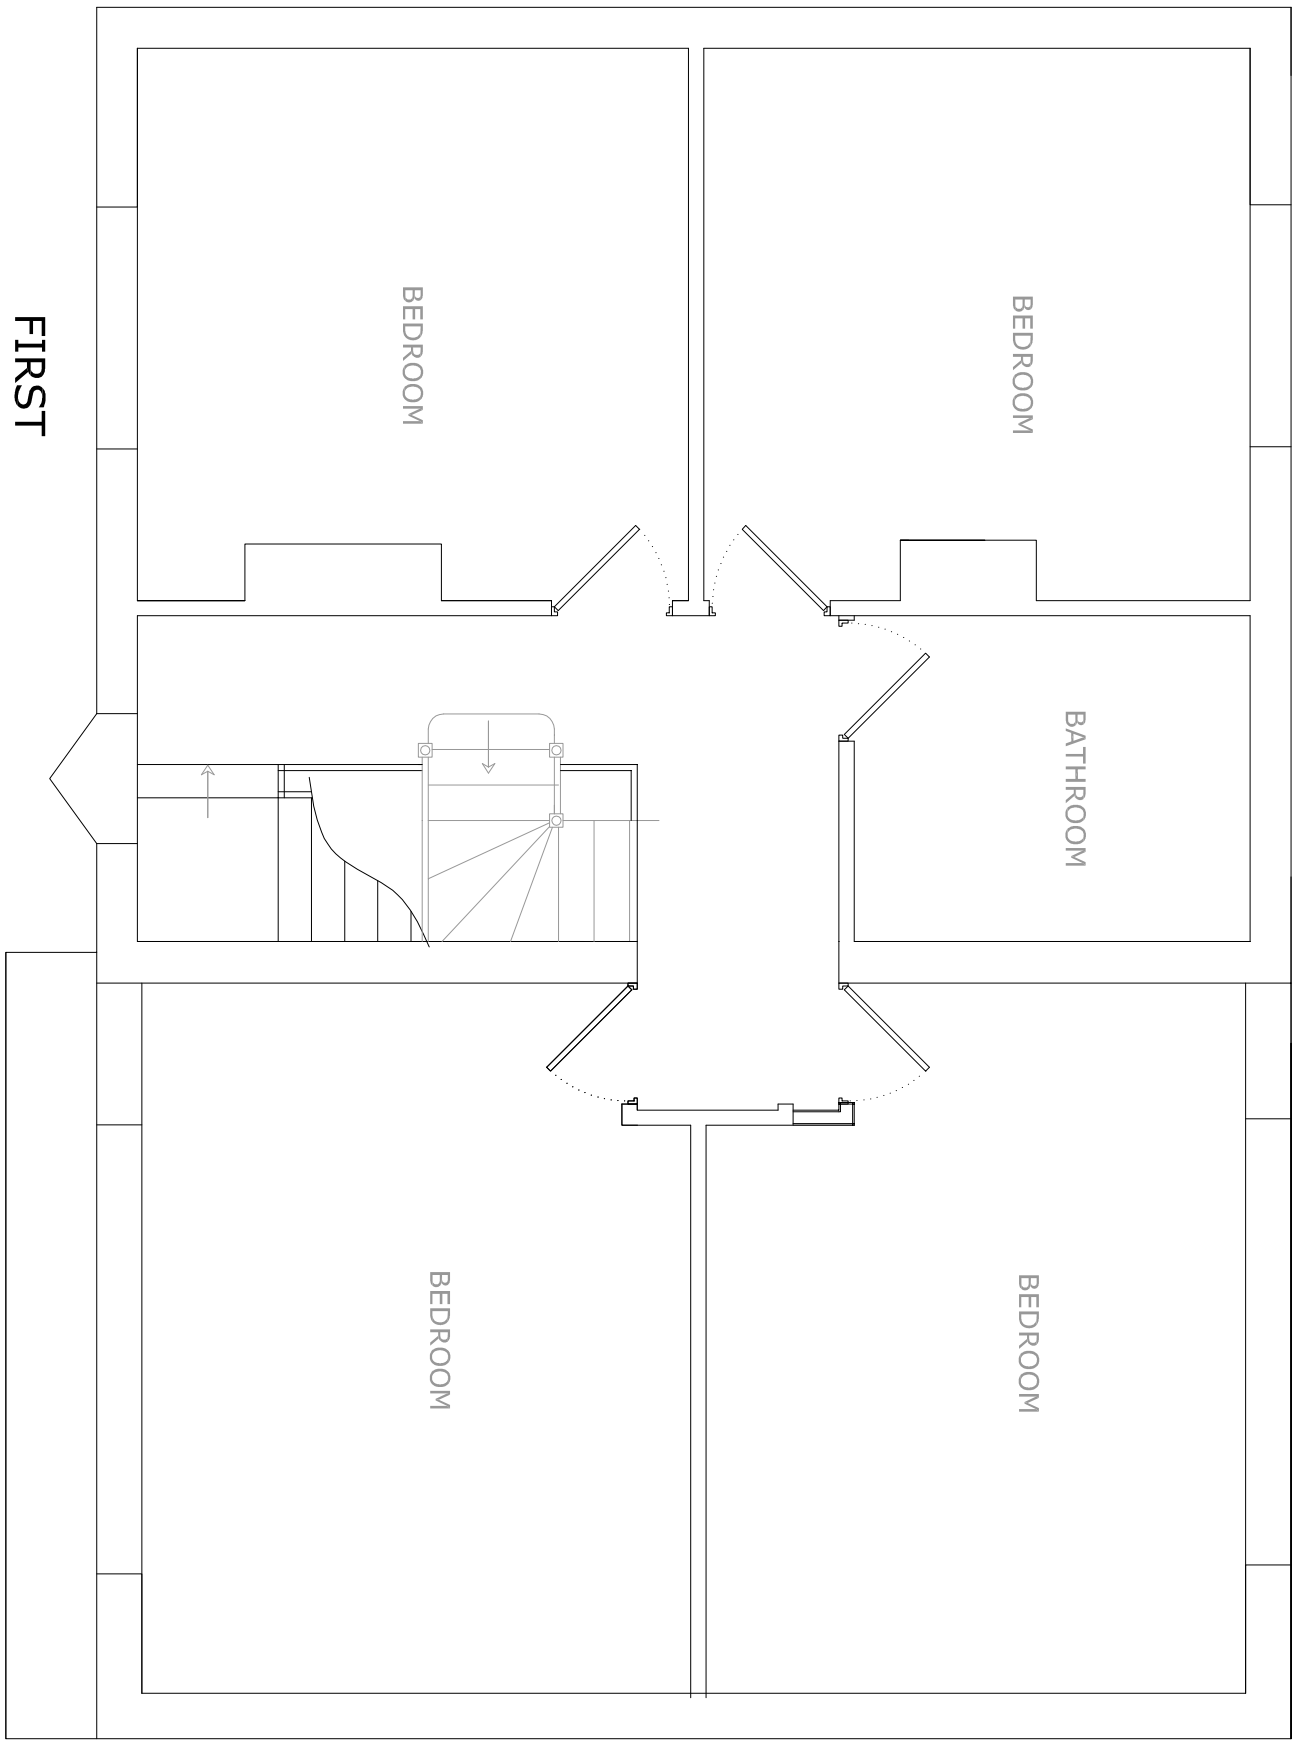


FIRST

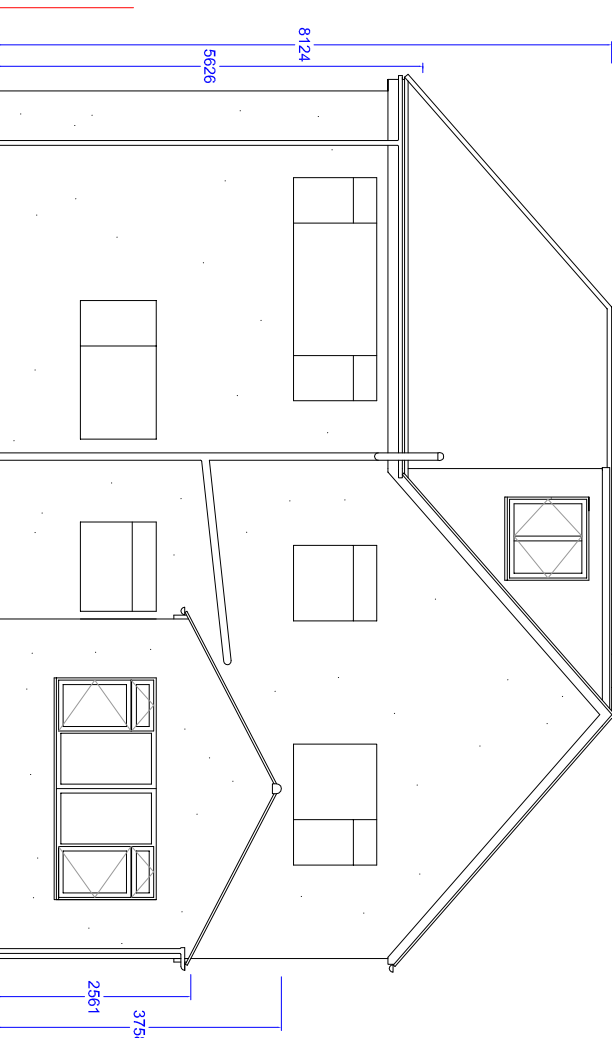


REAR ELEVATION

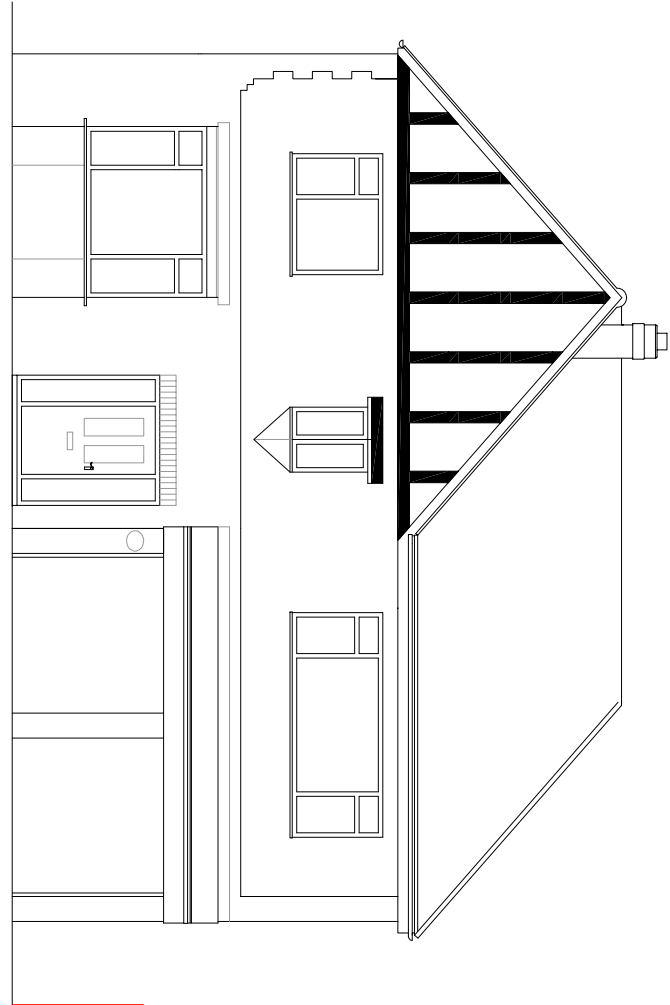


FRONT ELEVATION

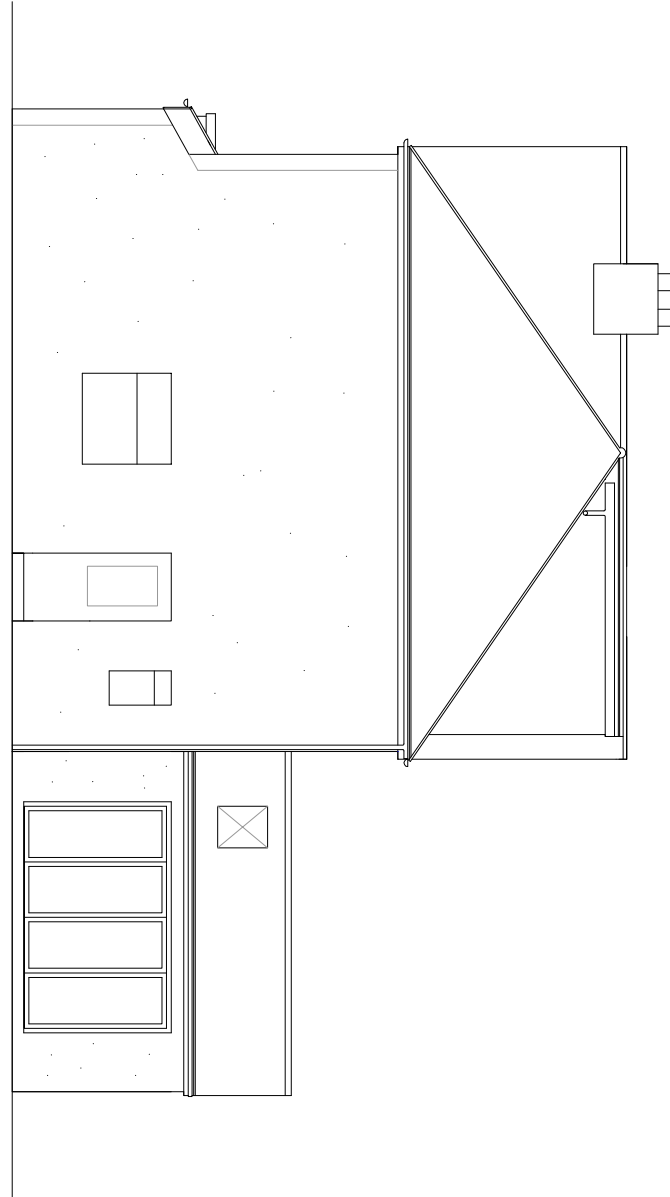


SIDE ELEVATION (SOUTH)

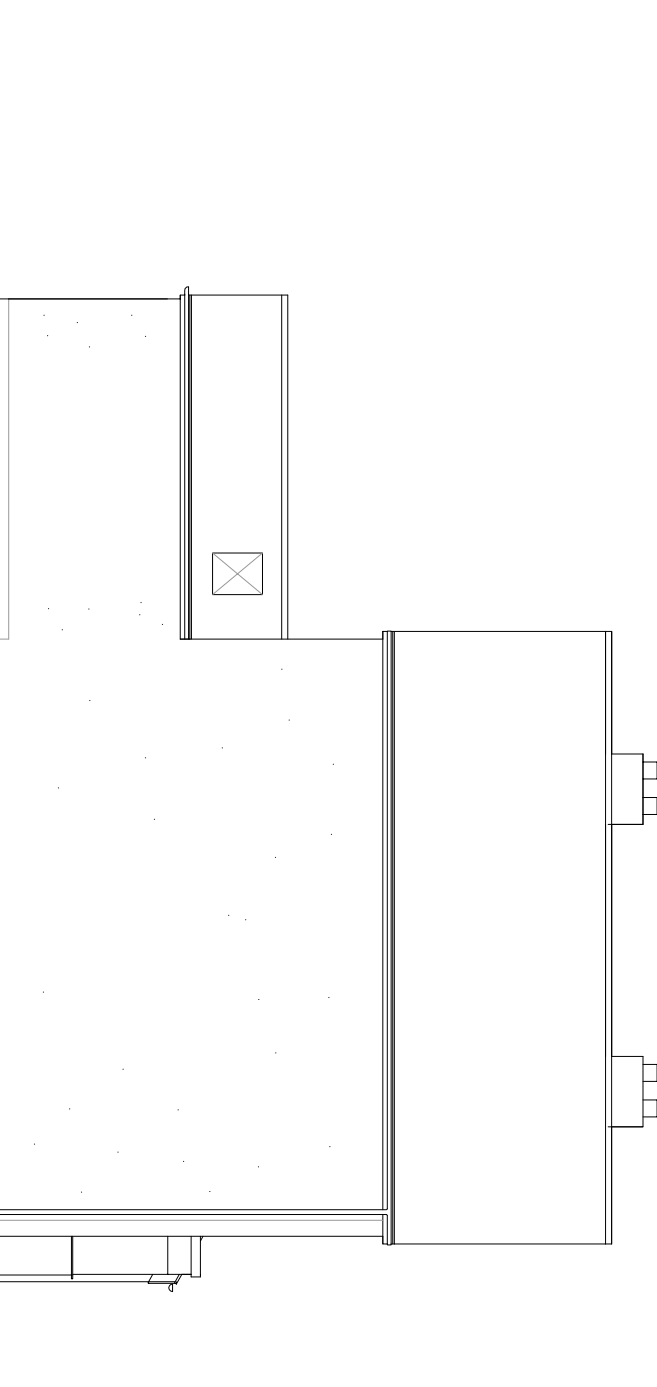


SIDE ELEVATION (NORTH)

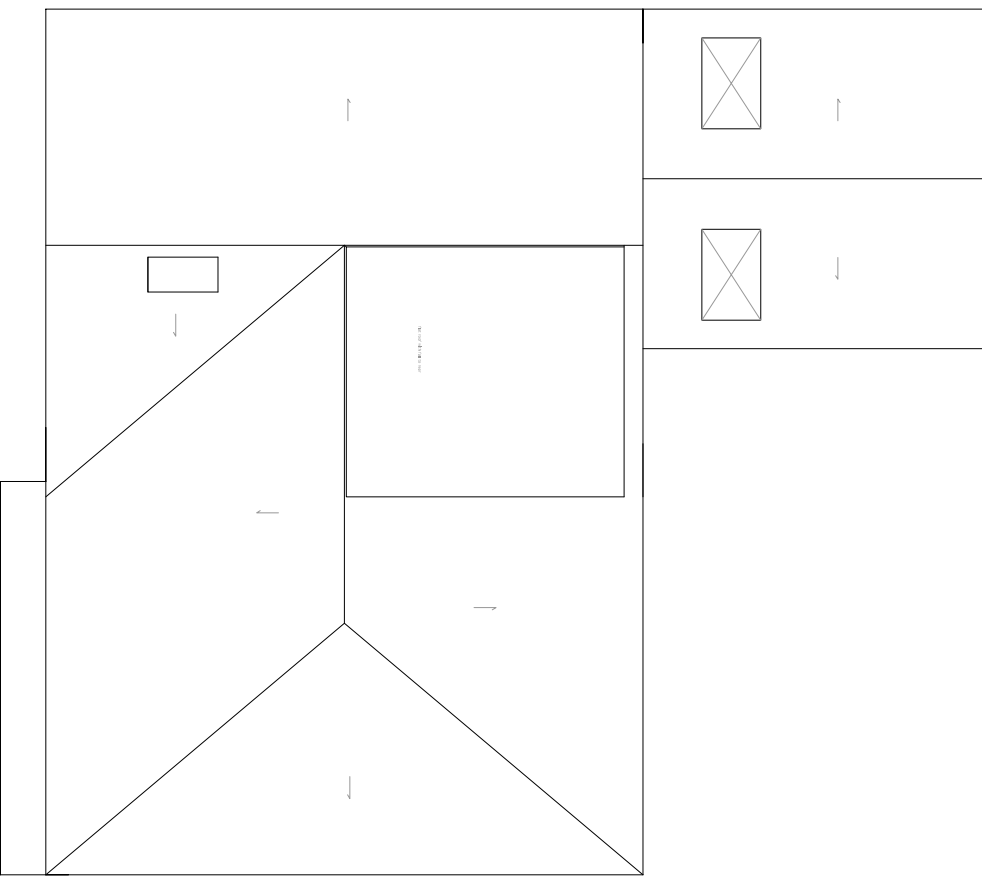


ROOF PLAN

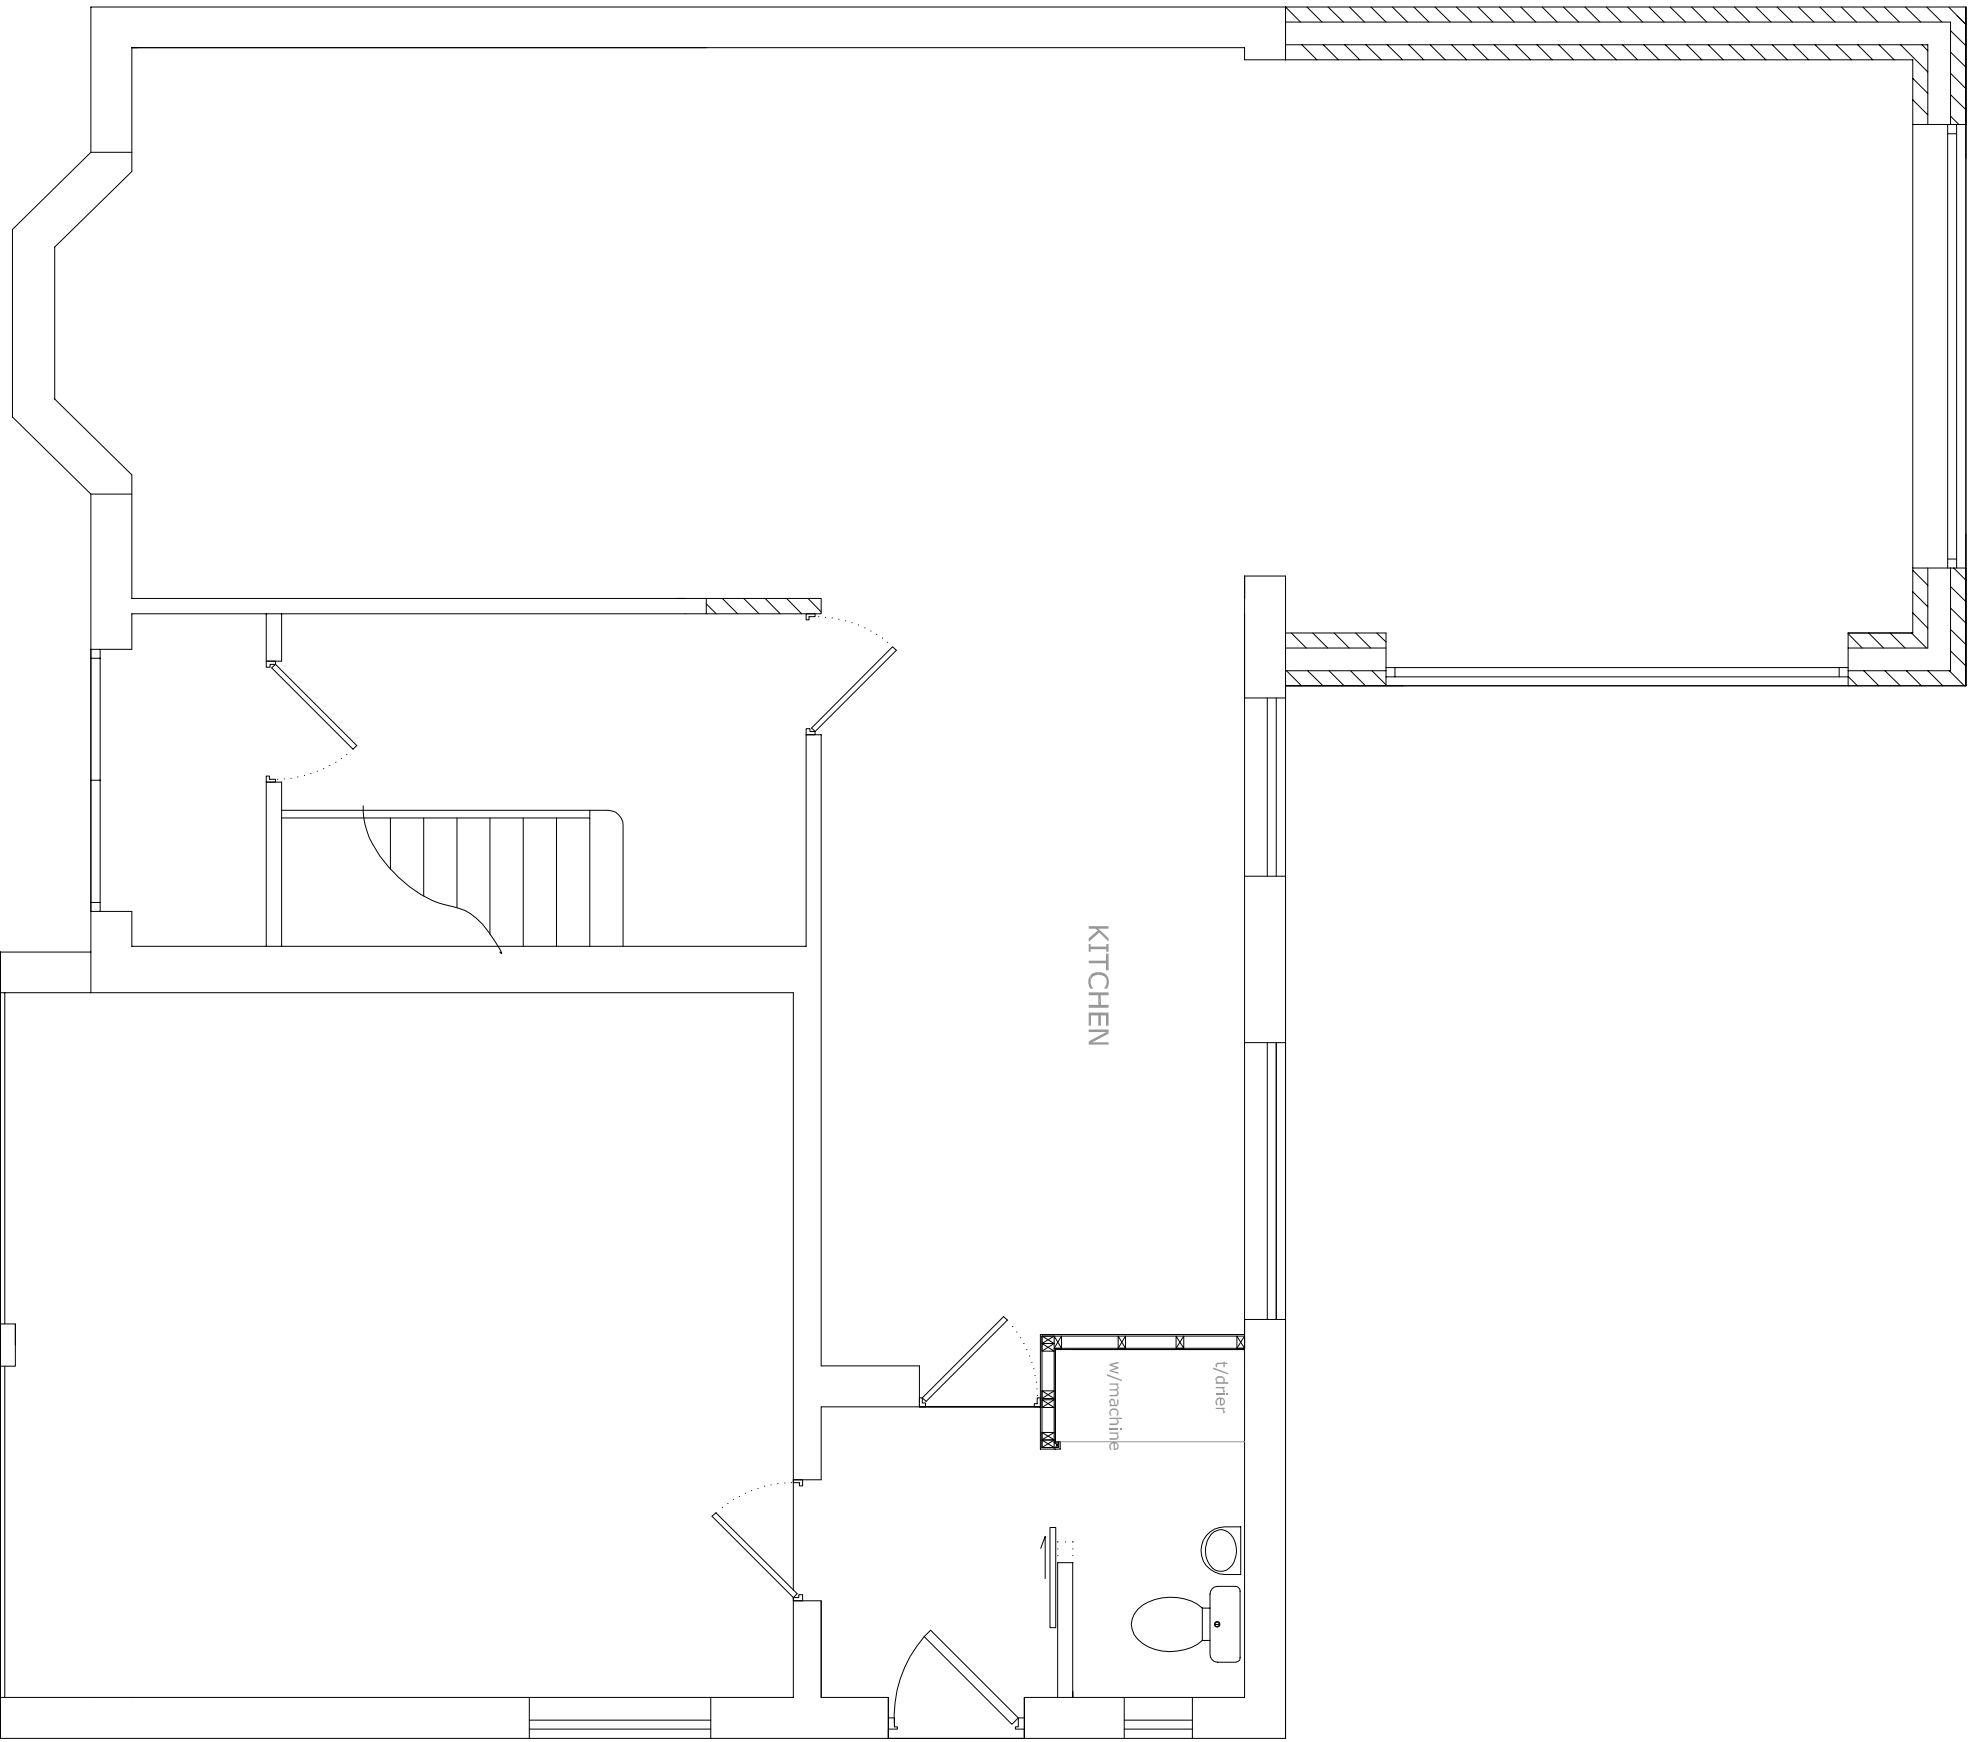

GROUND

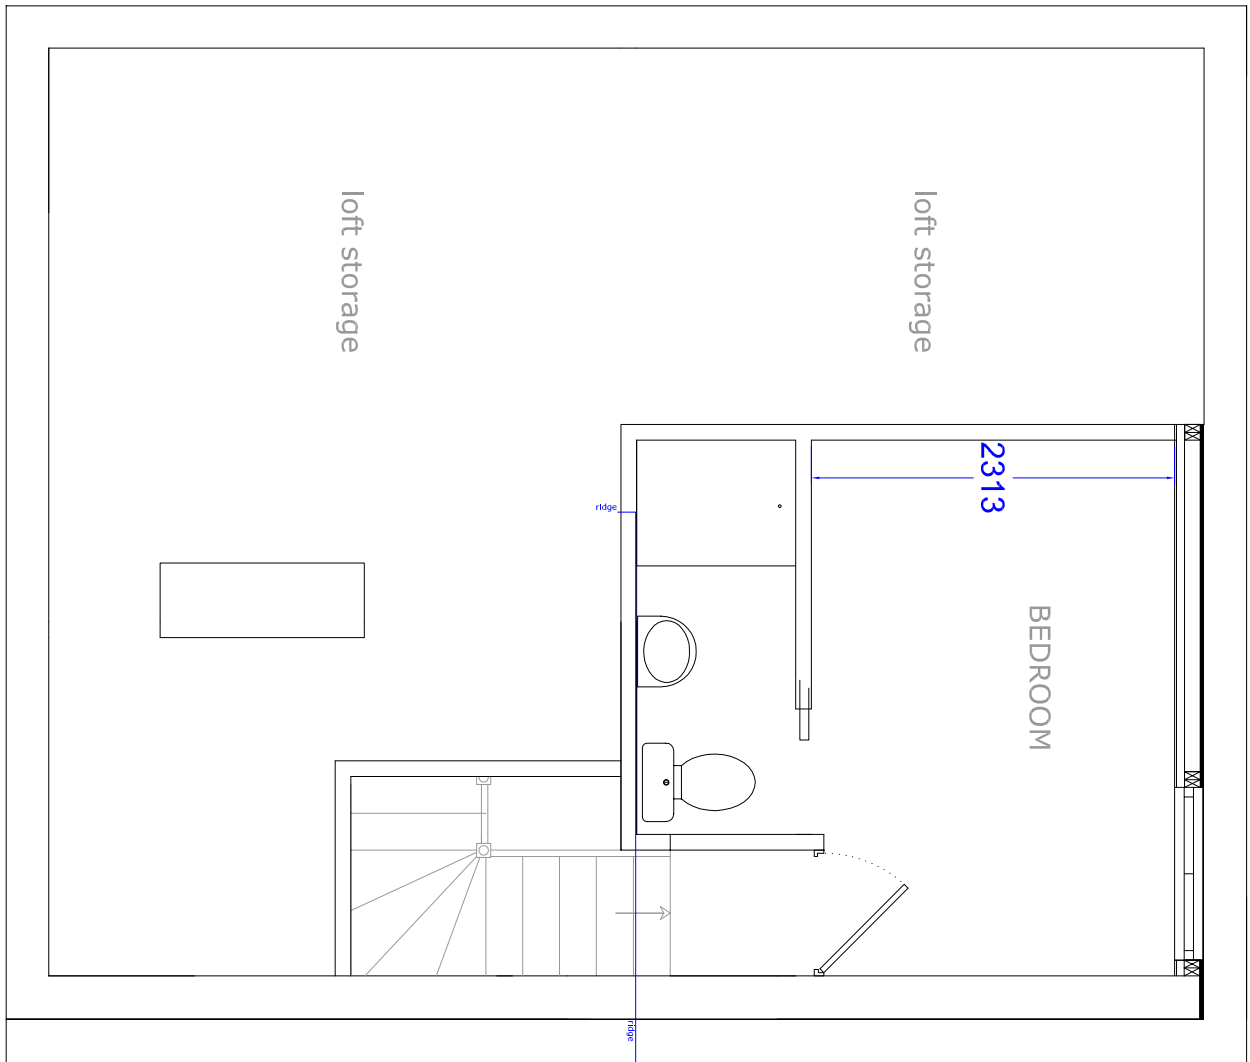

LOFT / 2nd

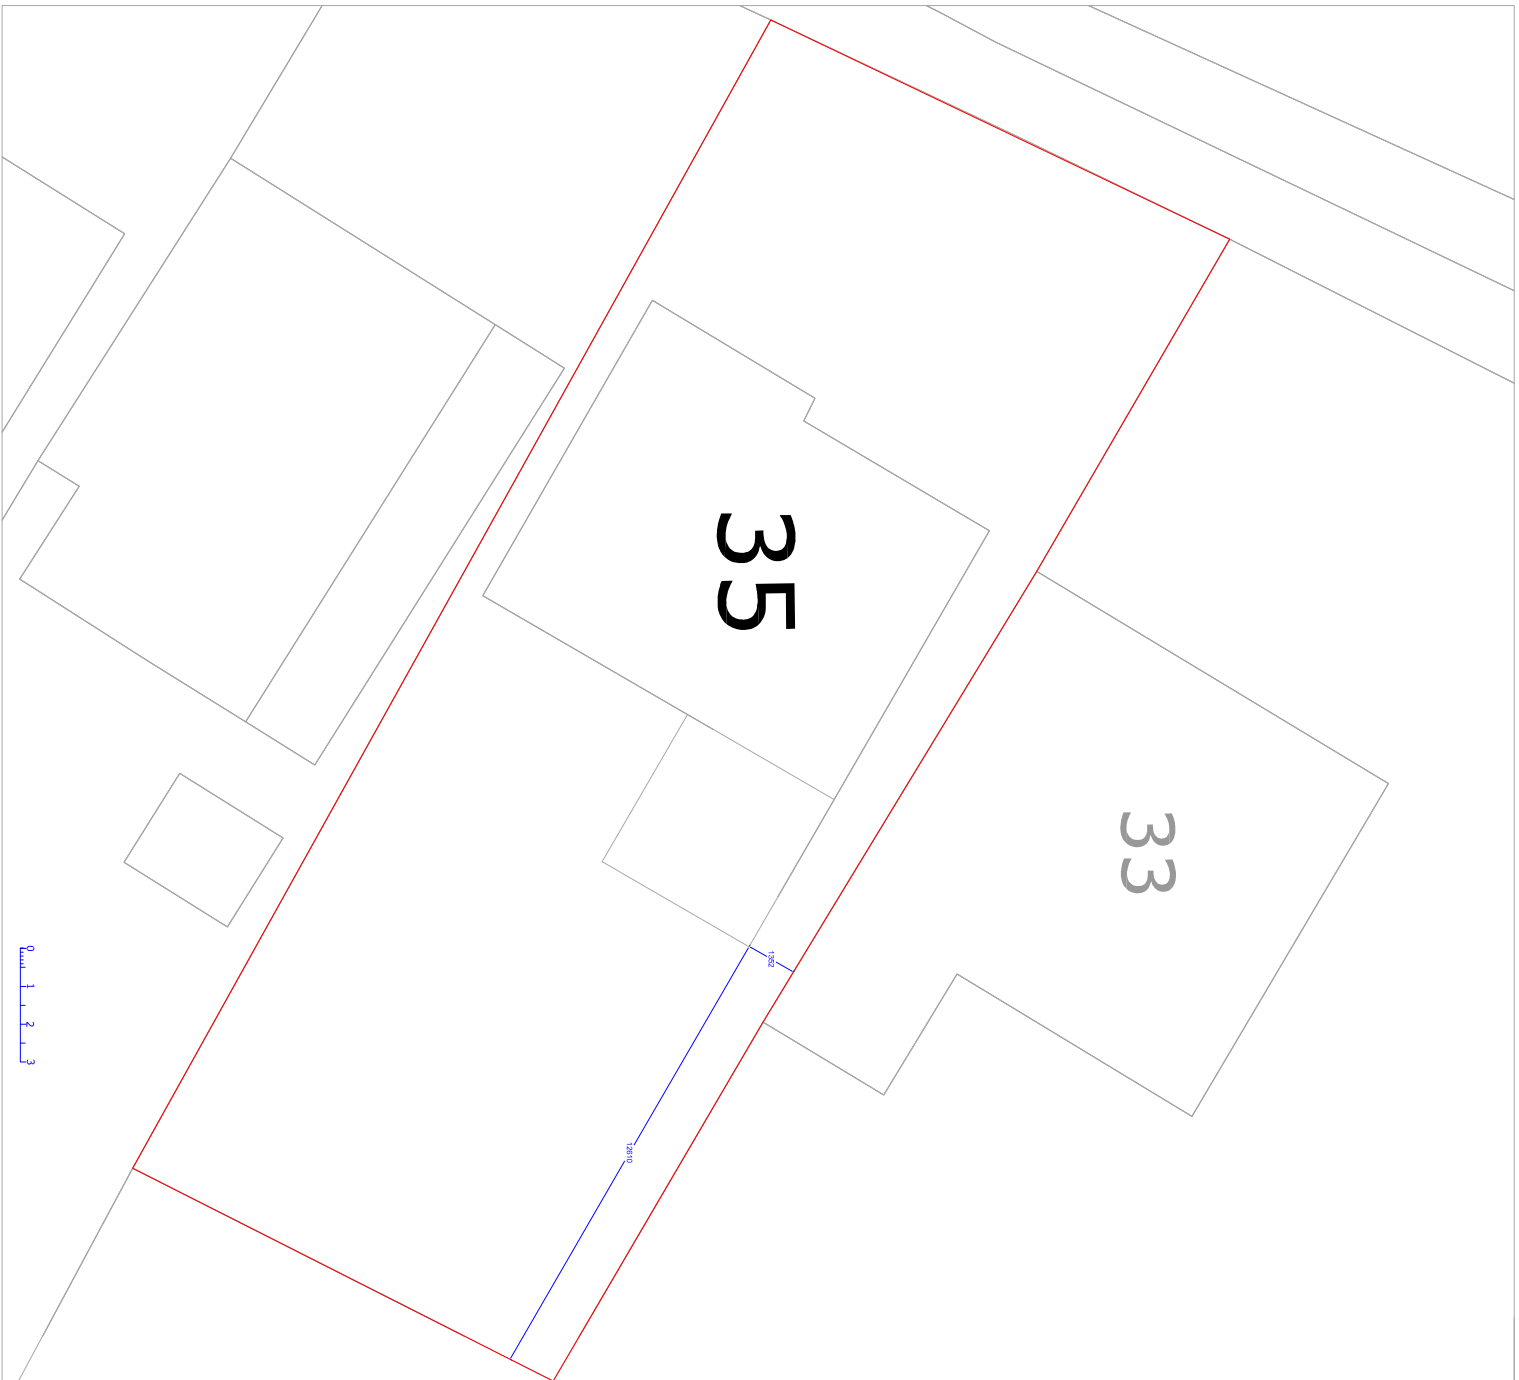

Dwg 2A : dormer depth reduced slightly

PROPOSED LOFT CONVERSION WITH REAR DORMER, FLAT TO PITCHED HIPPED ROOF AND SINGLE STOREY REAR EXTENSION

35 RATBY LANE, MARKFIELD

Drawing RLM/002A PLANNING

Scale : Plan 1:50 @A1 (1:100 @A3), Elevations/roof 1:100@A1

CEOWOOD DESIGN

078 153 153 53 0116 220 9377
cedarwood.design@ntlworld.com

June 2024