



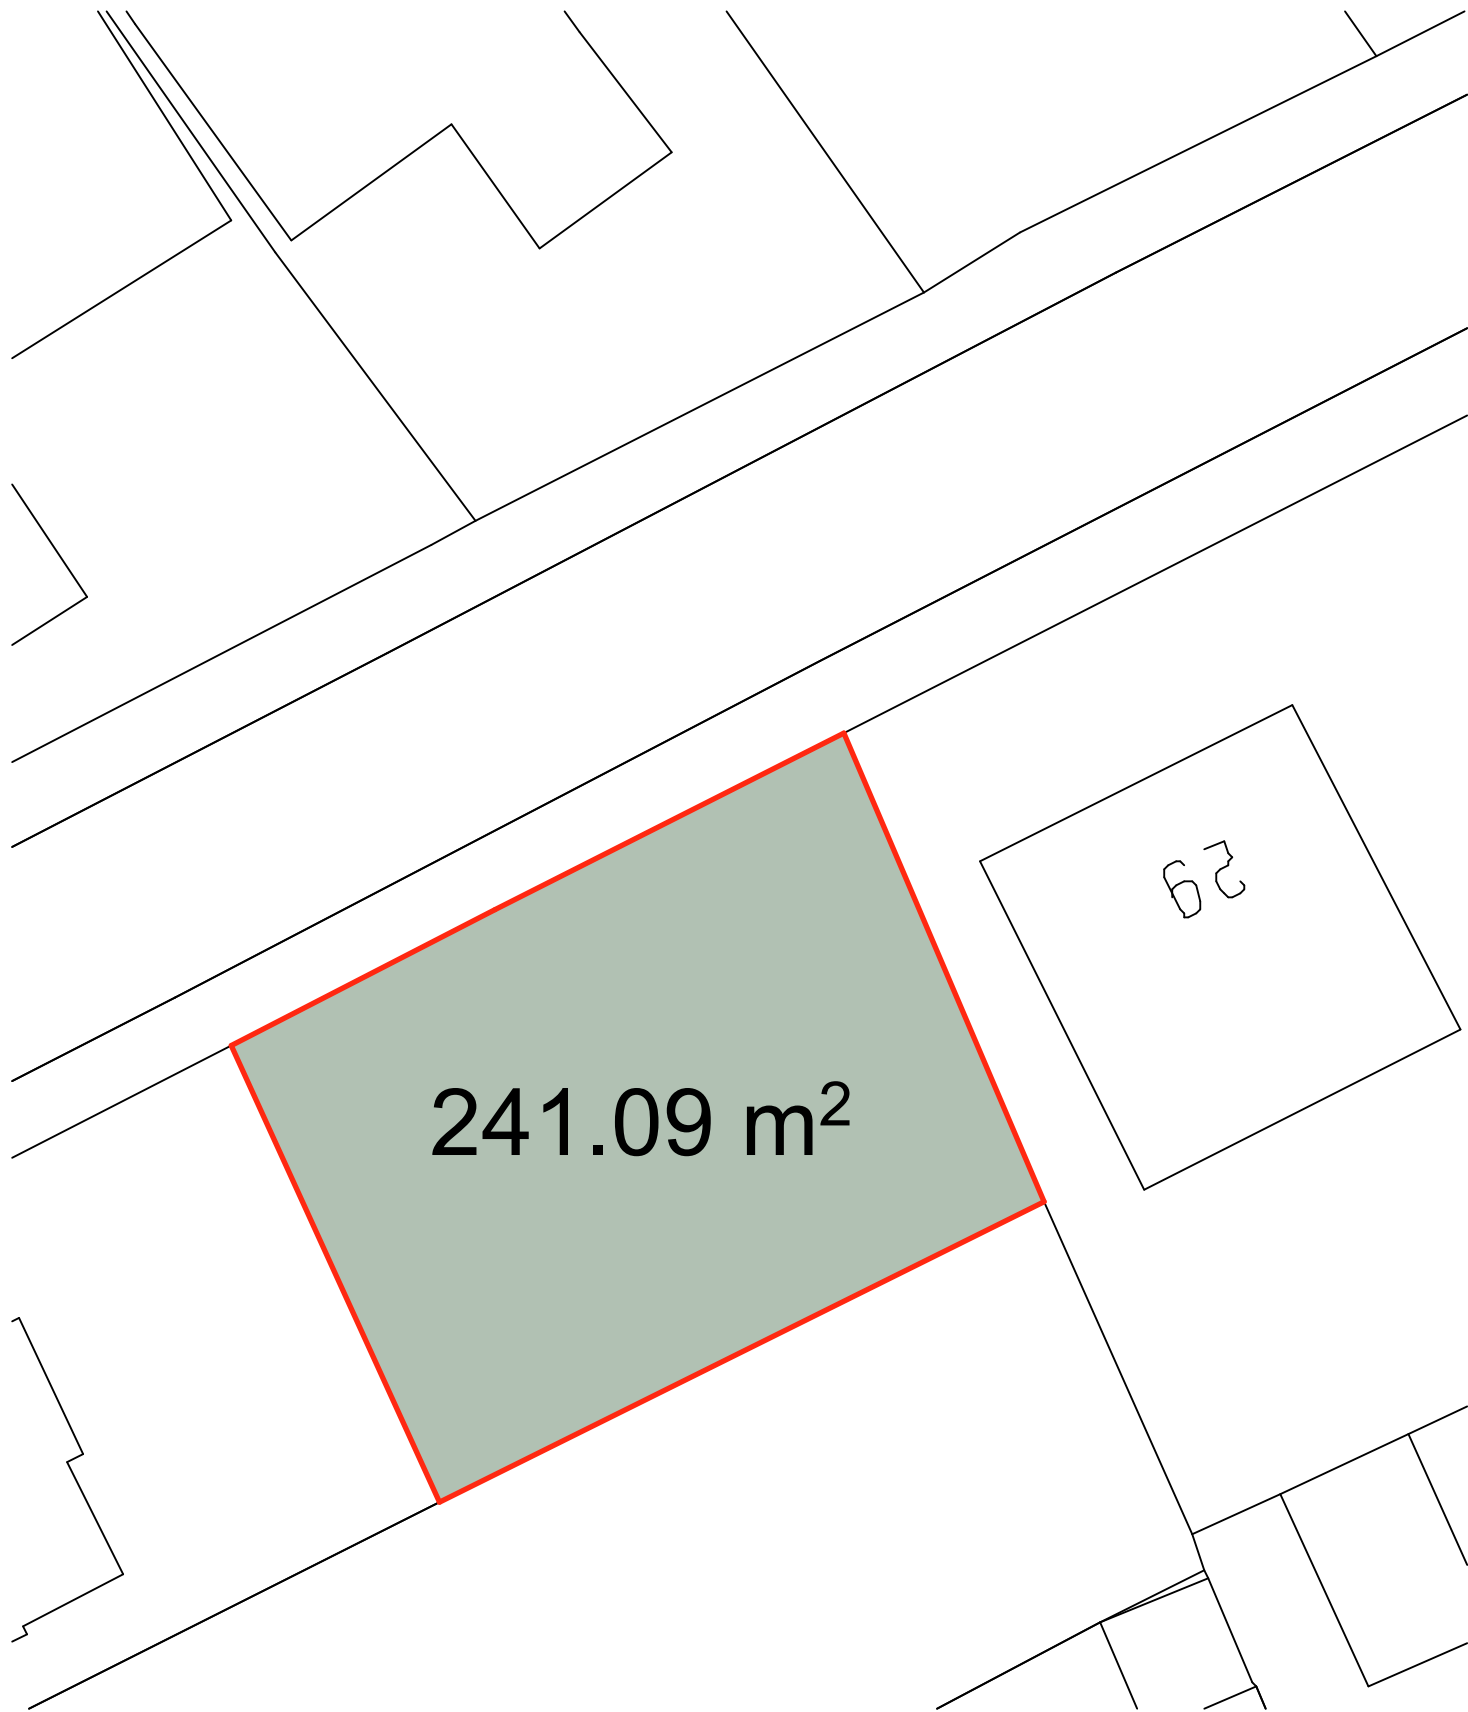

Baseline Habitat Plan, 1:200@A3

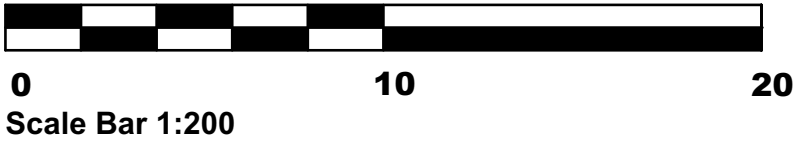

Please Note:

- This drawing may be printed and scaled FOR PLANNING PURPOSES.
- All dimensions to be CHECKED ON SITE and any DISCREPANCY reported to Design Three Sixty.
- The site boundary shown is the best assumed from available data & does NOT represent legal ownership.
- All dimensions in mm unless otherwise stated.



Developed Land; Sealed Surface



Vegetated Garden



Small - DBH ≤ 30cm Tree

Revisions.

DESIGN THREE SIXTY

E: info@designthreesixty.co.uk
T: +44 (0) 7904 224864
W: www.designthreesixty.co.uk

Project:
New Detached Bungalow

Land adjacent to
29 Elizabeth Road,
Hinckley,
LE10 0QY

Client:
Mr Johny Roux

Drawing Title:

Baseline Habitat Plan

Drawing by:
IG / KF

Checked by:
IG / KF

Date:
20-12-2024

Scale:
As Shown @A3

Drawing Number:
182-04

Revision:
A / B / C / D / E
F / G / H / I / J / K