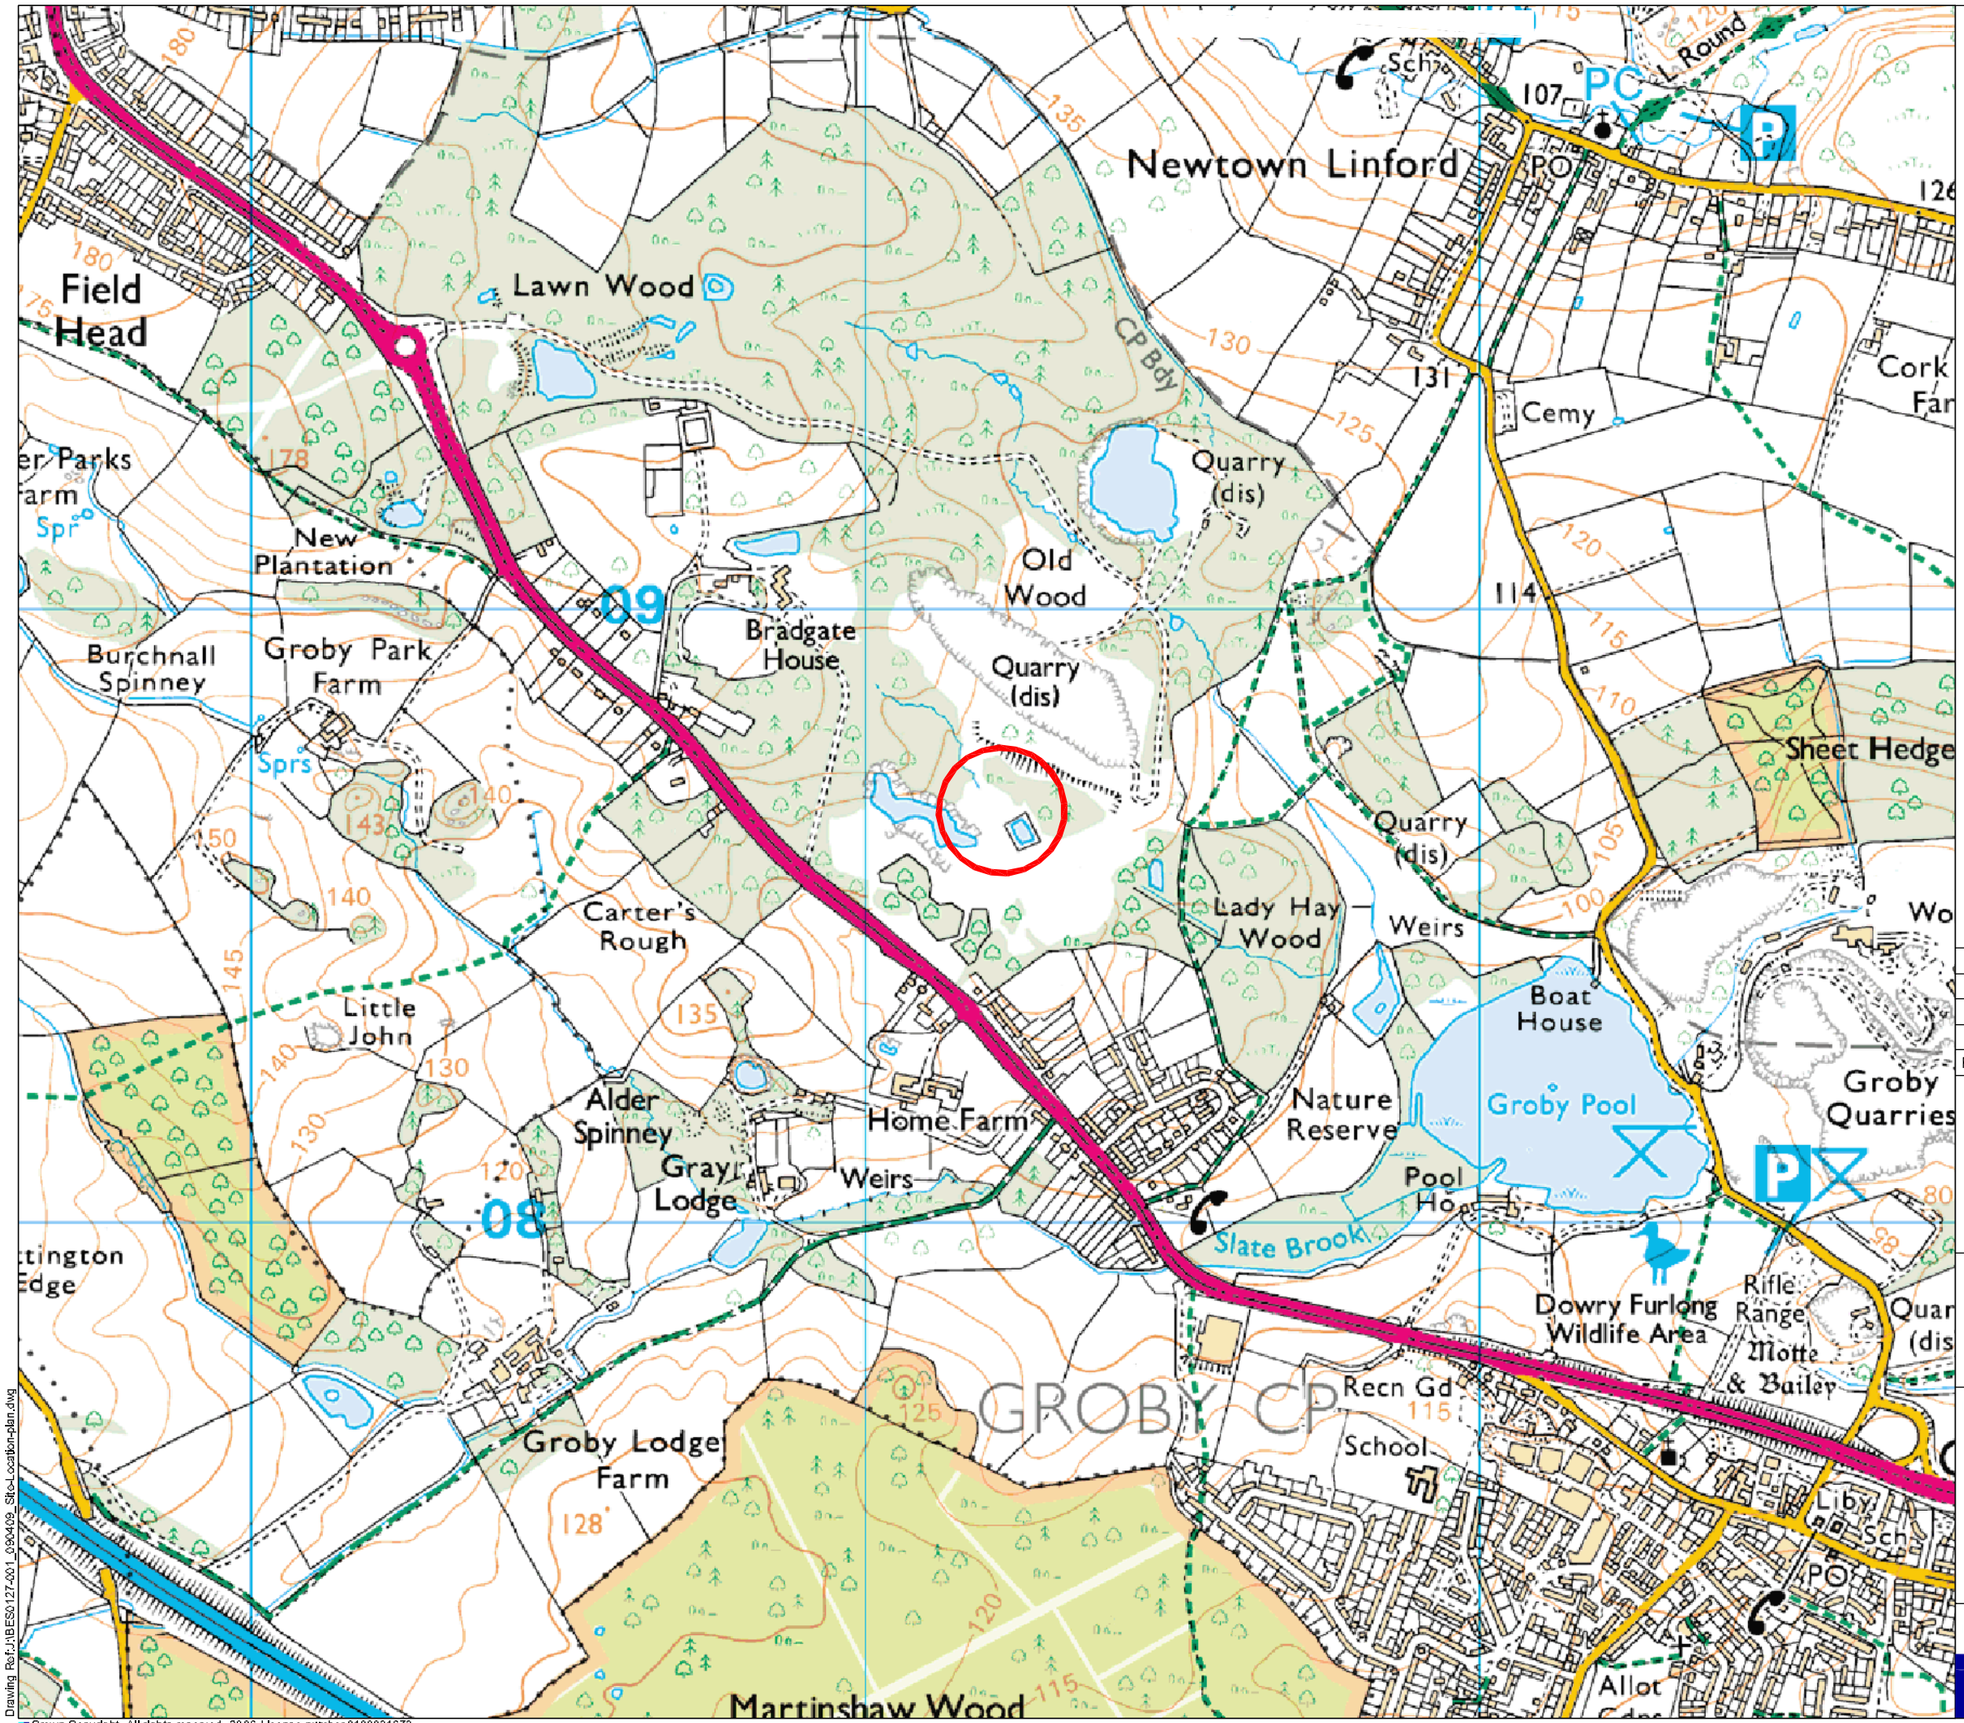

LEGEND

SITE LOCATION

Rev:	Date:	Amendment:	Name:	Checked:

Drawing Based Upon: -

Status:

infinis

RPS
Conrad House Beaufort Square Chepstow Monmouthshire NP16 5EP
T 01291 621821 F 01291 627827 E rpssw@rpsgroup.com W www.rpsgroup.com

Client: Infinis

Project: Bradgate Landfill Site Gas Utilisation Plant

Title: Site Location Plan

Date: 22.04.09 Scale: 1:10,000 Original Paper Size: A3

Drawn: KR Checked: GR Job Ref: BES0127

Figure Number: 001 Rev: -

www.rpsgroup.com

Drawing Ref: J:\BES\0127-001_090409_Site-Location-plan.dwg

Crown Copyright, All rights reserved. 2008 License number 0100031673