
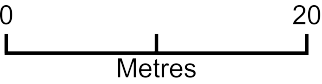


52 Grange Drive

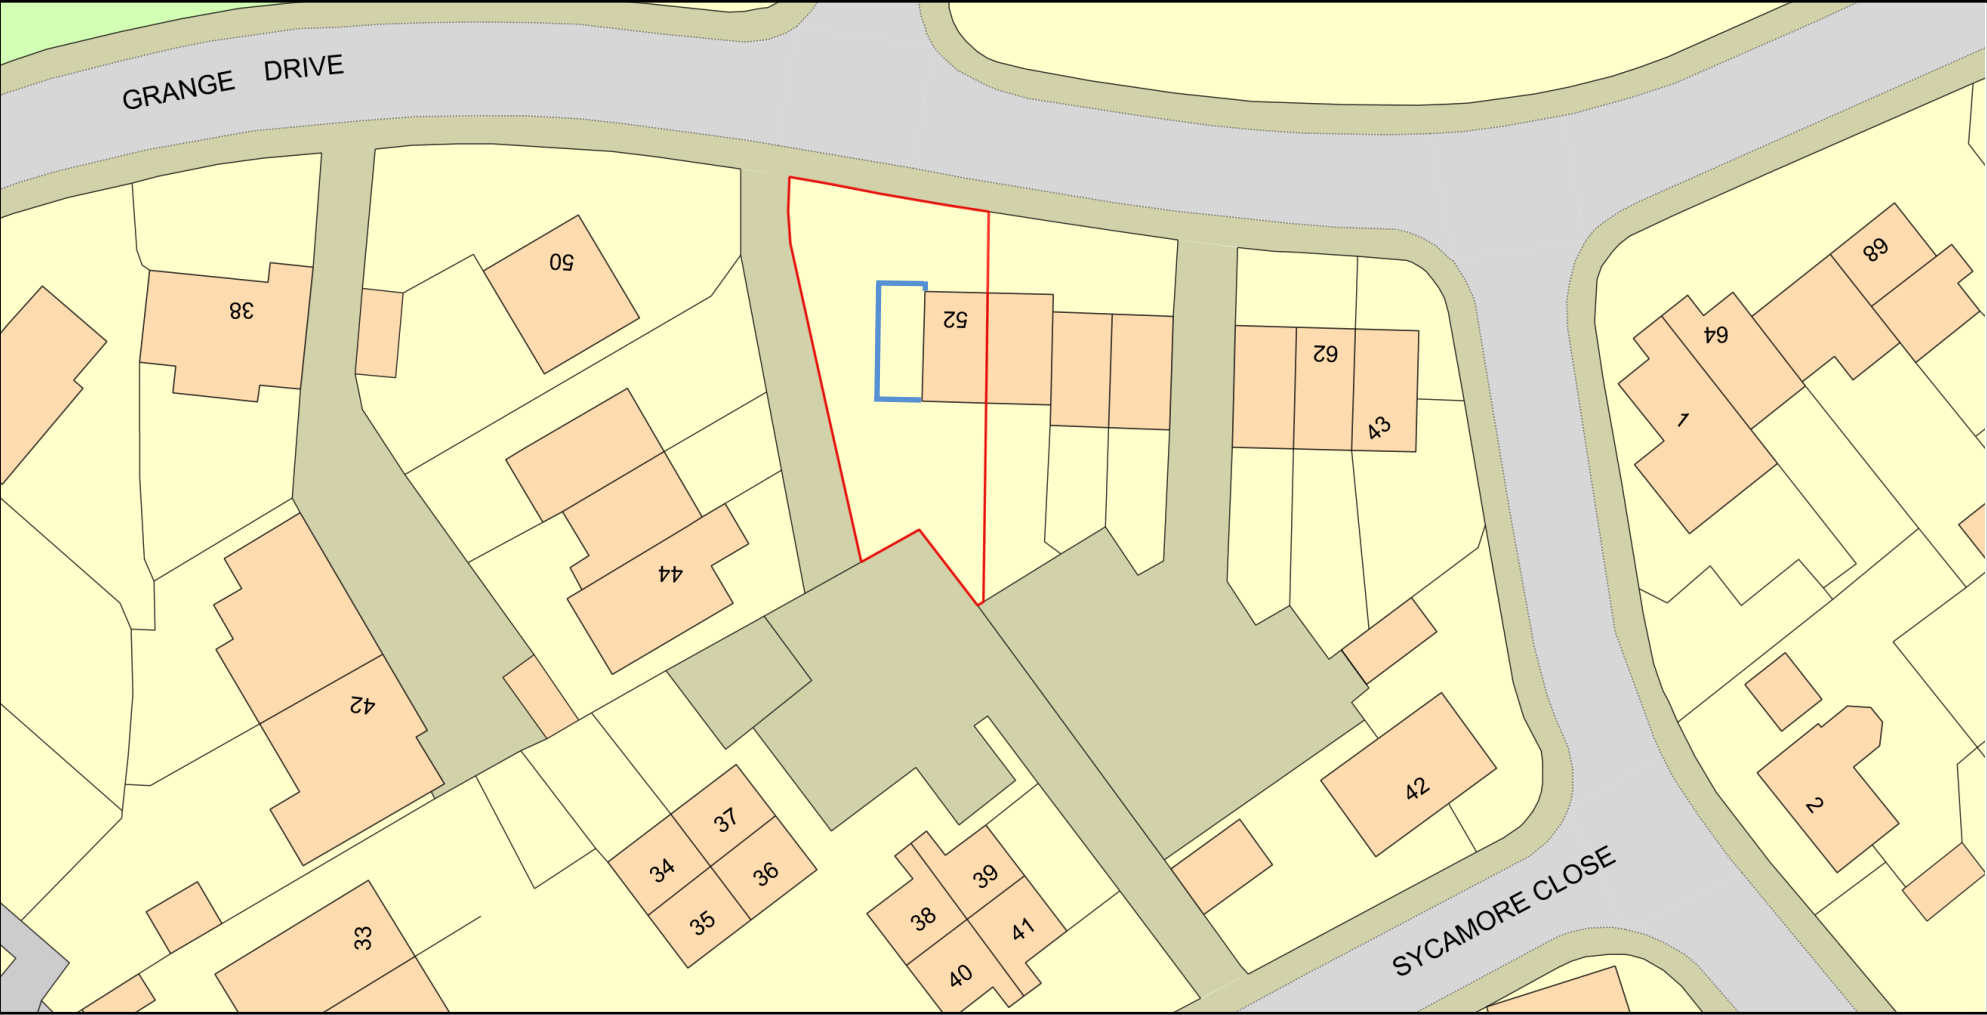

Plan Produced for: Lewis Parris
Date Produced: 13 Dec 2024
Plan Reference Number: TQRQM24348111920680
Scale: 1:500 @ A4