




Current planning permission No. 24/00807/HOU
81 Woodland Road, Hinckley, Leicestershire, LE10 1JF - Evans.
 Scale: 1:100 @ A4

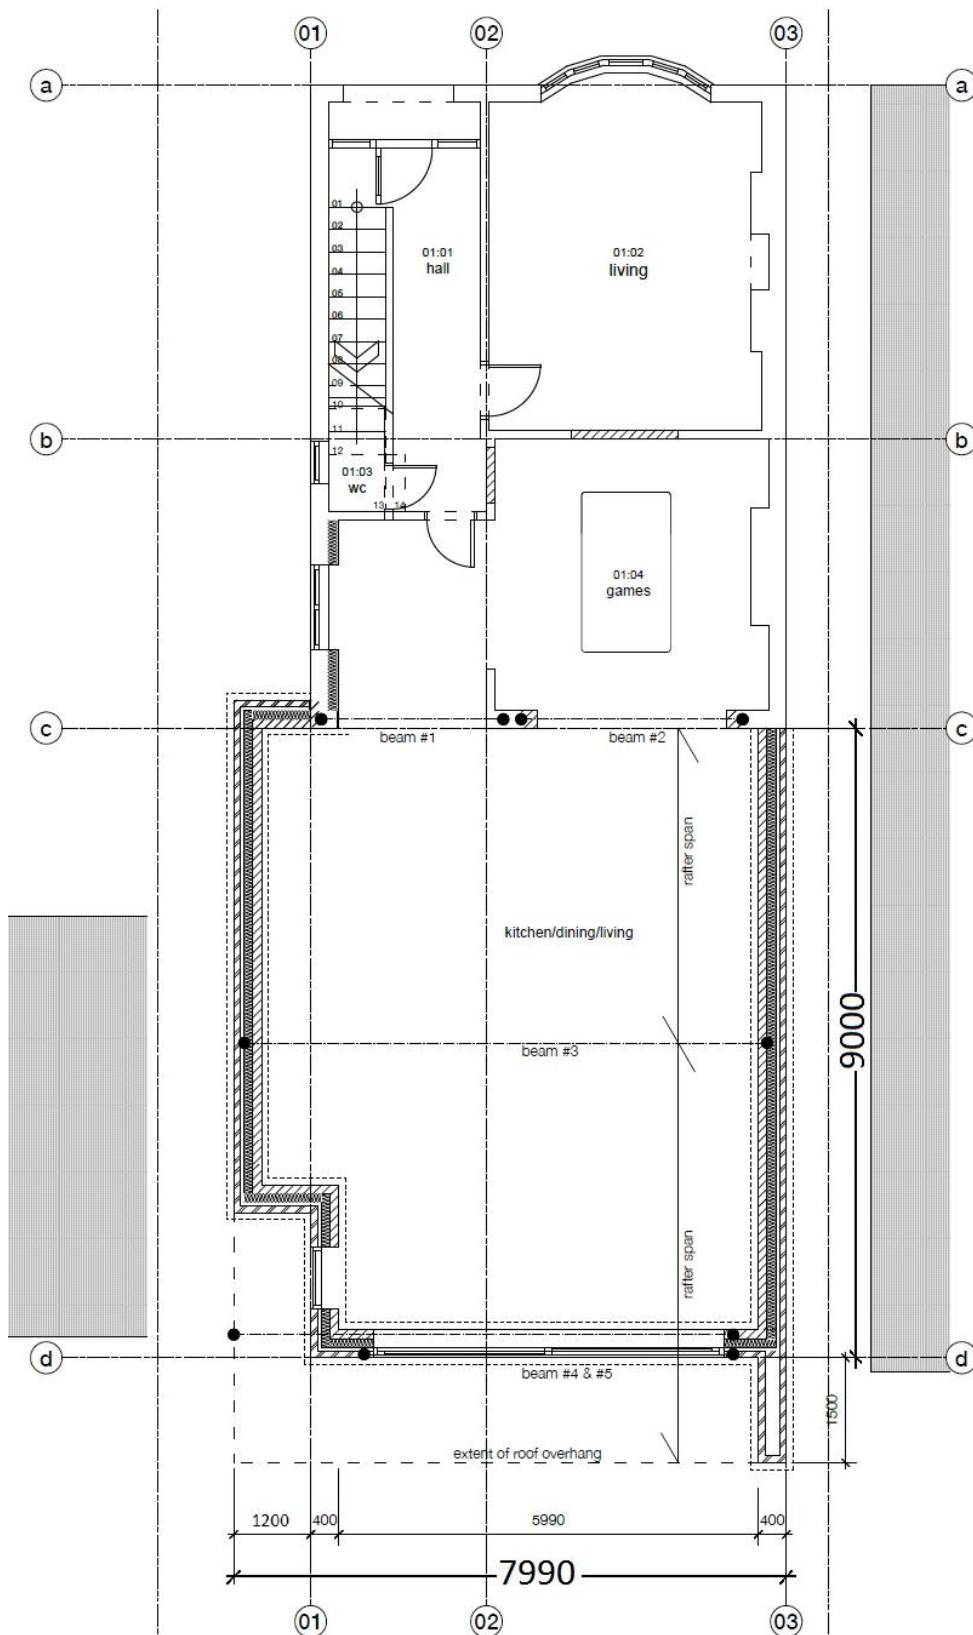

Non-material amendment for planning consent No. 24/00807/HOU
Reduction in length of extension to 7 metres.
 Scale: 1:100 @ A4

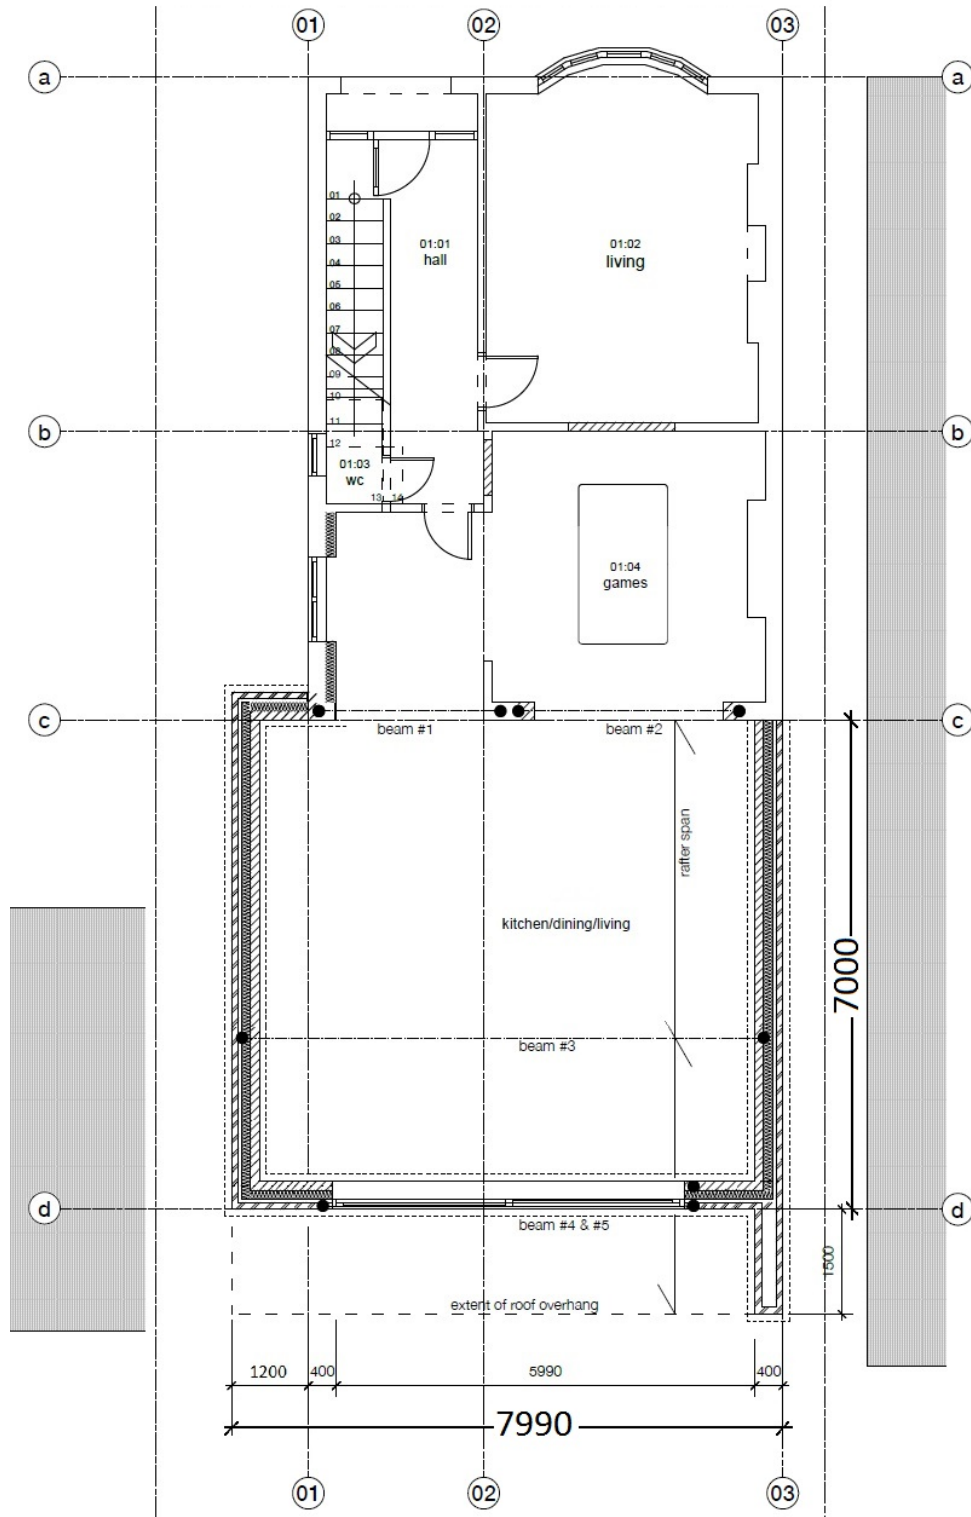


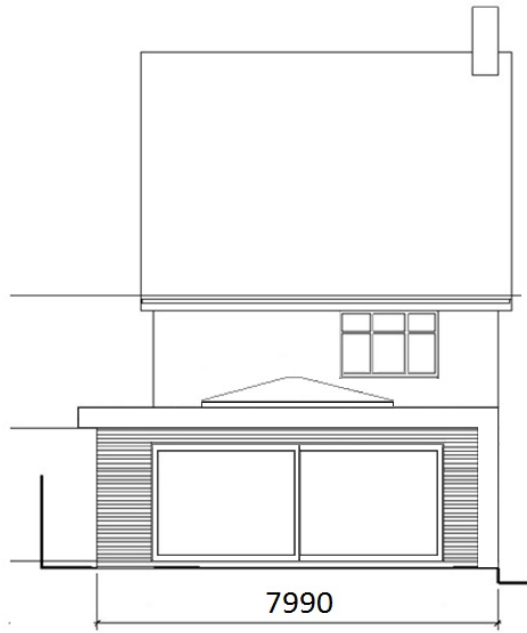

elevation: south west




elevation: north west

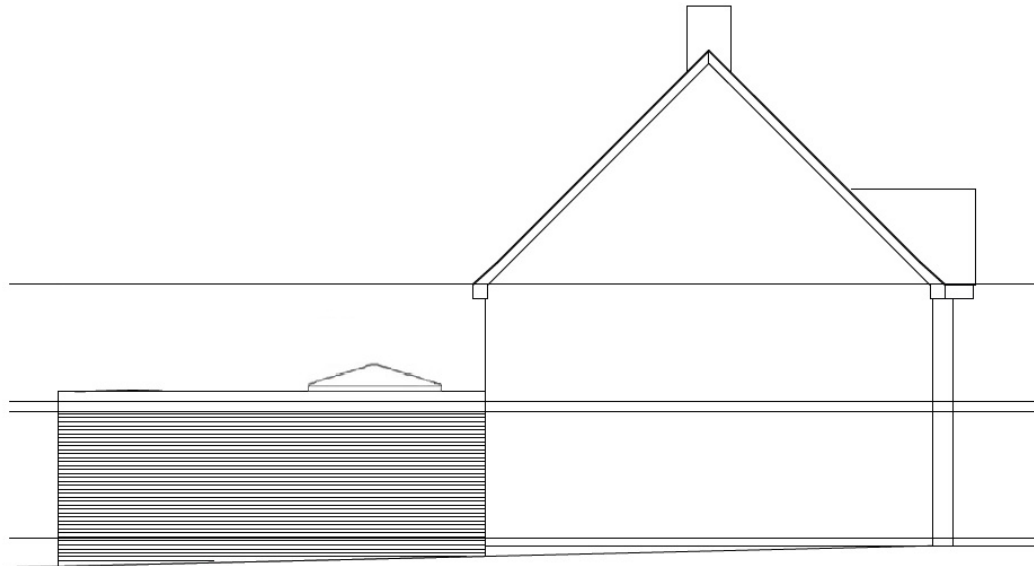

elevation: south east

Site plan: 81 Woodland Road, LE10 1JF.

Site: Scale 1:200

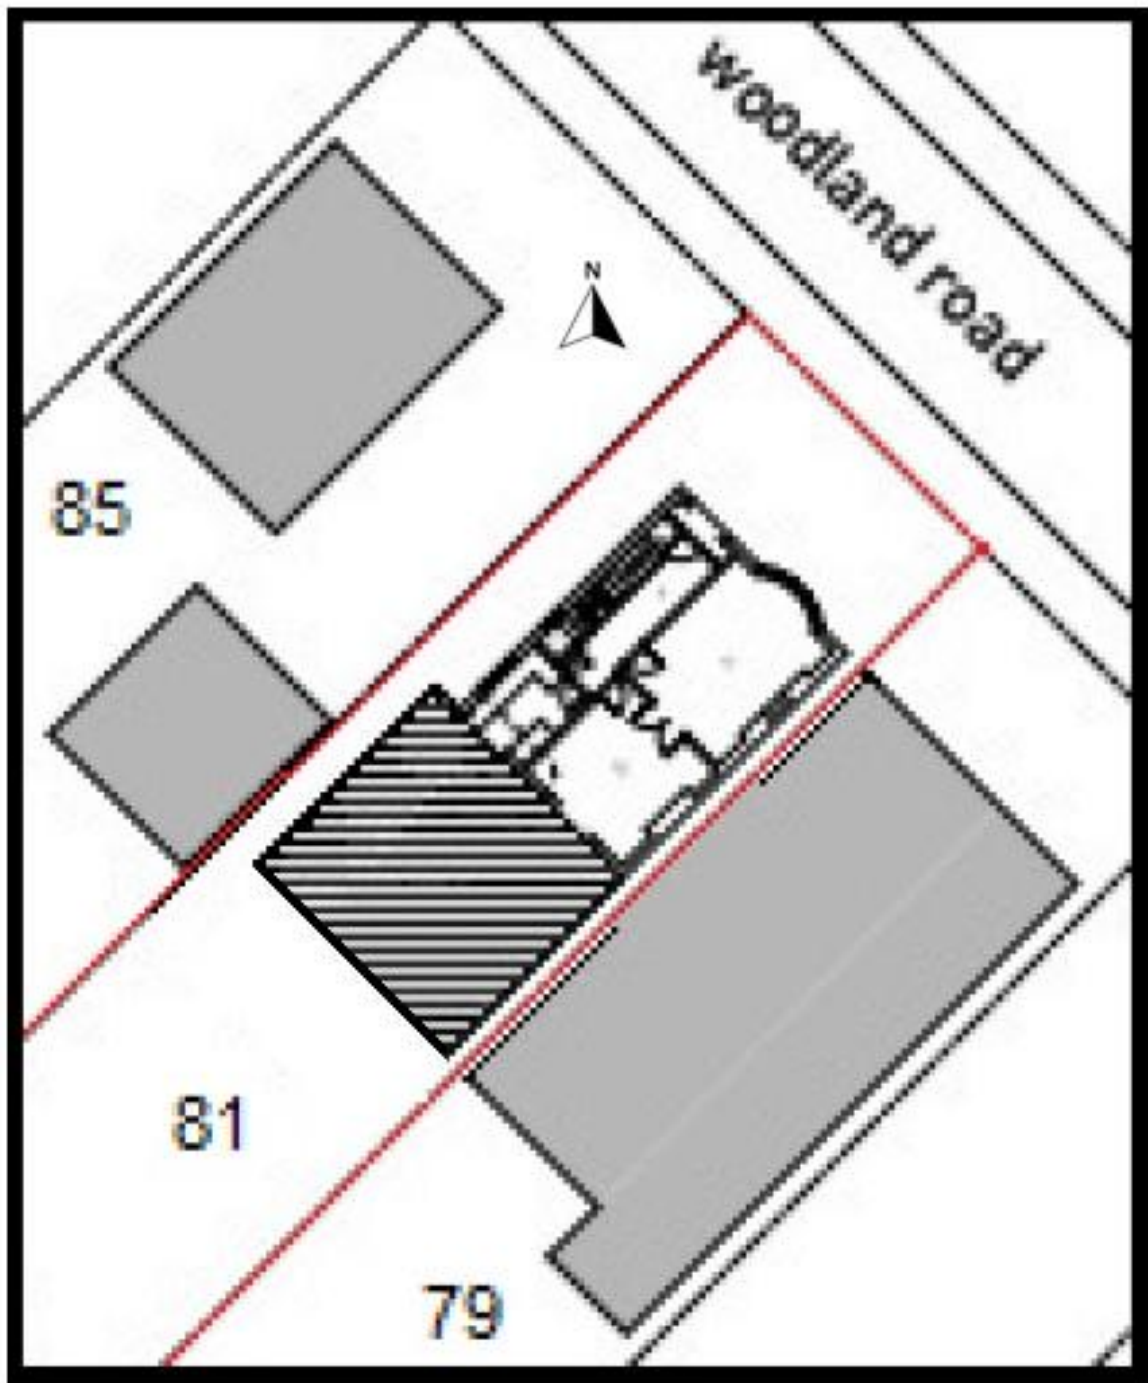

Site plan: 81 Woodland Road, LE10 1JF.

Site: Scale 1:200

