



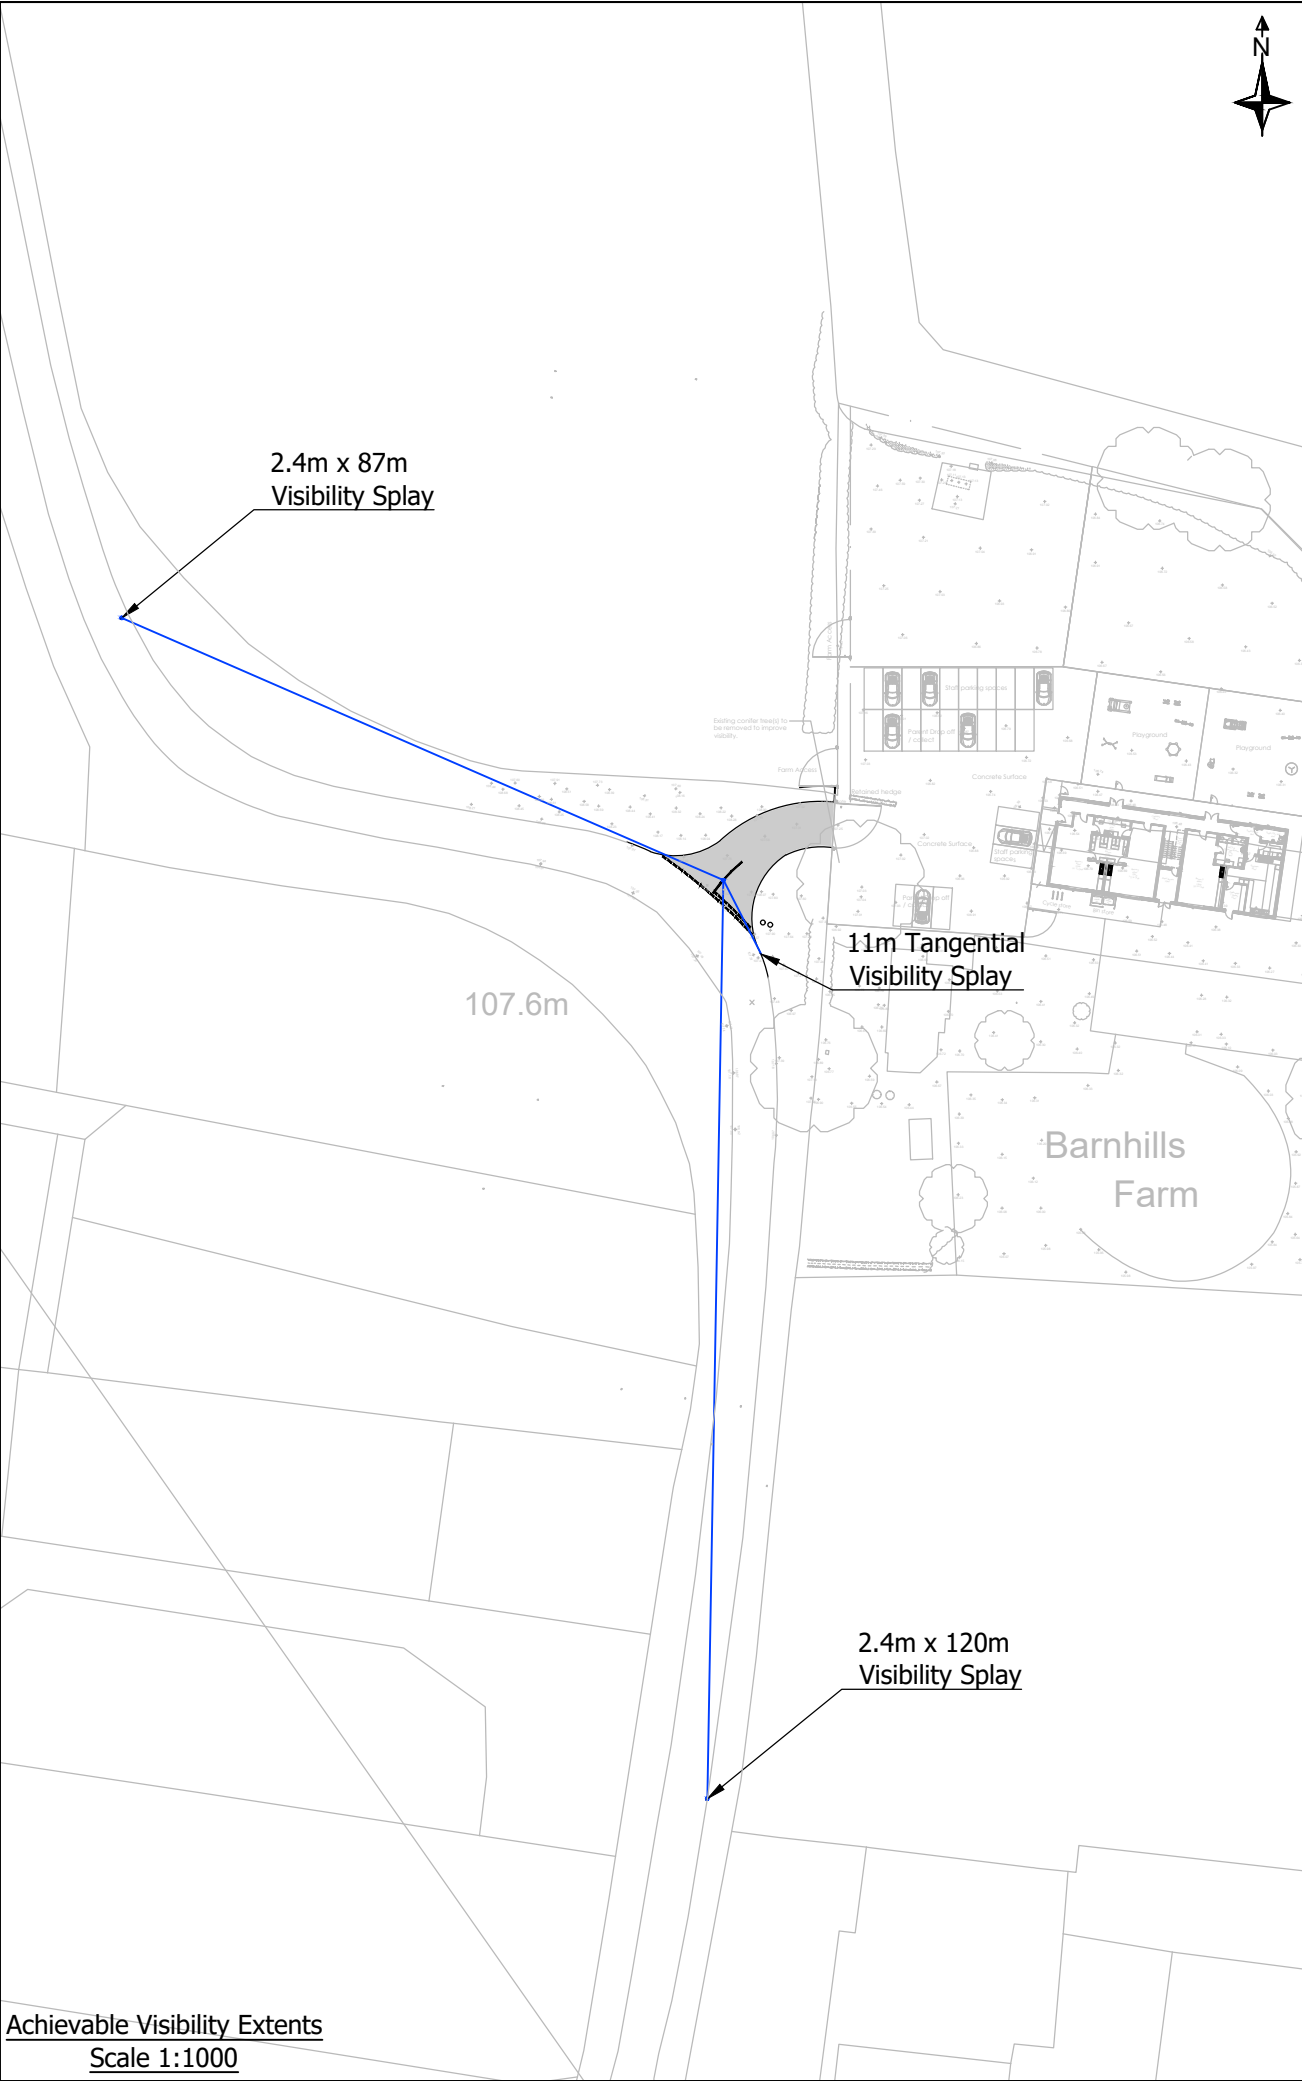

Achievable Visibility Extents
Scale 1:1000

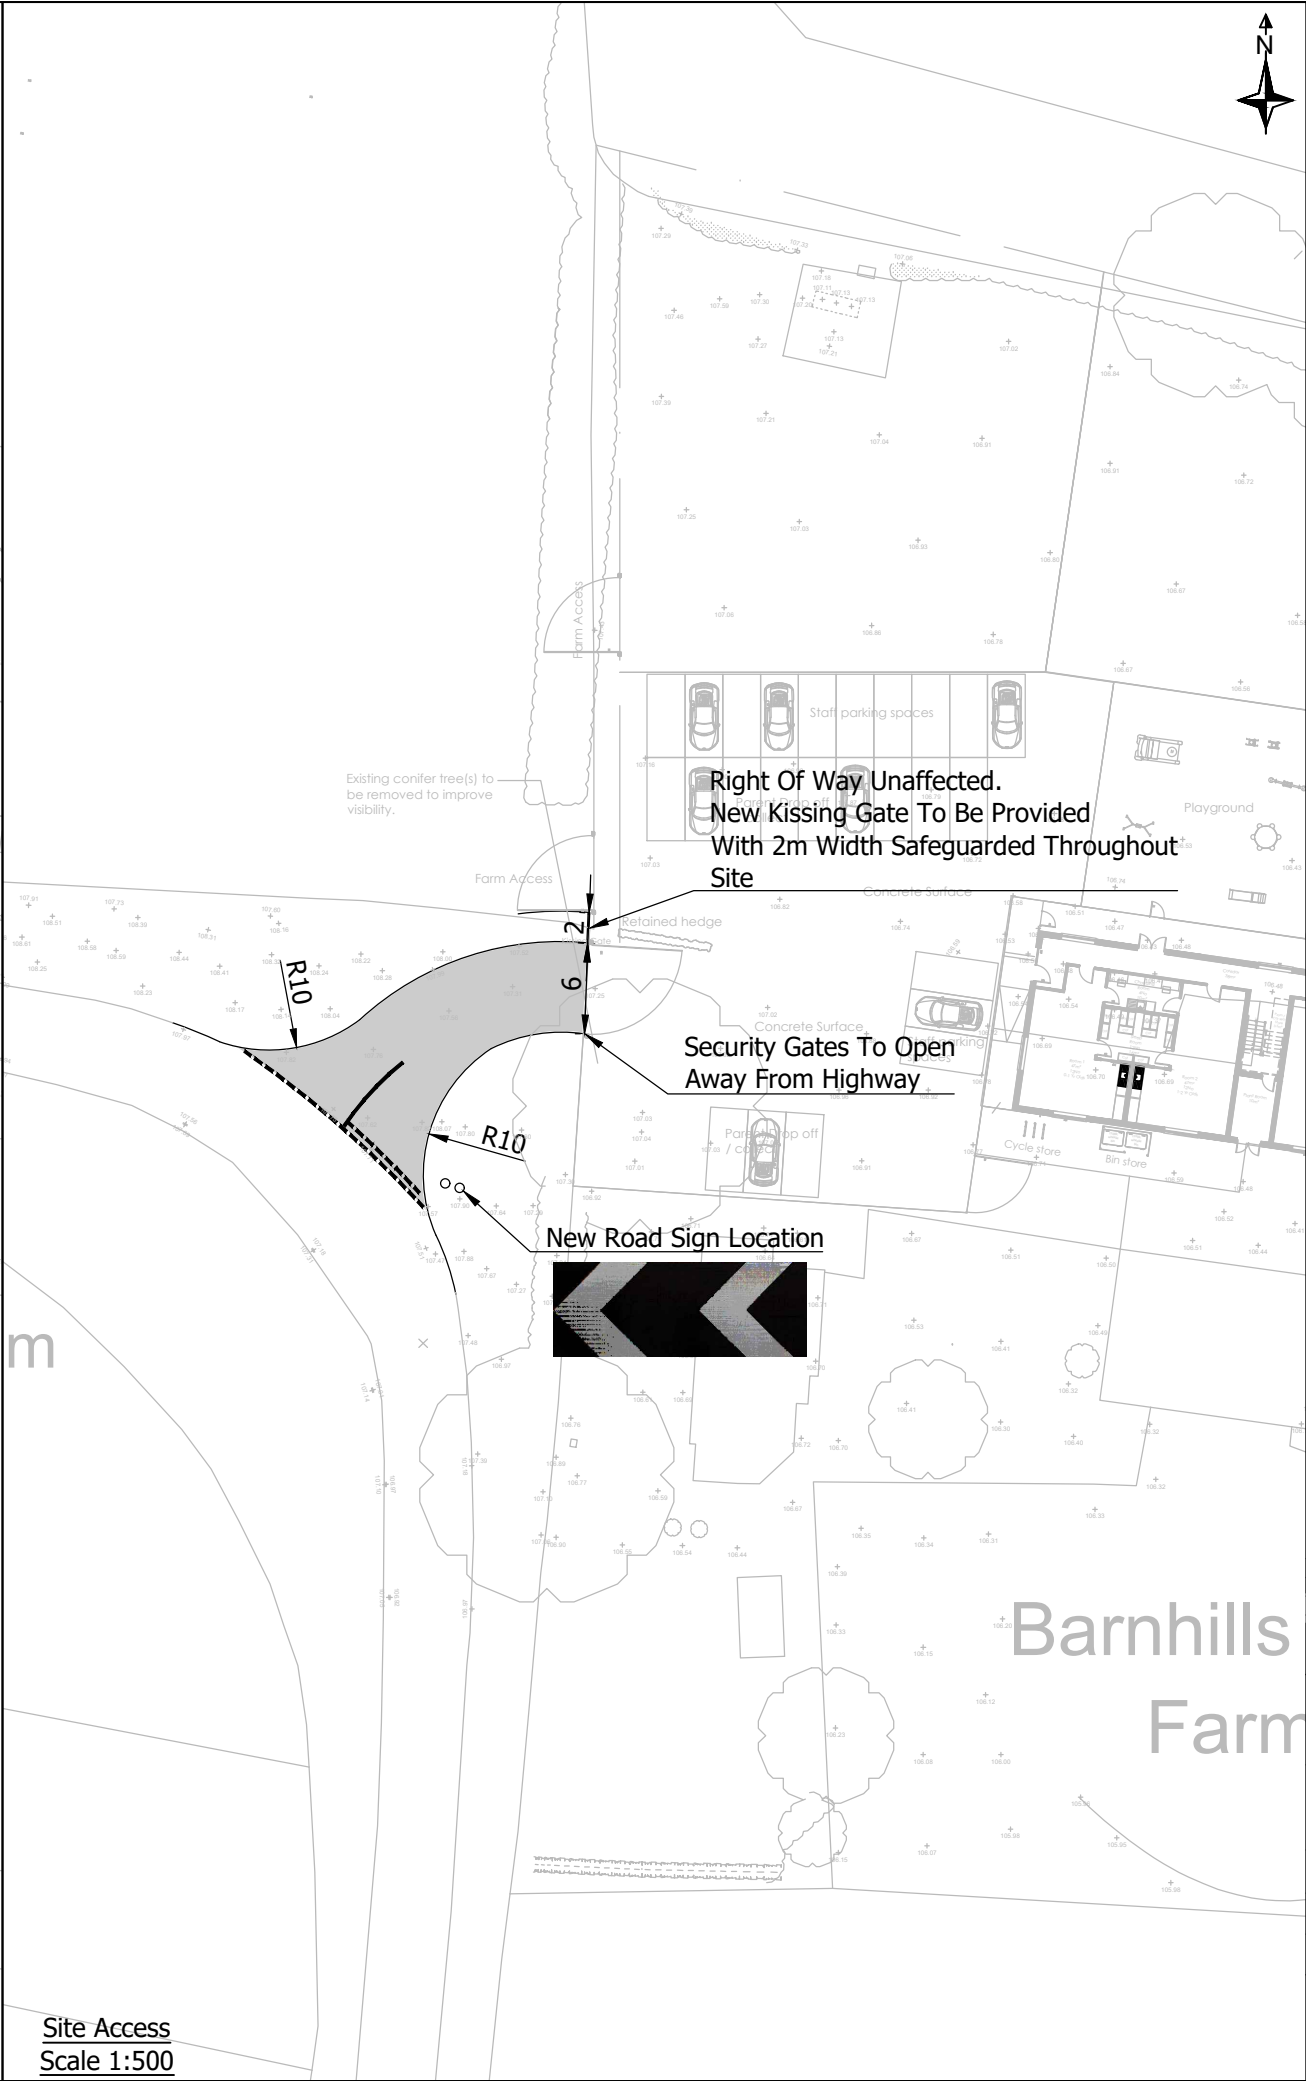

Site Access
Scale 1:500

- Notes:
1. Do Not Scale This Drawing Unless For Planning Purposes Only. Any Dimensions Shown Are Indicative Only And Are Subject To Verification Onsite.
 2. Site Layout Drawing Prepared By Corporate Architecture Limited, Drawing Number 5681/MN/23/004 Rev L, Dated 09/12/2024.

 Carriageway Speed Limit

 Carriageway To Be Surfaced In Accordance With LCC Highway Specifications

C	Updated Site Layout	09/12/2024
B	Updated Site Layout	19/11/2024
A	Updated Site Layout	21/10/2024
Client:		
Markfield Day Nursery		
Project:		
Barnhills Farm Merylees Road, Thornton, Coalville		
Drawing Title:		
Access Alterations		
Drawing Number:		
RHC-24-155-01		
Revision:	Sheet Size:	Scale:
C	A3	As Shown
Drawn & Checked By:	Date:	Status:
AR	03/10/2024	Information

E: enquiries@robertshighwayconsultants.co.uk
P: +44 (0)7935 229255
W: www.robertshighwayconsultants.co.uk
Ordnance Survey ©
Crown Copyright 2024.
All Rights Reserved.

 Roberts
Highway Consultants