10/00853/ADV.
East Tech.

PROPOSED

BARWELL FOOD STORE

ELEVATION TO FASCIA SIGN

RE. BARWELL FOOD STORE

Anthony Spruce
Design


NICK AS DISCUSSED ?

Anthony Spruce

HOPE IT'S OK. TONY

17 Blakedon Road, Wednesbury
West Midlands WS10 7HY

t: 0121-556 8186
m: 07710 112436

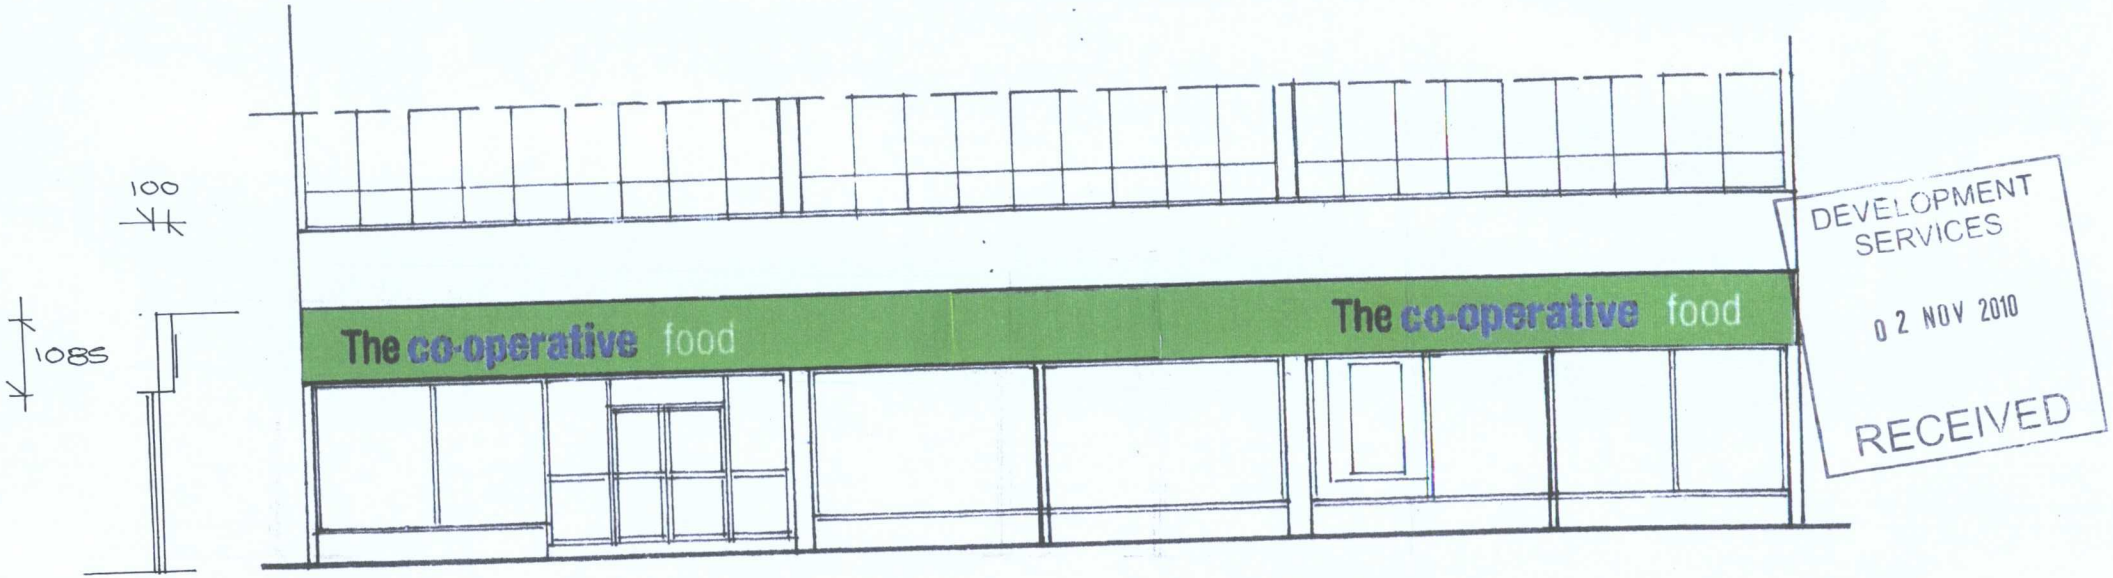

DEVELOPMENT SERVICES
02 NOV 2010
RECEIVED

SCALE 1-100