
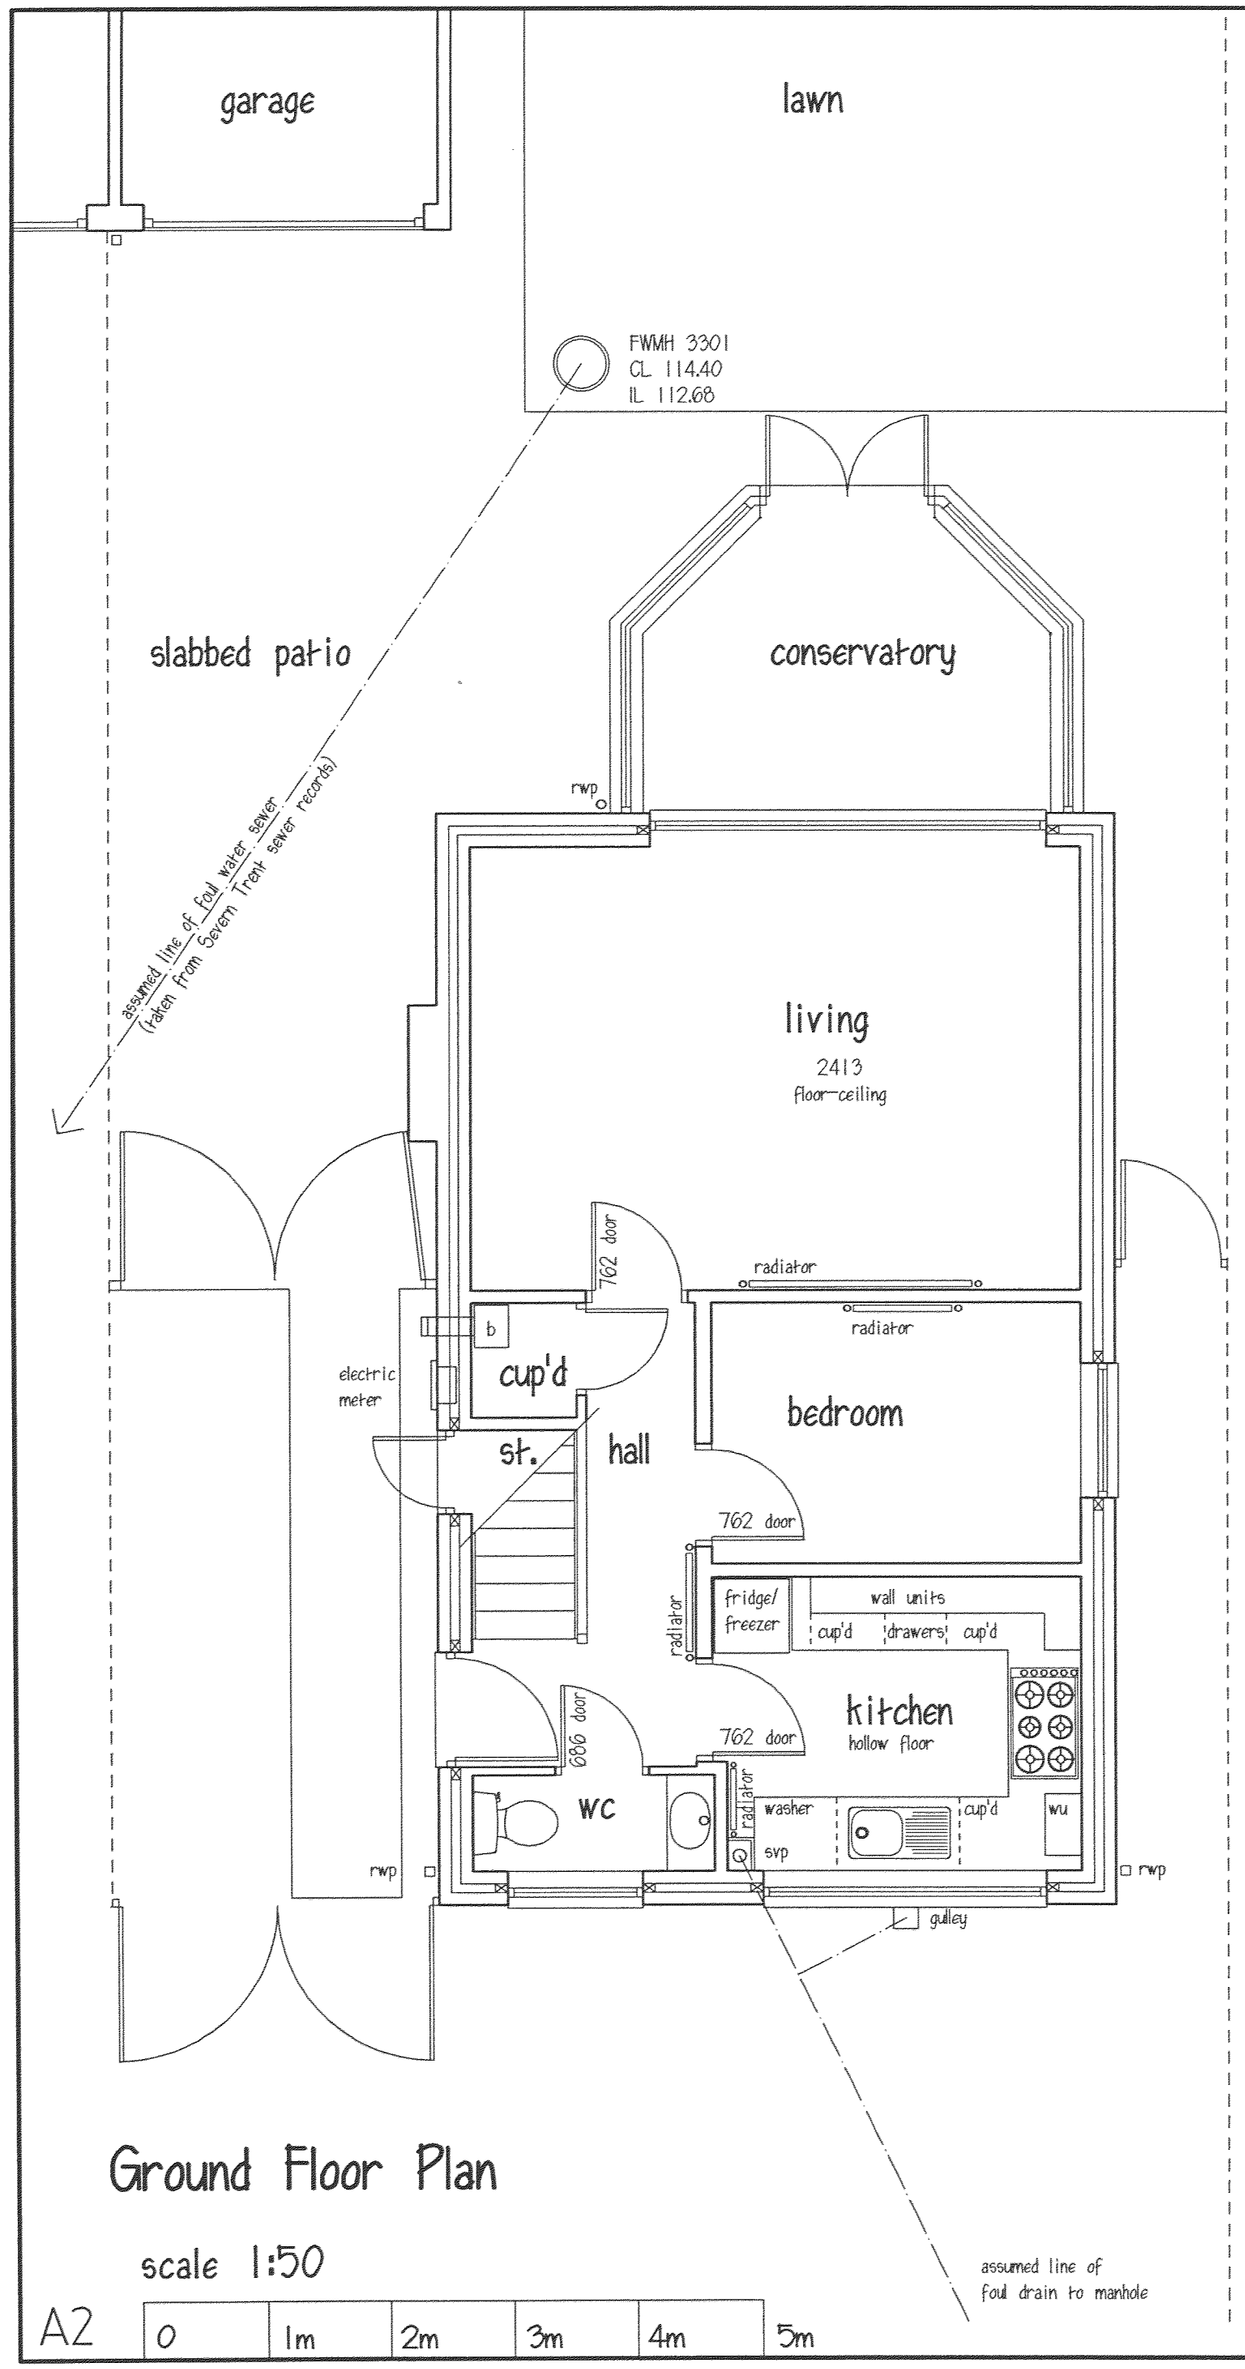


Ground Floor Plan

scale 1:50

A2

0	1m	2m	3m	4m	5m

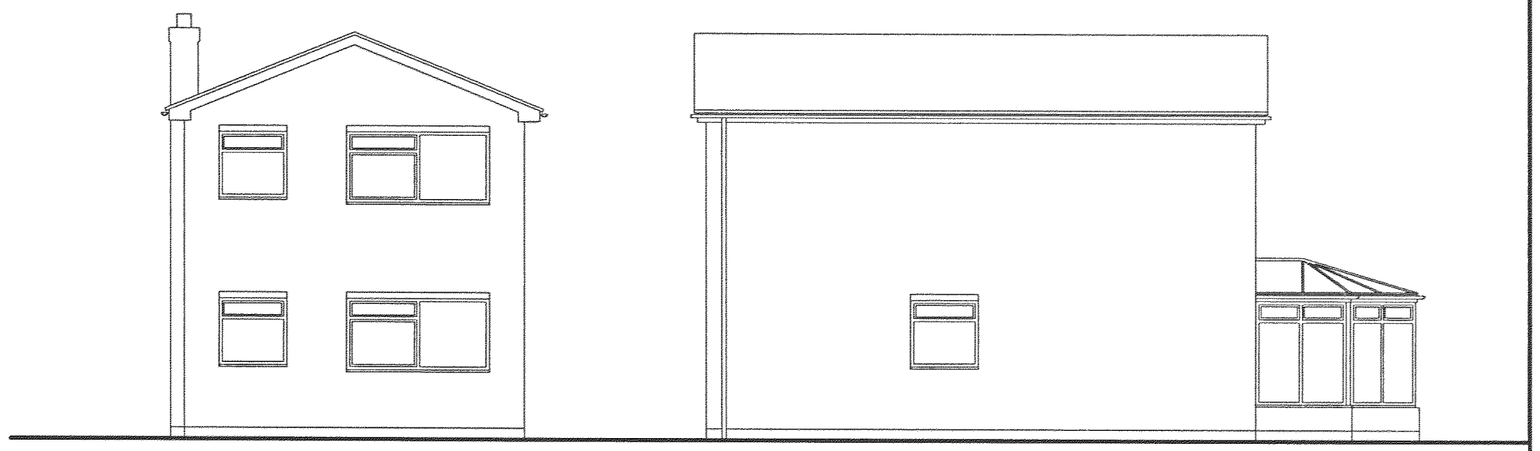


Front Elevation


Side Elevation



Rear Elevation

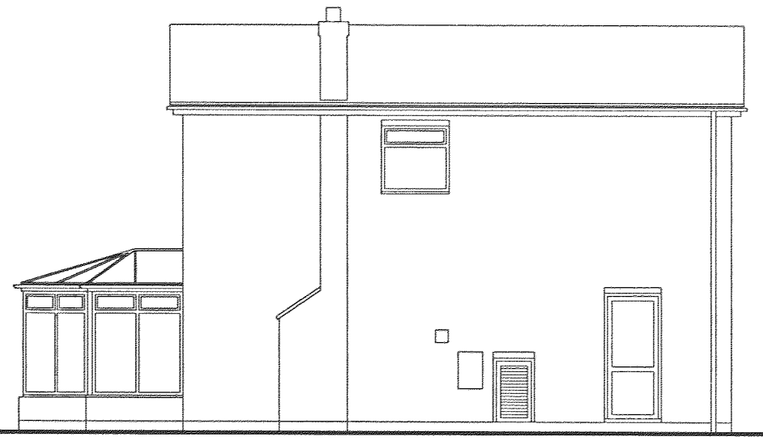

Side Elevation

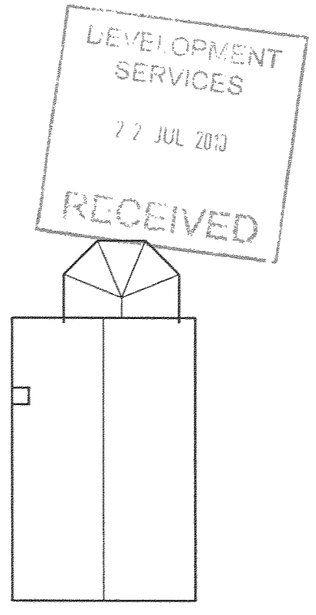

Roof Plan
Scale 1:200th

This drawing and the works and concepts depicted are the copyright of The Redfern Kirton Partnership and may not be reproduced or made use of without express written consent.
All heights, levels, sizes and dimensions must be checked on site before work or manufacture commences. Do not scale from this drawing. Any discrepancies must be reported to The Redfern Kirton Partnership. This drawing must be read in conjunction with any related details prepared by other Consultants or Specialists.

Existing Plan & Elevations

Proposed Extensions
for Dylon Lord
18 Primrose Drive
Burbage, Leicestershire, LE10 2SL

The Redfern Kirton Partnership
Building Design Consultants
Braemar Court,
1311E Melton Road,
Syston,
Leicester,
LE7 2EN
Tel./Fax. 0116-2600600

revisions

drg. no. 10/DL/1

scale 1:50 & 1:100

date 29/4/10