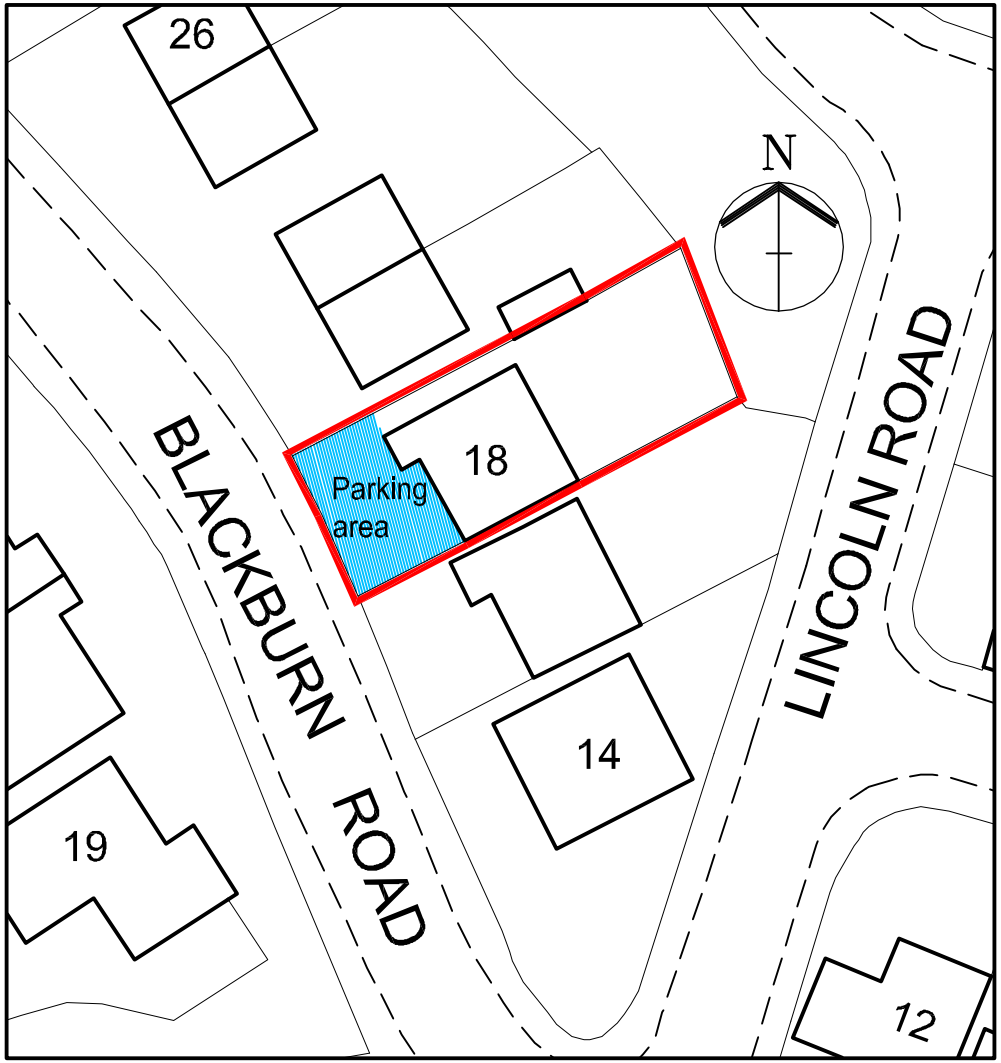

EXISTING BLOCK PLAN

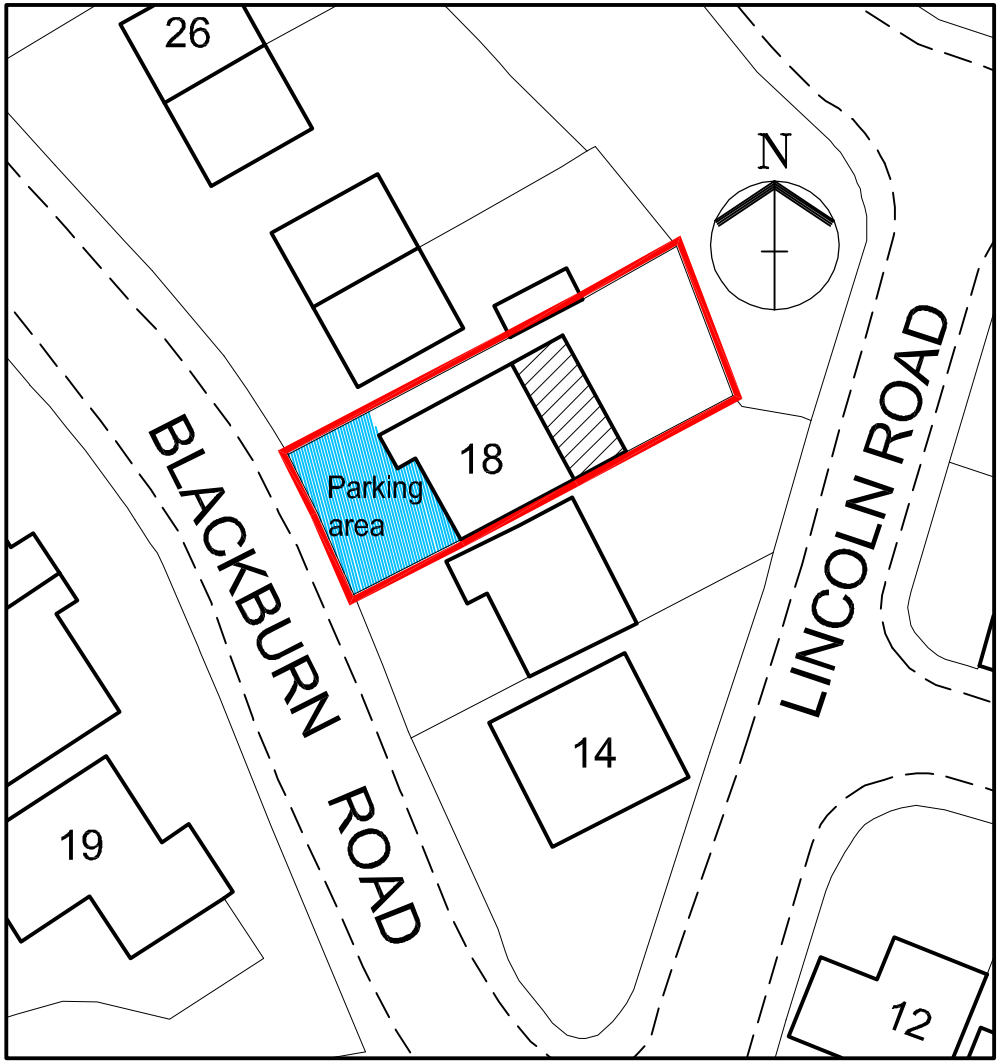

PROPOSED BLOCK PLAN

0 1 2 3 4 5 10 15 20 30 40m

Scale 1:500

CLIENT	Mr & Mrs HOLLIS
PROJECT	18 BLACKBURN ROAD, BARWELL LEICS., LE9 8EN BLOCK PLANS

A4 Sheet

scale 1:500	drawn JPP	drawing no. 3
job no. 1	date Sept 2009	rev. .

Tel (01455) 445811