


Figured dimensions must be taken in preference to scaled dimensions. Any discrepancies must be reported to Stanford Partnership or the relevant Designer. Contractors, sub contractors and suppliers must verify all dimensions on site before commencing any work or making any workshop drawings. All drawings are copyright of Stanford Partnership.

207

205

201 APPLICANT

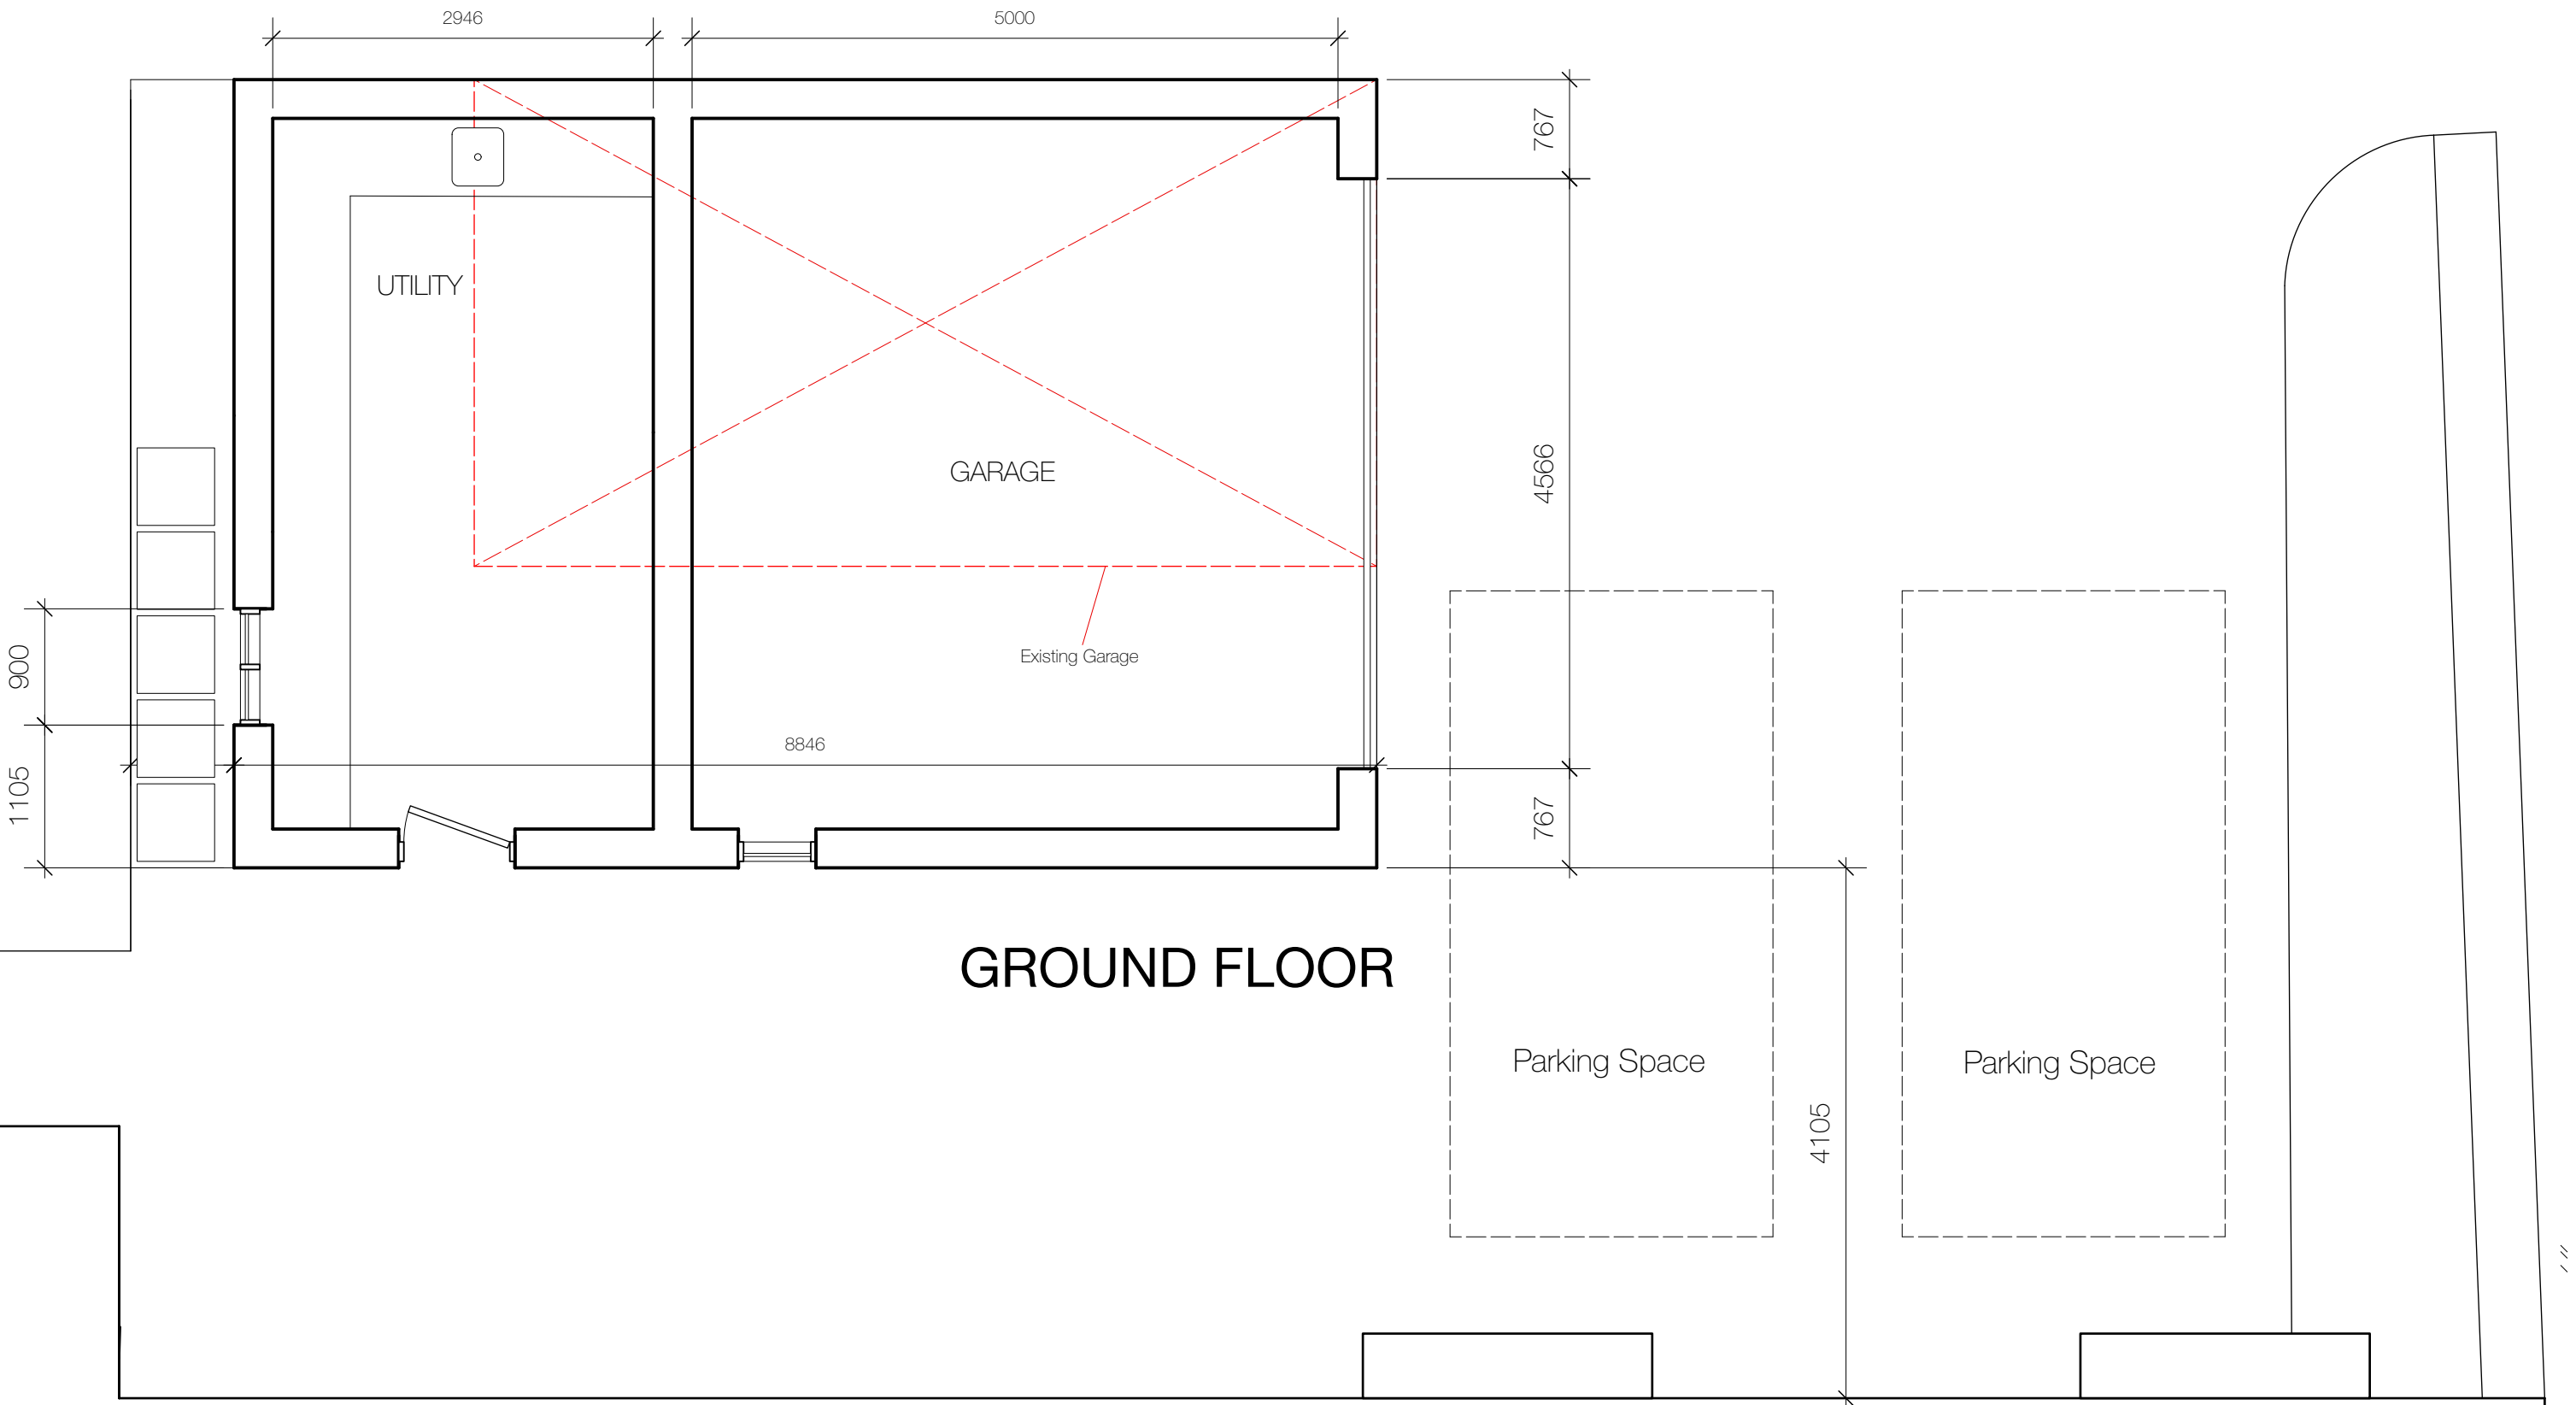

201 Main Street, Thornton : Parking

STANFORD PARTNERSHIP

Architectural Design & Planning

The Cottage
School Lane
Colston Bassett
NG12 3FD

07841 158957
info@stanfordpartnership.co.uk

Date
5th March 2026

Drawing Title
Proposed Layout

Scale
1:50 @ A1

Drawing No
378/09B

Project
Proposed Replacement Garage
201 Main Street, Thornton

Client
Mr & Mrs Doherty