


Figured dimensions must be taken in preference to scaled dimensions. Any discrepancies must be reported to Stanford Partnership or the relevant Designer. Contractors, sub contractors and suppliers must verify all dimensions on site before commencing any work or making any workshop drawings. All drawings are copyright of Stanford Partnership.

STANFORD PARTNERSHIP


Architectural Design & Planning

The Cottage
School Lane
Colston Bassett
NG12 3FD


07841 158957
info@stanfordpartnership.co.uk

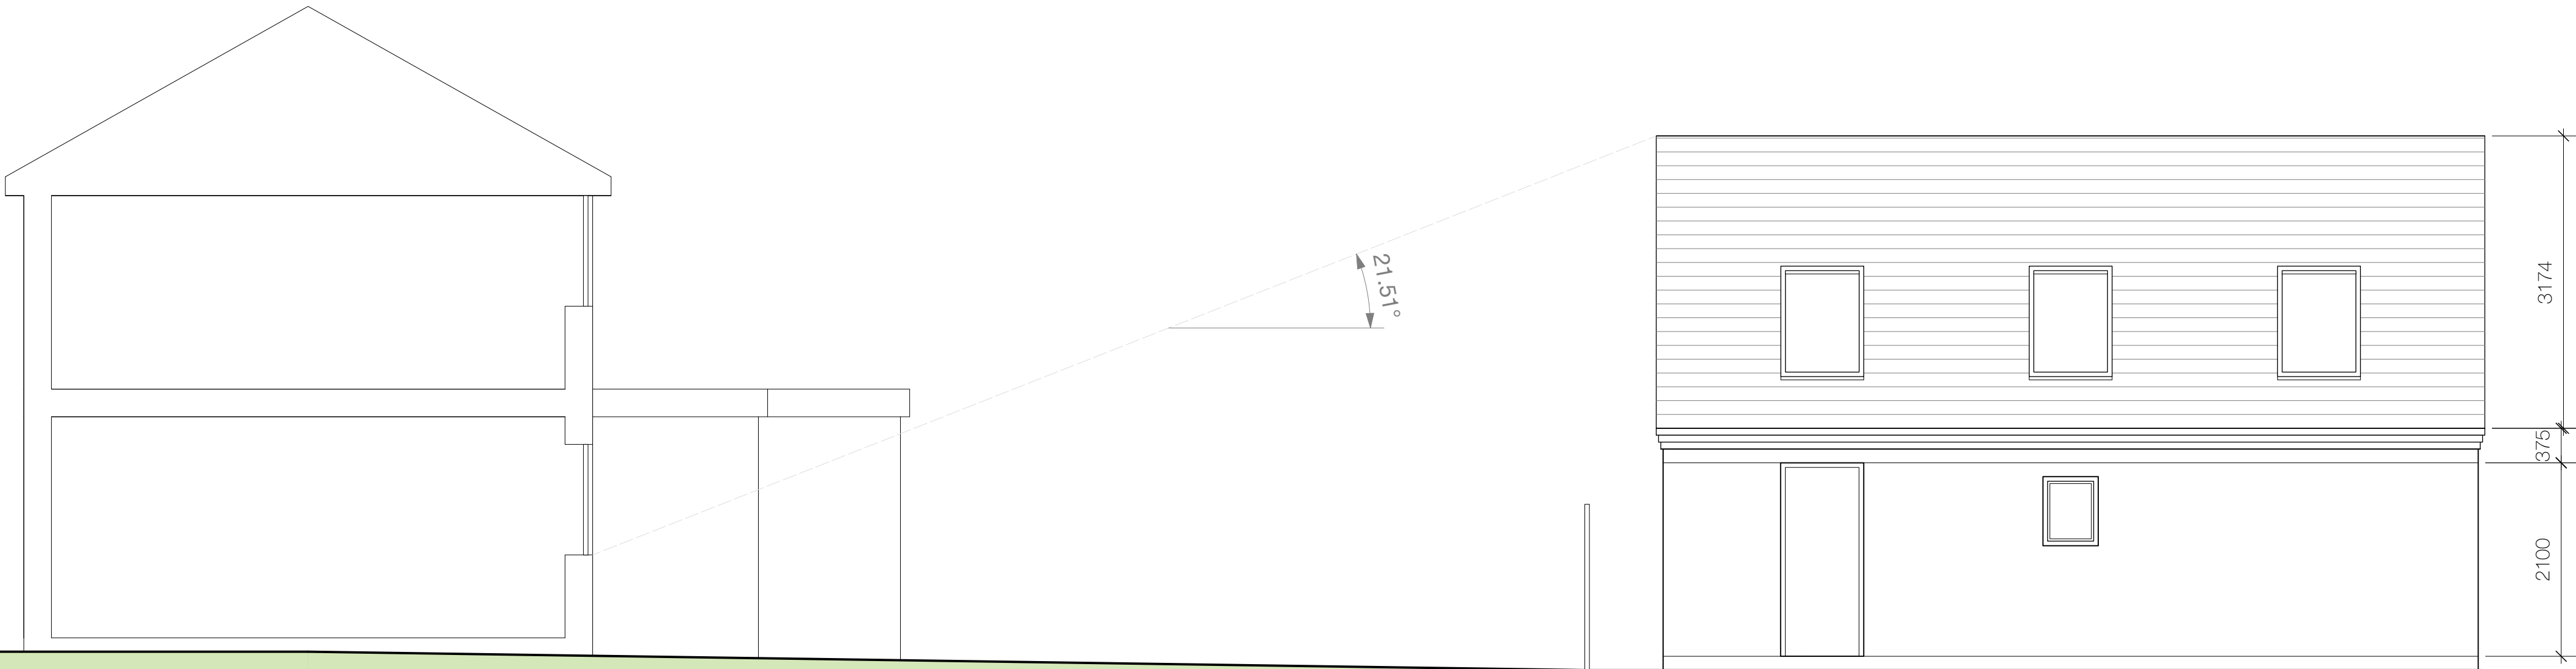


South Elevation

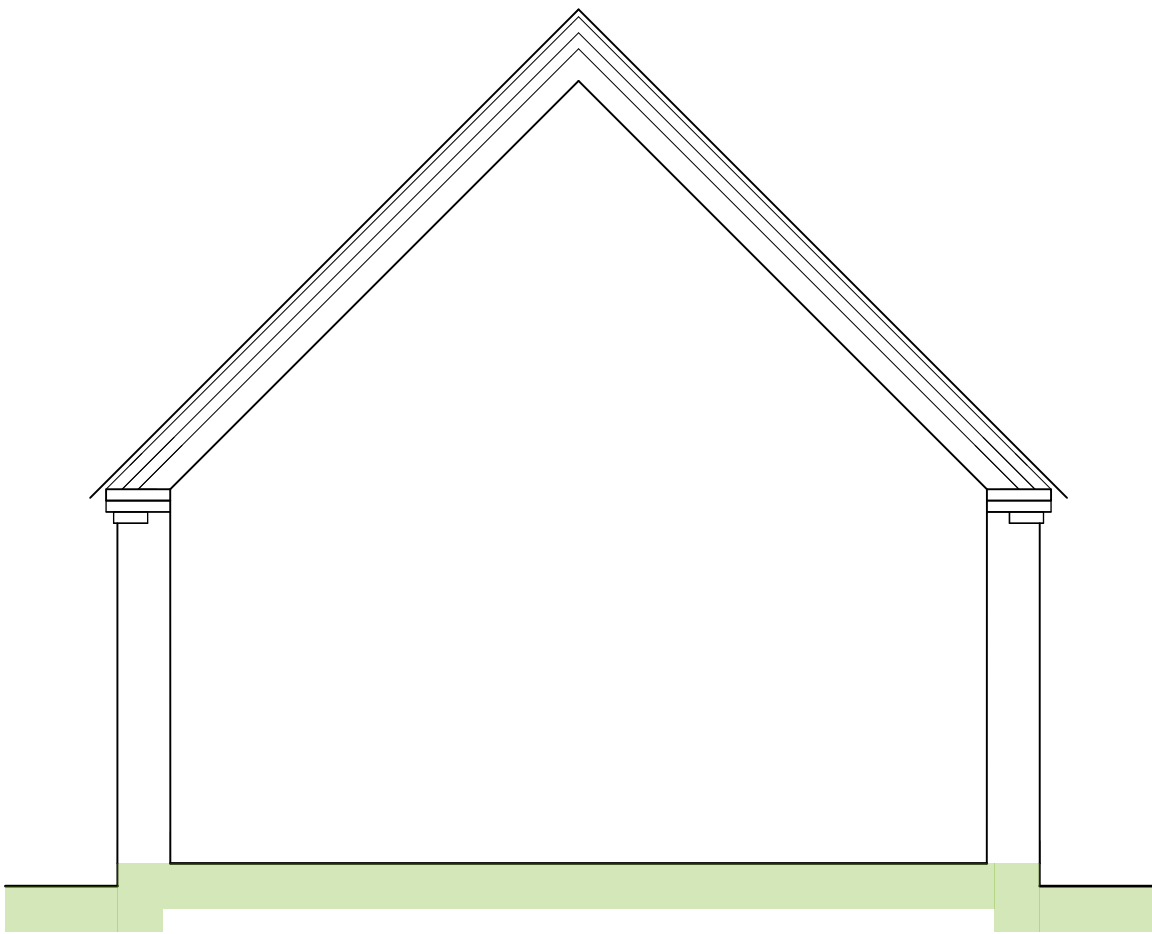


Section

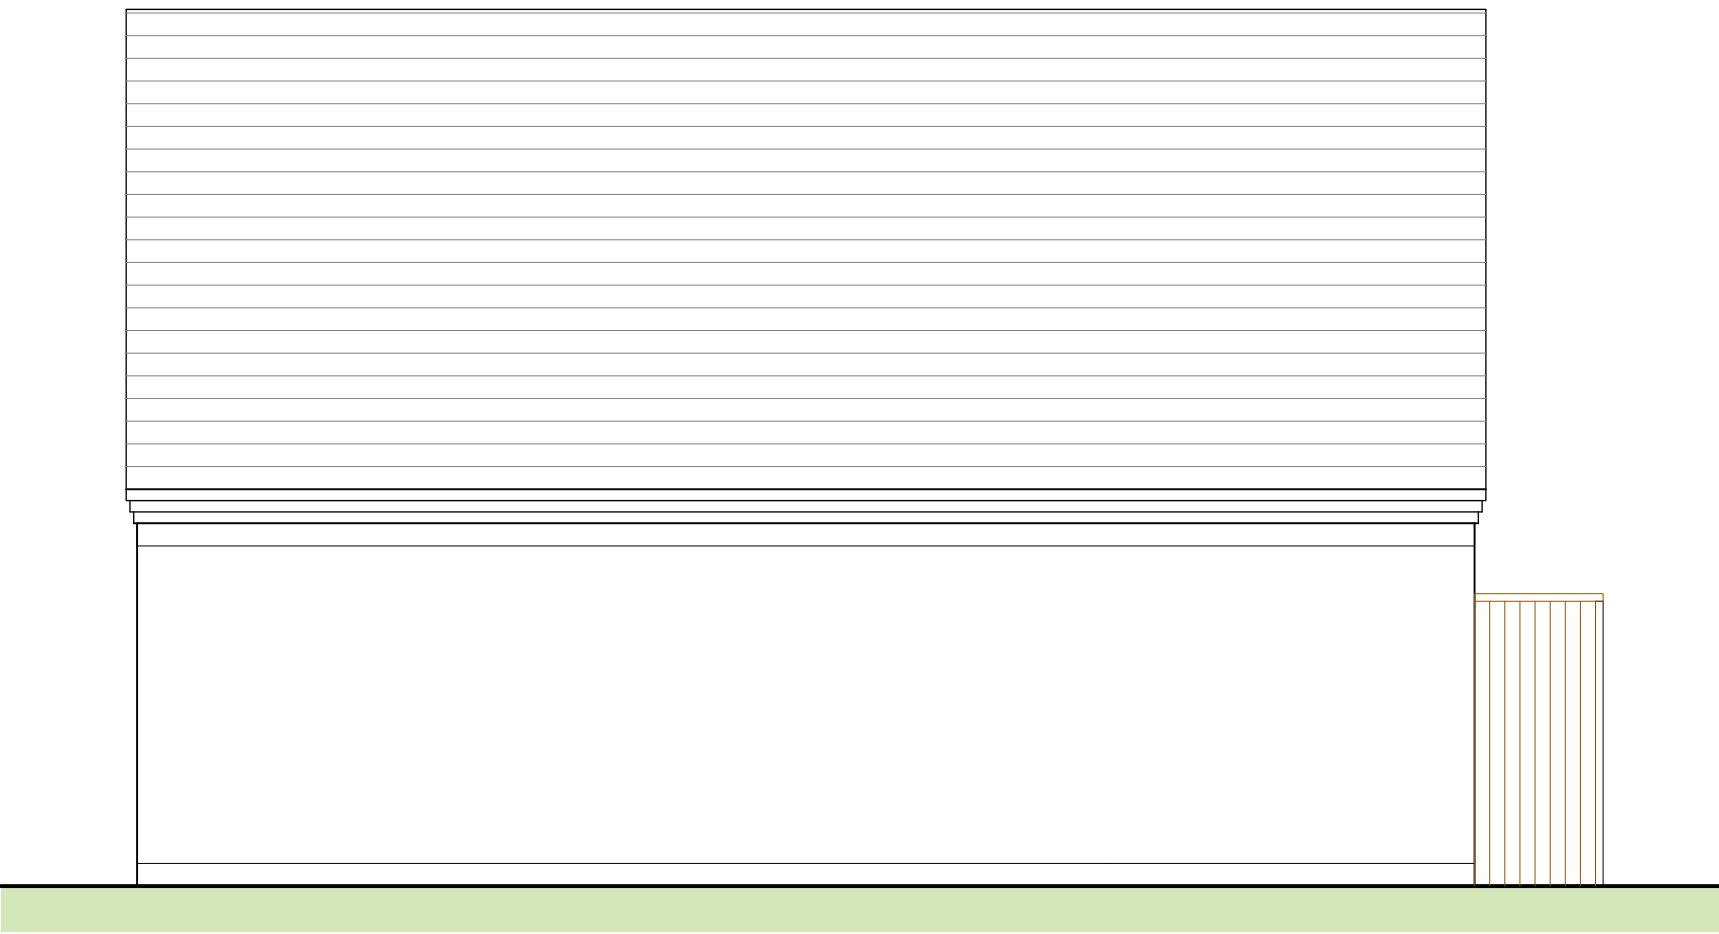

South Elevation

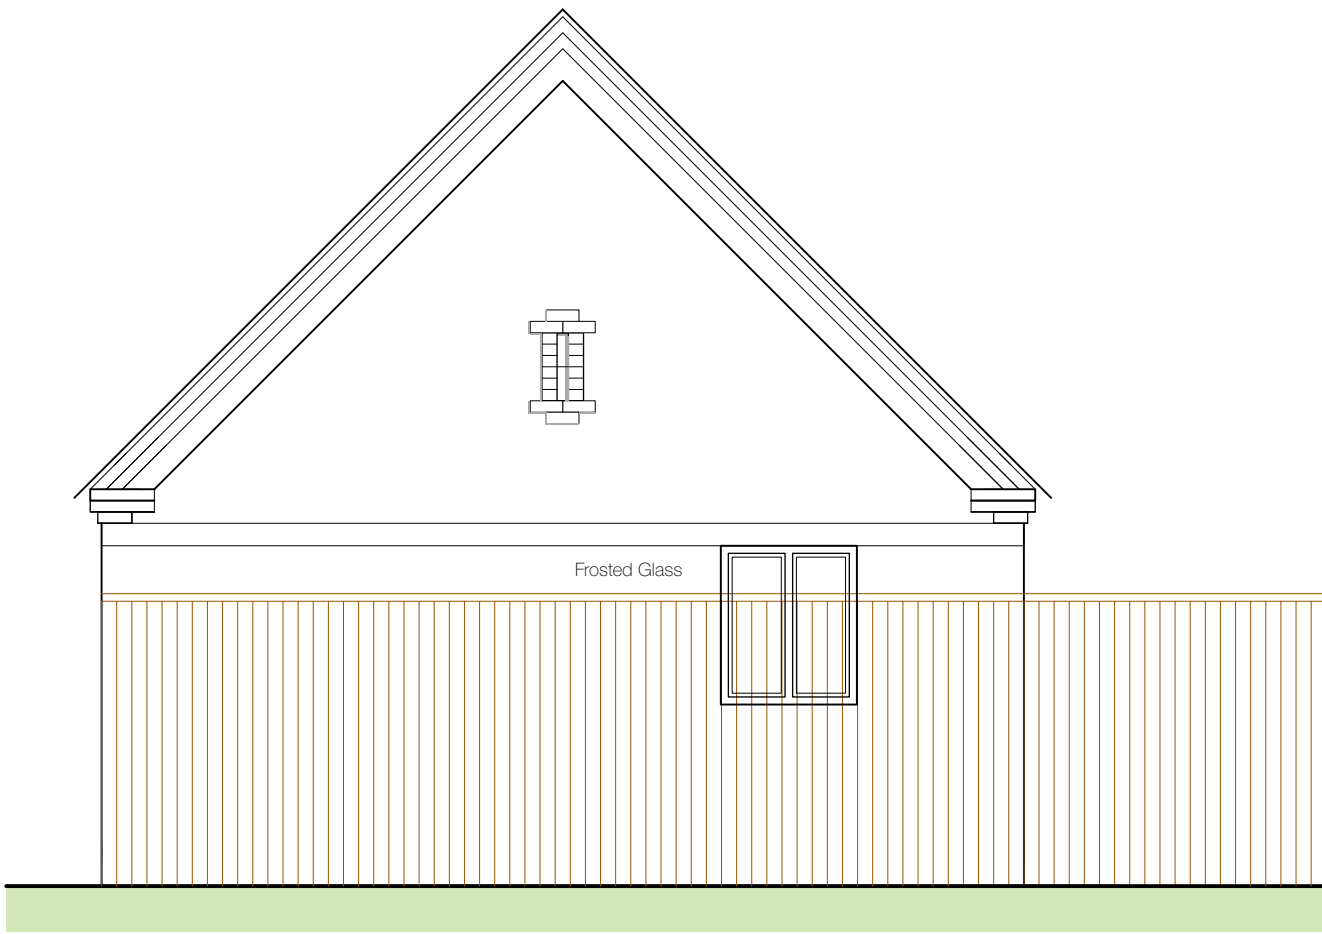

East Elevation

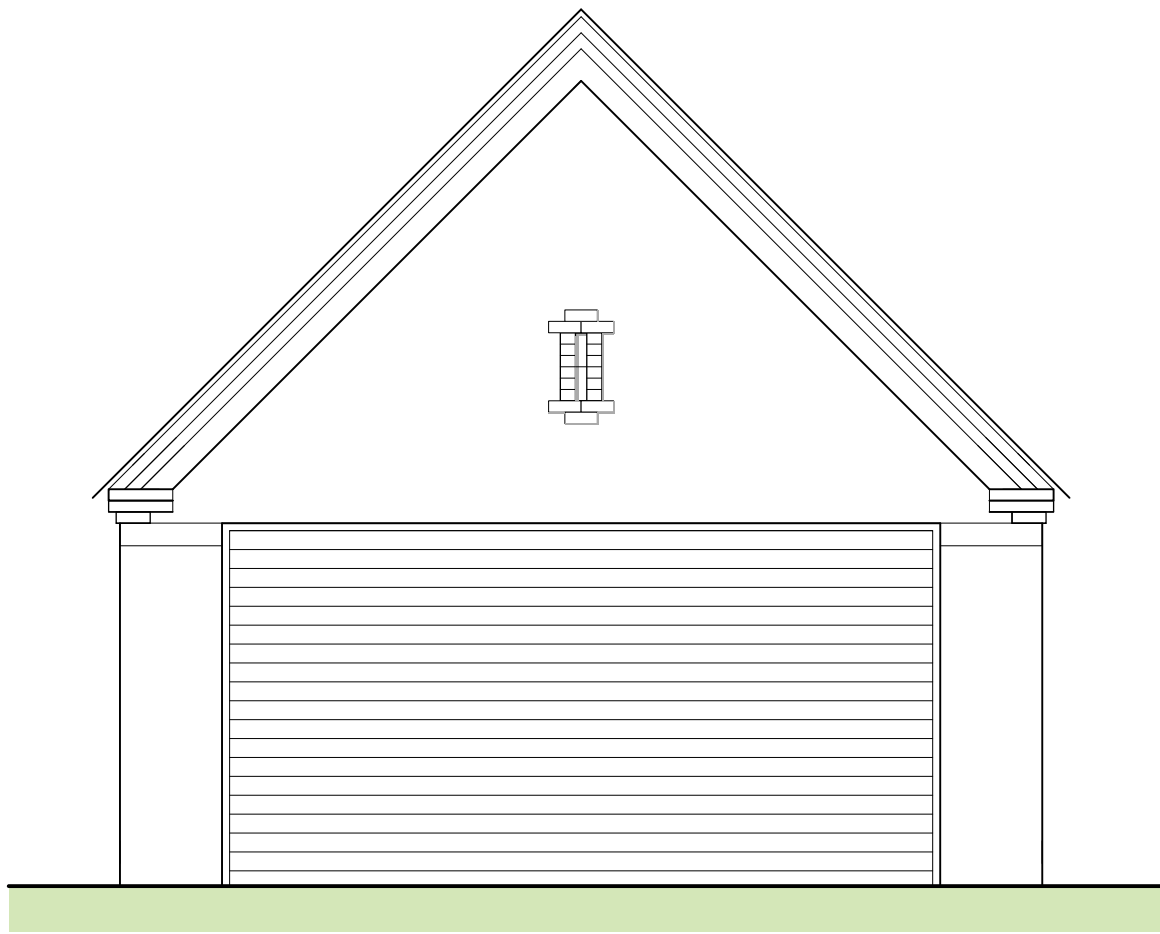

West Elevation