



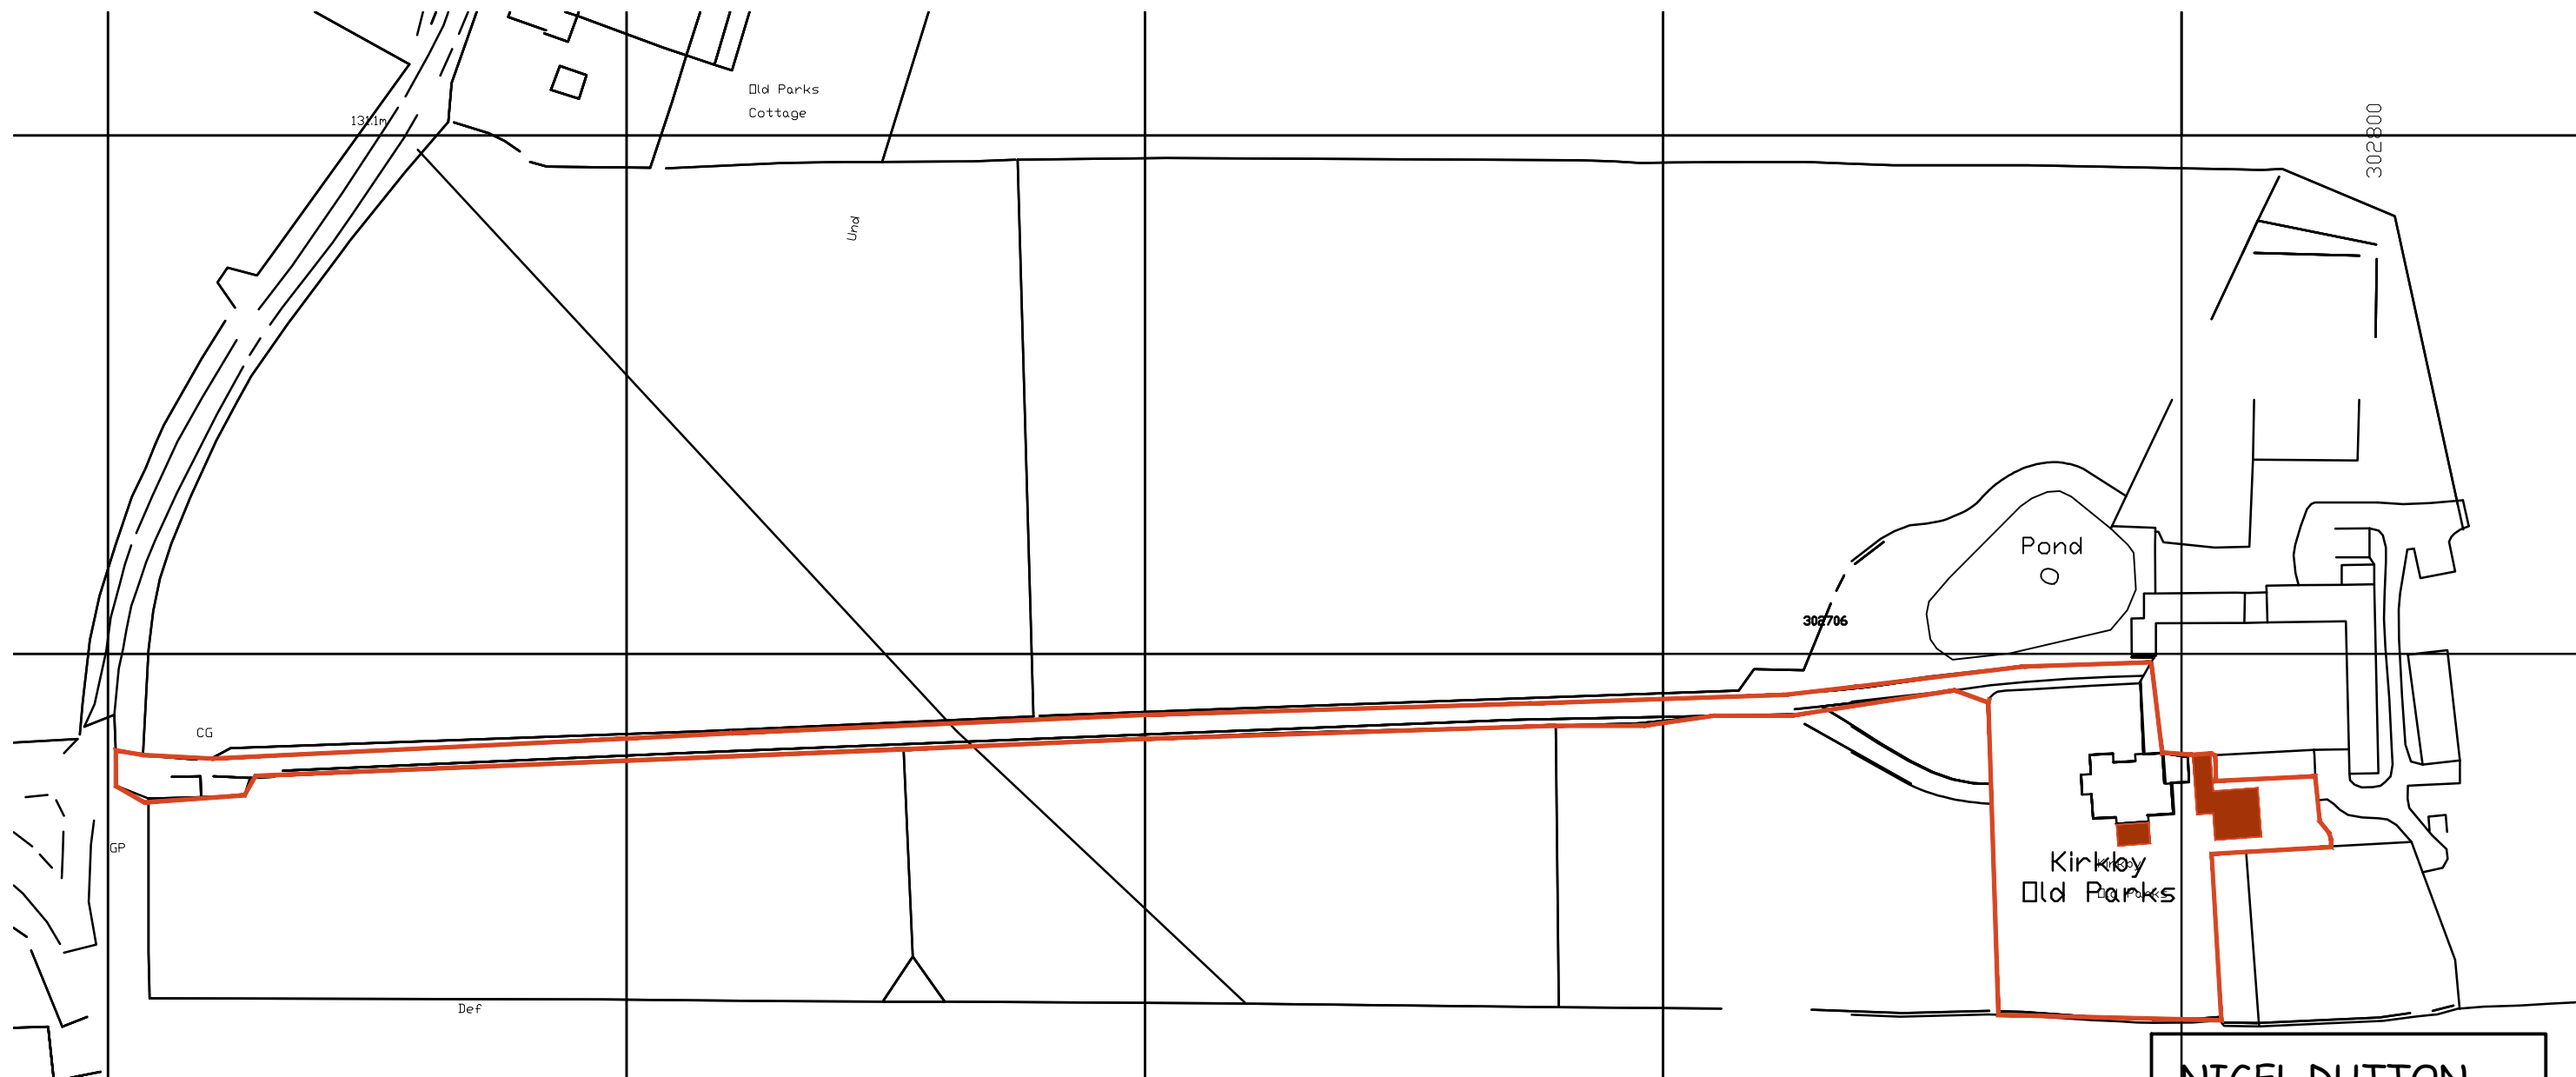

LOCATION PLAN 1. 1250

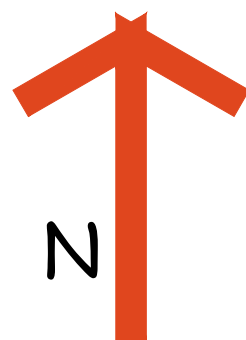

NIGEL DUTTON
49 FALCON ROAD, ANSTEY , LE7 7FY

TEL: 07760 160572
0116 2365663
nigel.dutton88@gmail.com A1

this drawing is the copyright of NIGEL DUTTON
and should not be reproduced without permission.

client

MR J ANDERSON

project

KIRKBY OLD PARKS FARM, NEWBOLD VERDON
LE9 9LN

title

LOCATION PLAN

scale	date	drg. no	rev
1.1250	MAY 2024	ND.24.190.01	a