


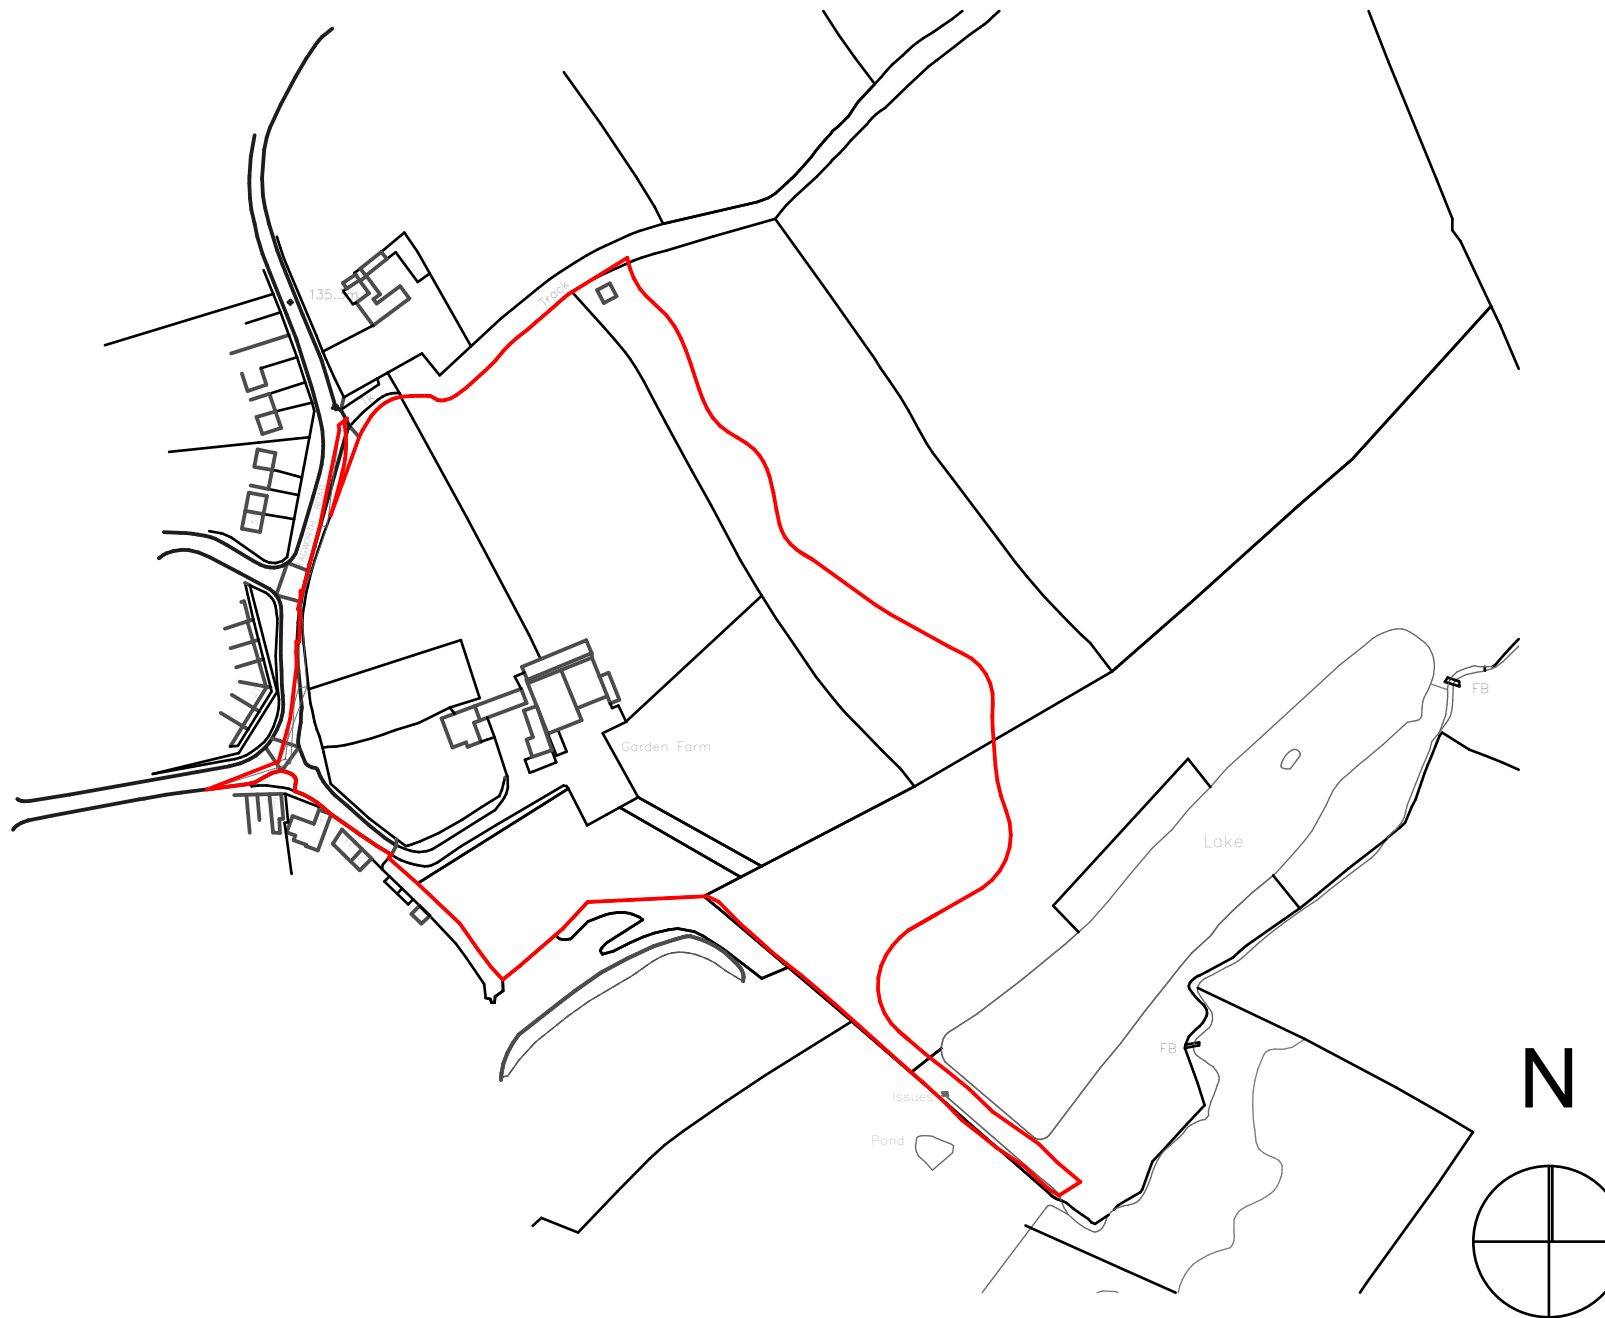

Revision:	Date:	Drawn:	Check:
A	01-04-20	JP	SJG
B	03-04-20	SJG	RAW
C	06-04-20	SJG	RAW
D	29-05-20	SJG	RAW



Project:	A development at Garden Farm, Bagworth Road, Barlestone
Status:	PLANNING
Client:	Owl Partnerships
Sheet title:	Site Location Plan
Scale:	1:2500@A4
Date:	31-03-2020
Drawn:	JP
Checked:	SG/RAW
Ref:	100-634/(P)023D

Waterloo House, 71 Princess Road West, Leicester, LE1 6TR · T 0116 204 5800
74 Wells Street, London, W1T 3QQ · T 020 3327 0381
F 0116 204 5801 · rg-p.co.uk · design@rg-p.co.uk
All dimensions to be checked on site. Do not scale off this drawing for construction purposes. This drawing is the copyright of the Architect, and not to be reproduced without their permission. Ordnance Survey map information reproduced with permission of HMSO Crown Copyright reserved. rg-p Ltd. Trading as rg+p.