




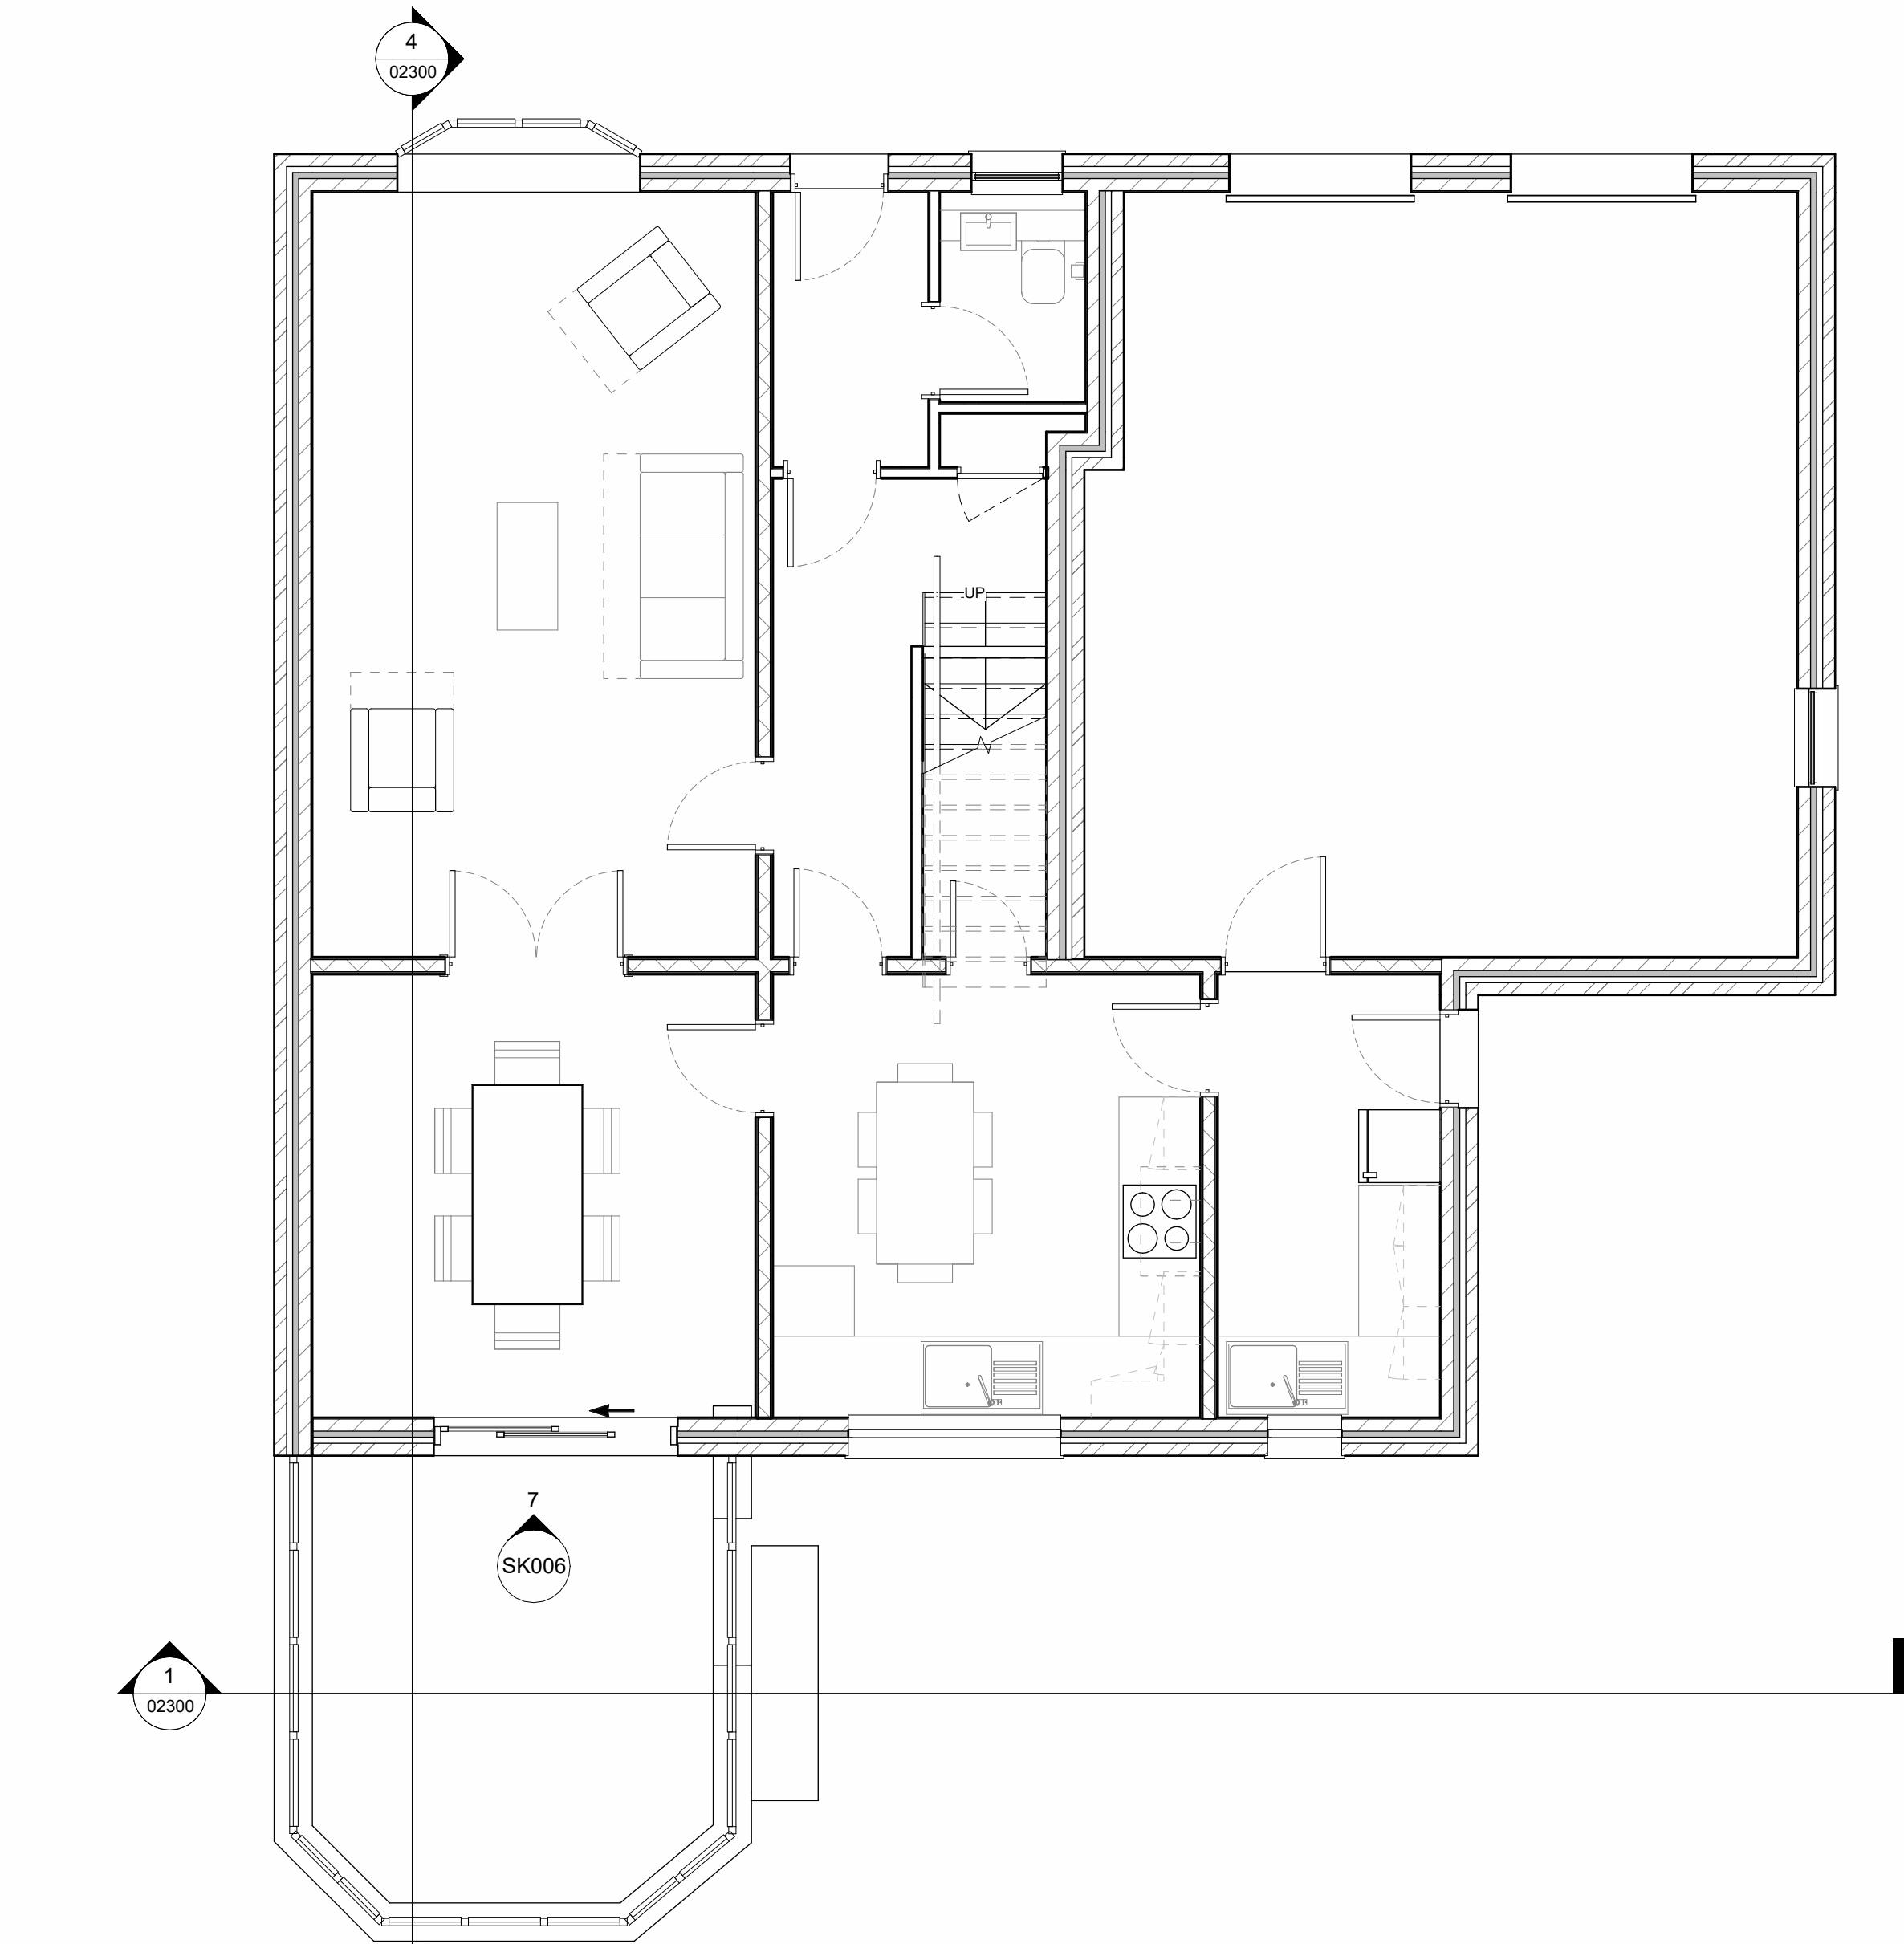


GF Plan Existing - Planning
1 : 50

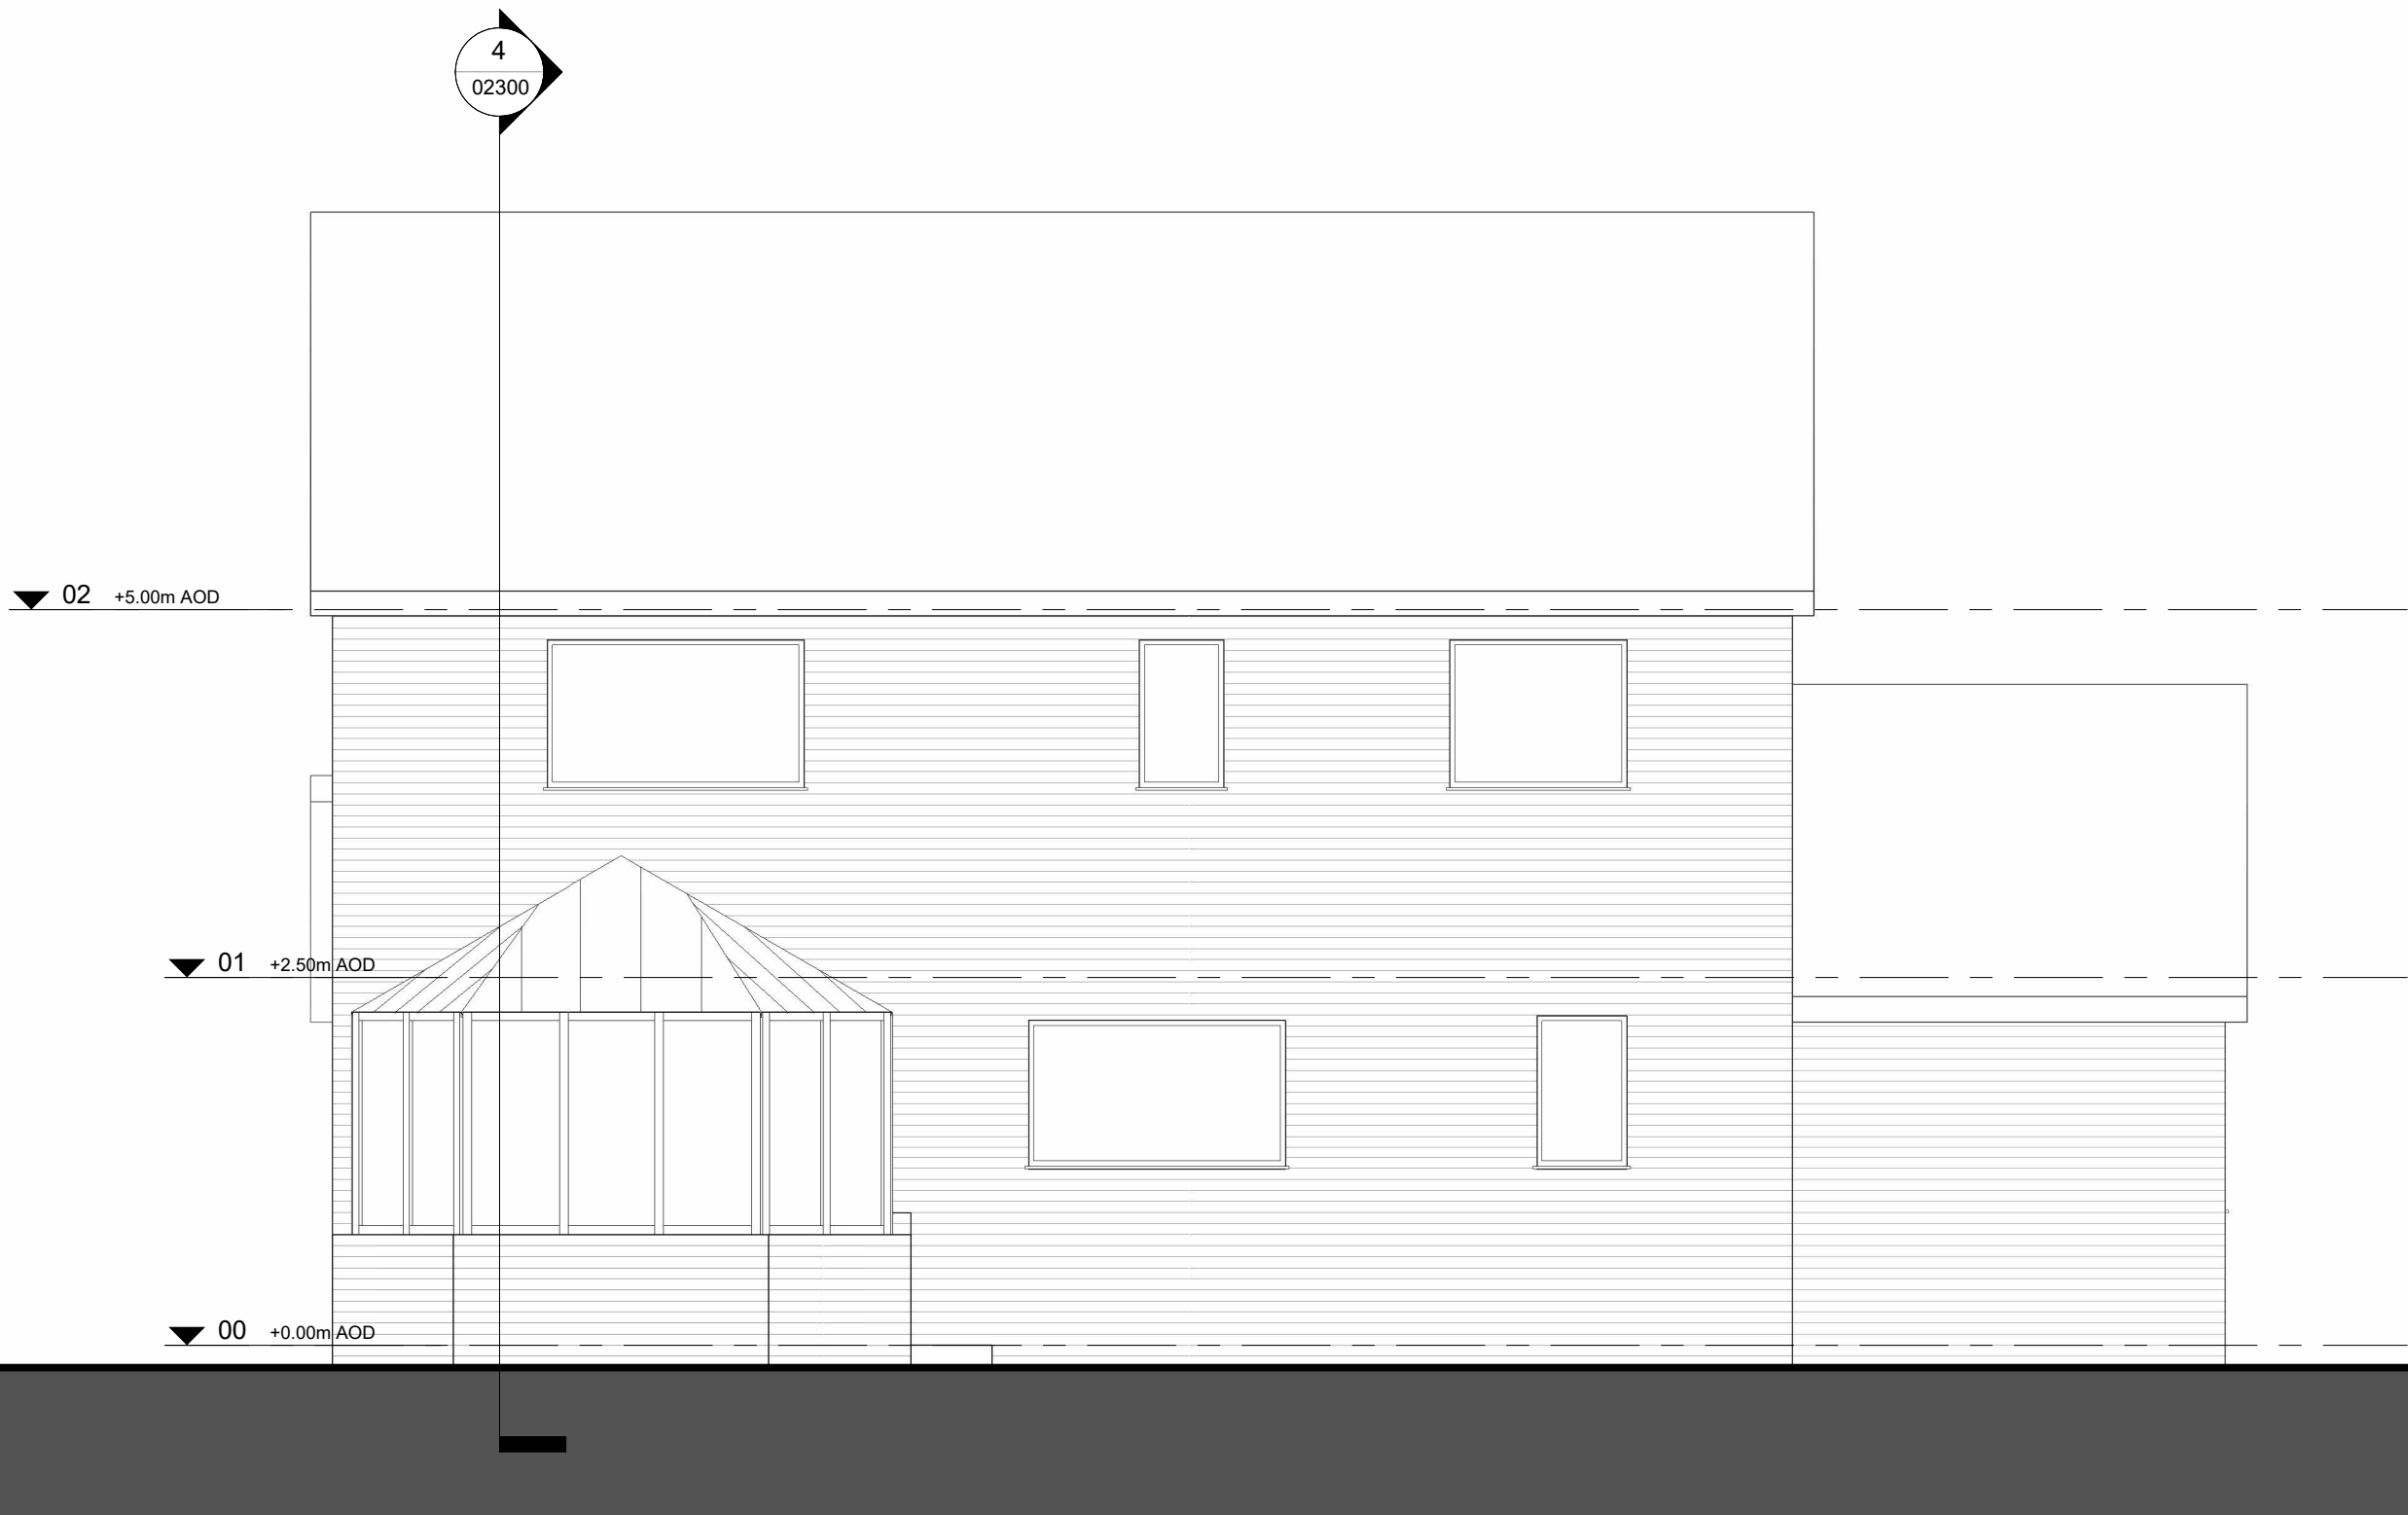


Rear Elevation Existing - Planning
1 : 50

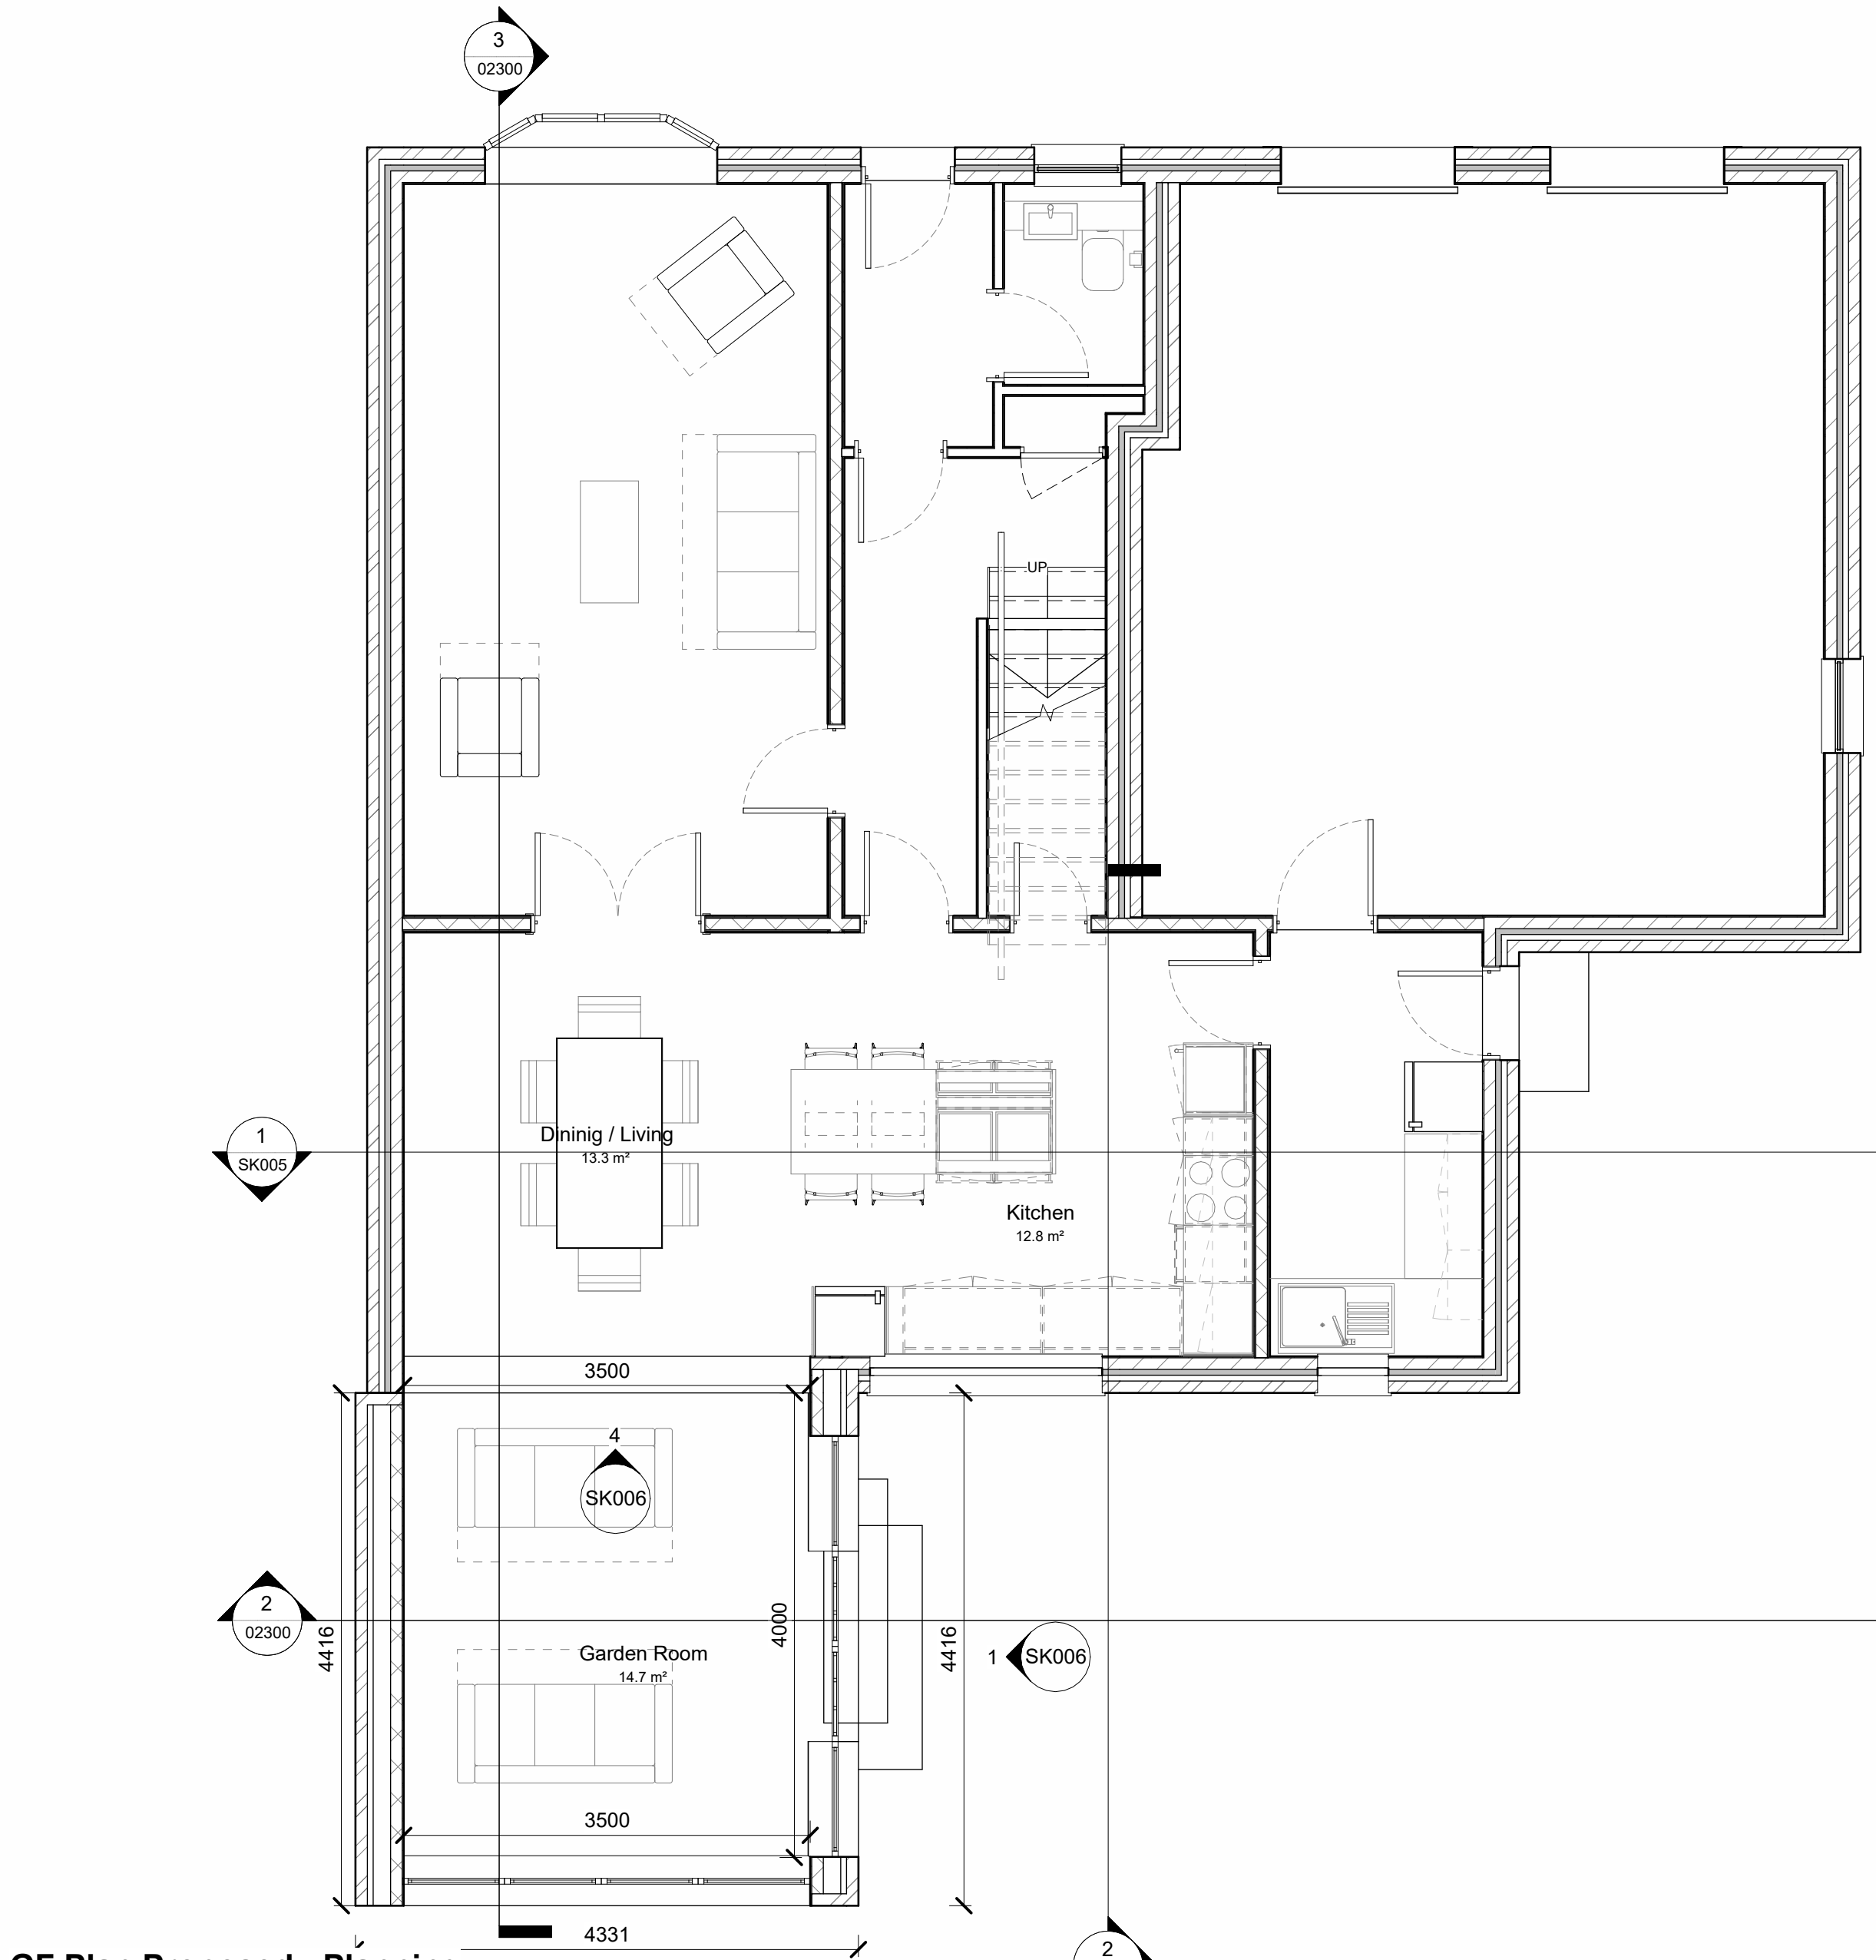

GF Plan Proposed - Planning
1 : 50

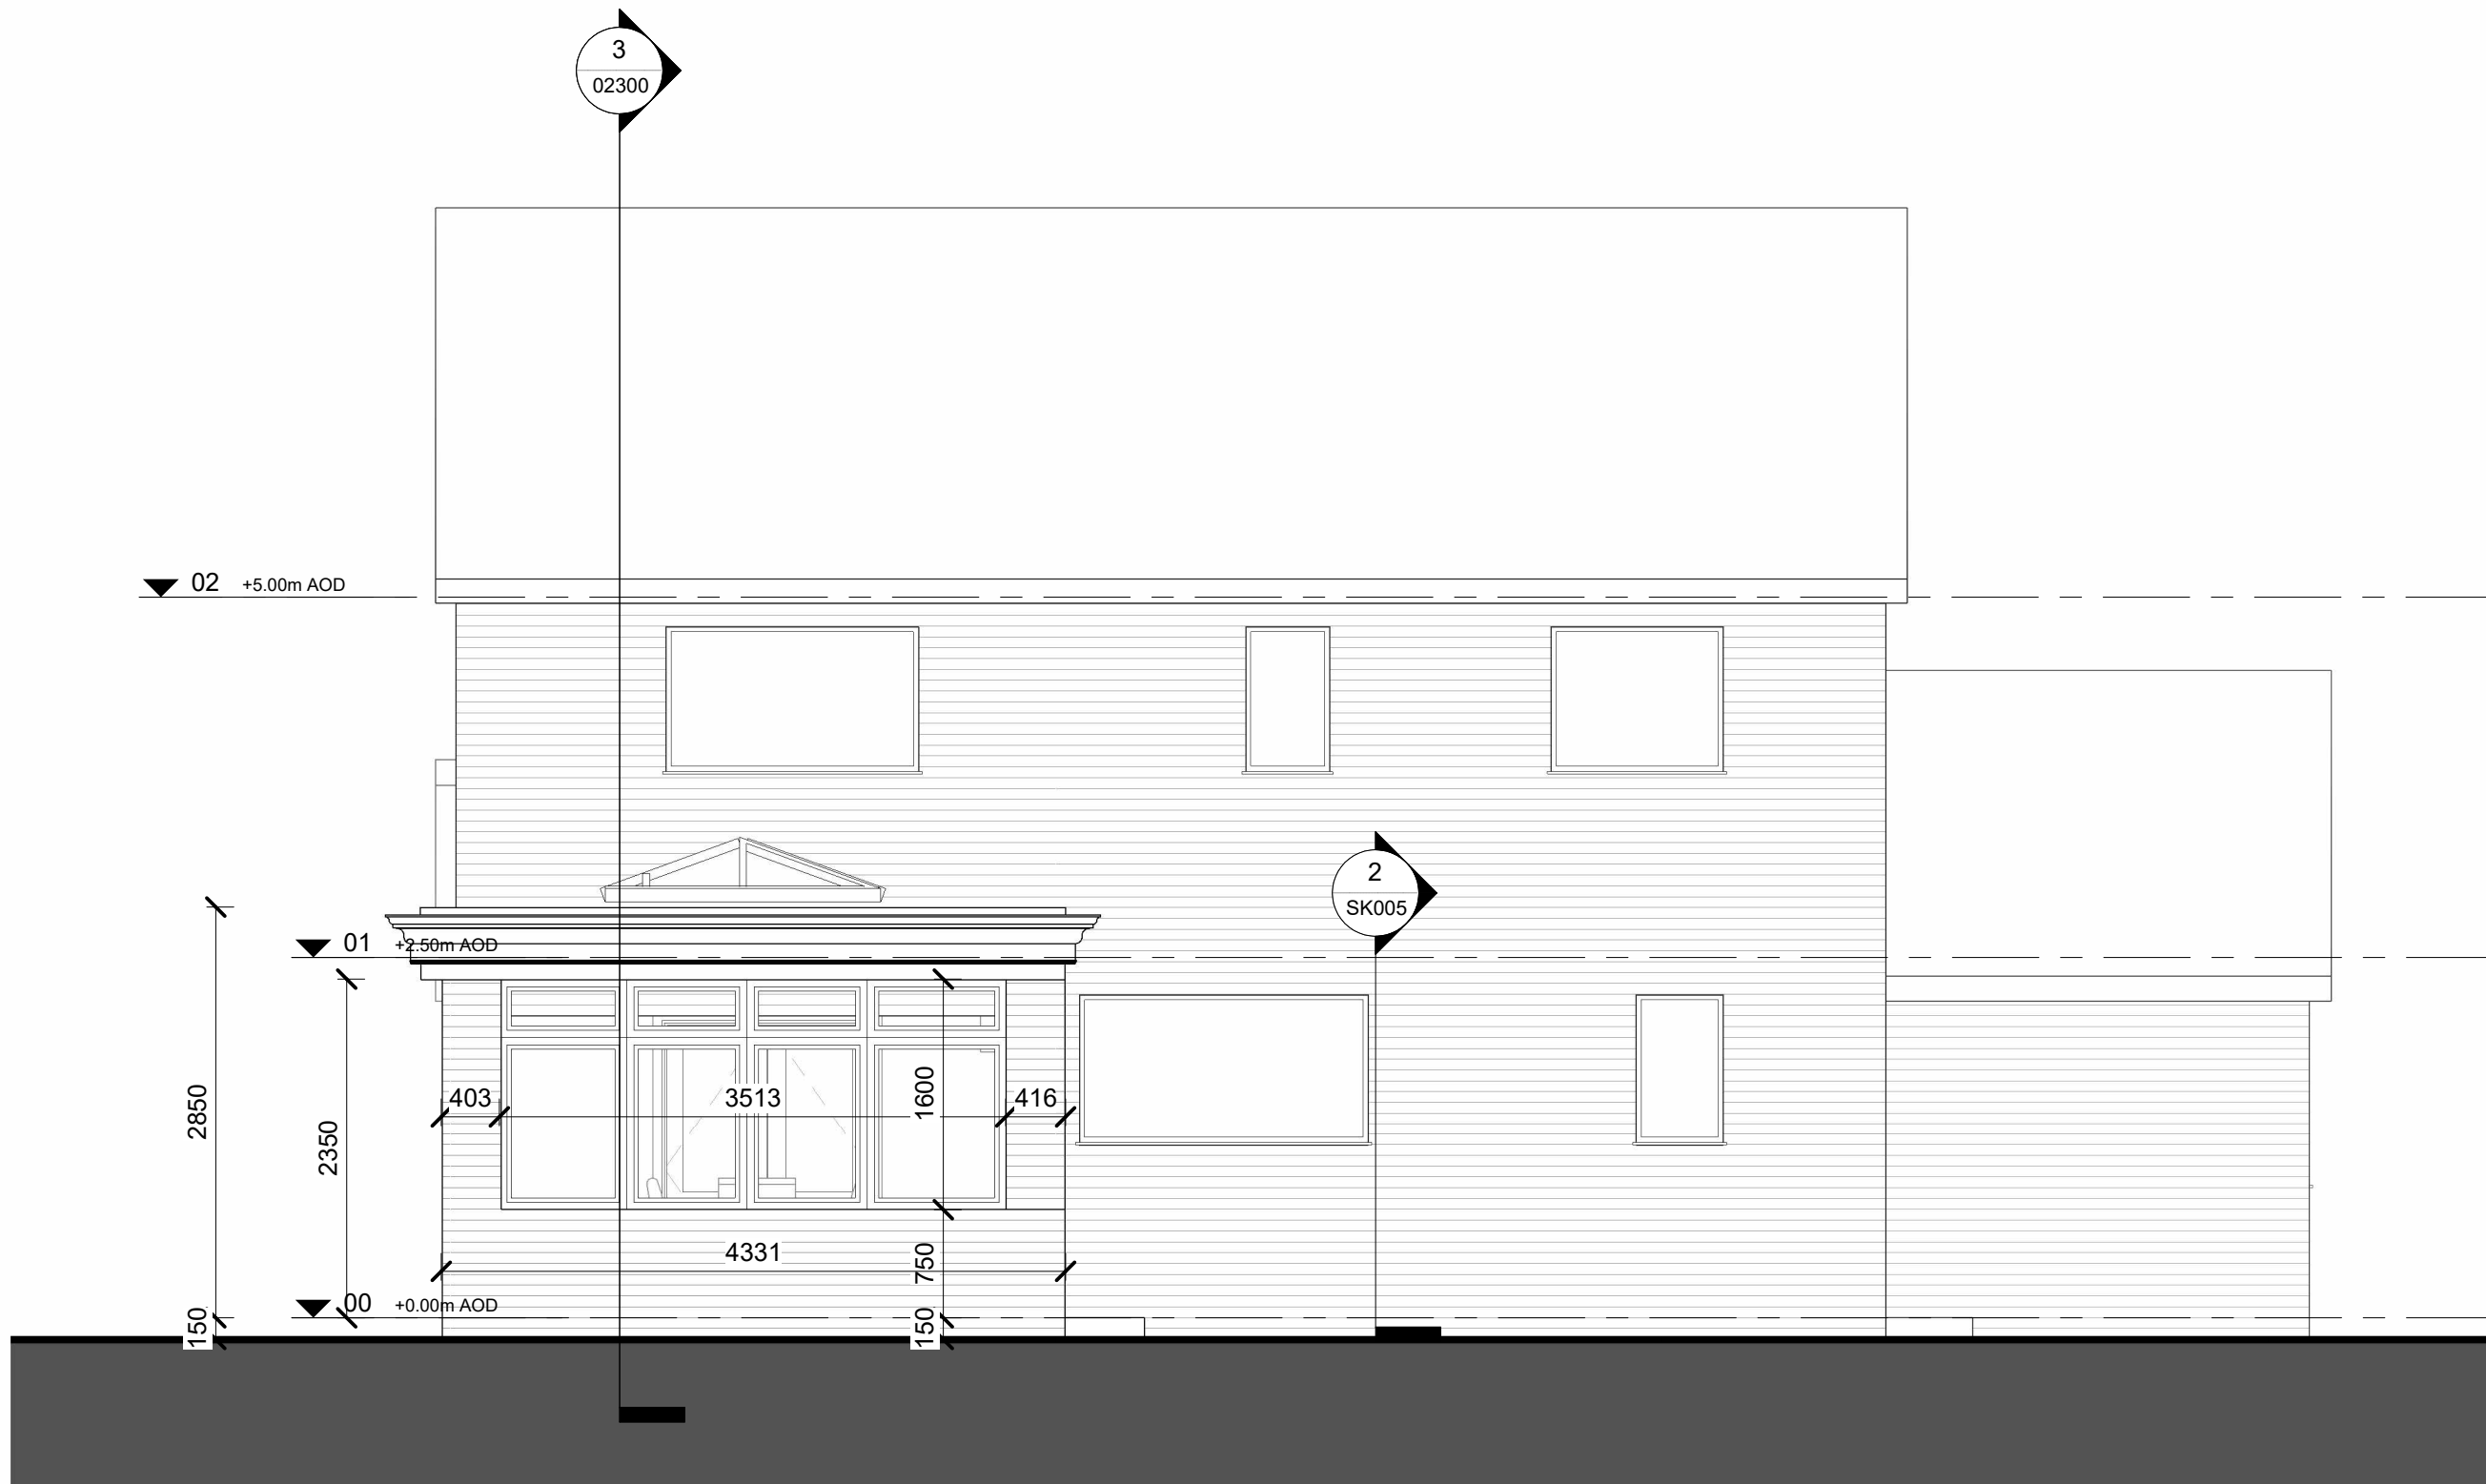

Rear Elevation Proposed - Planning
1 : 50

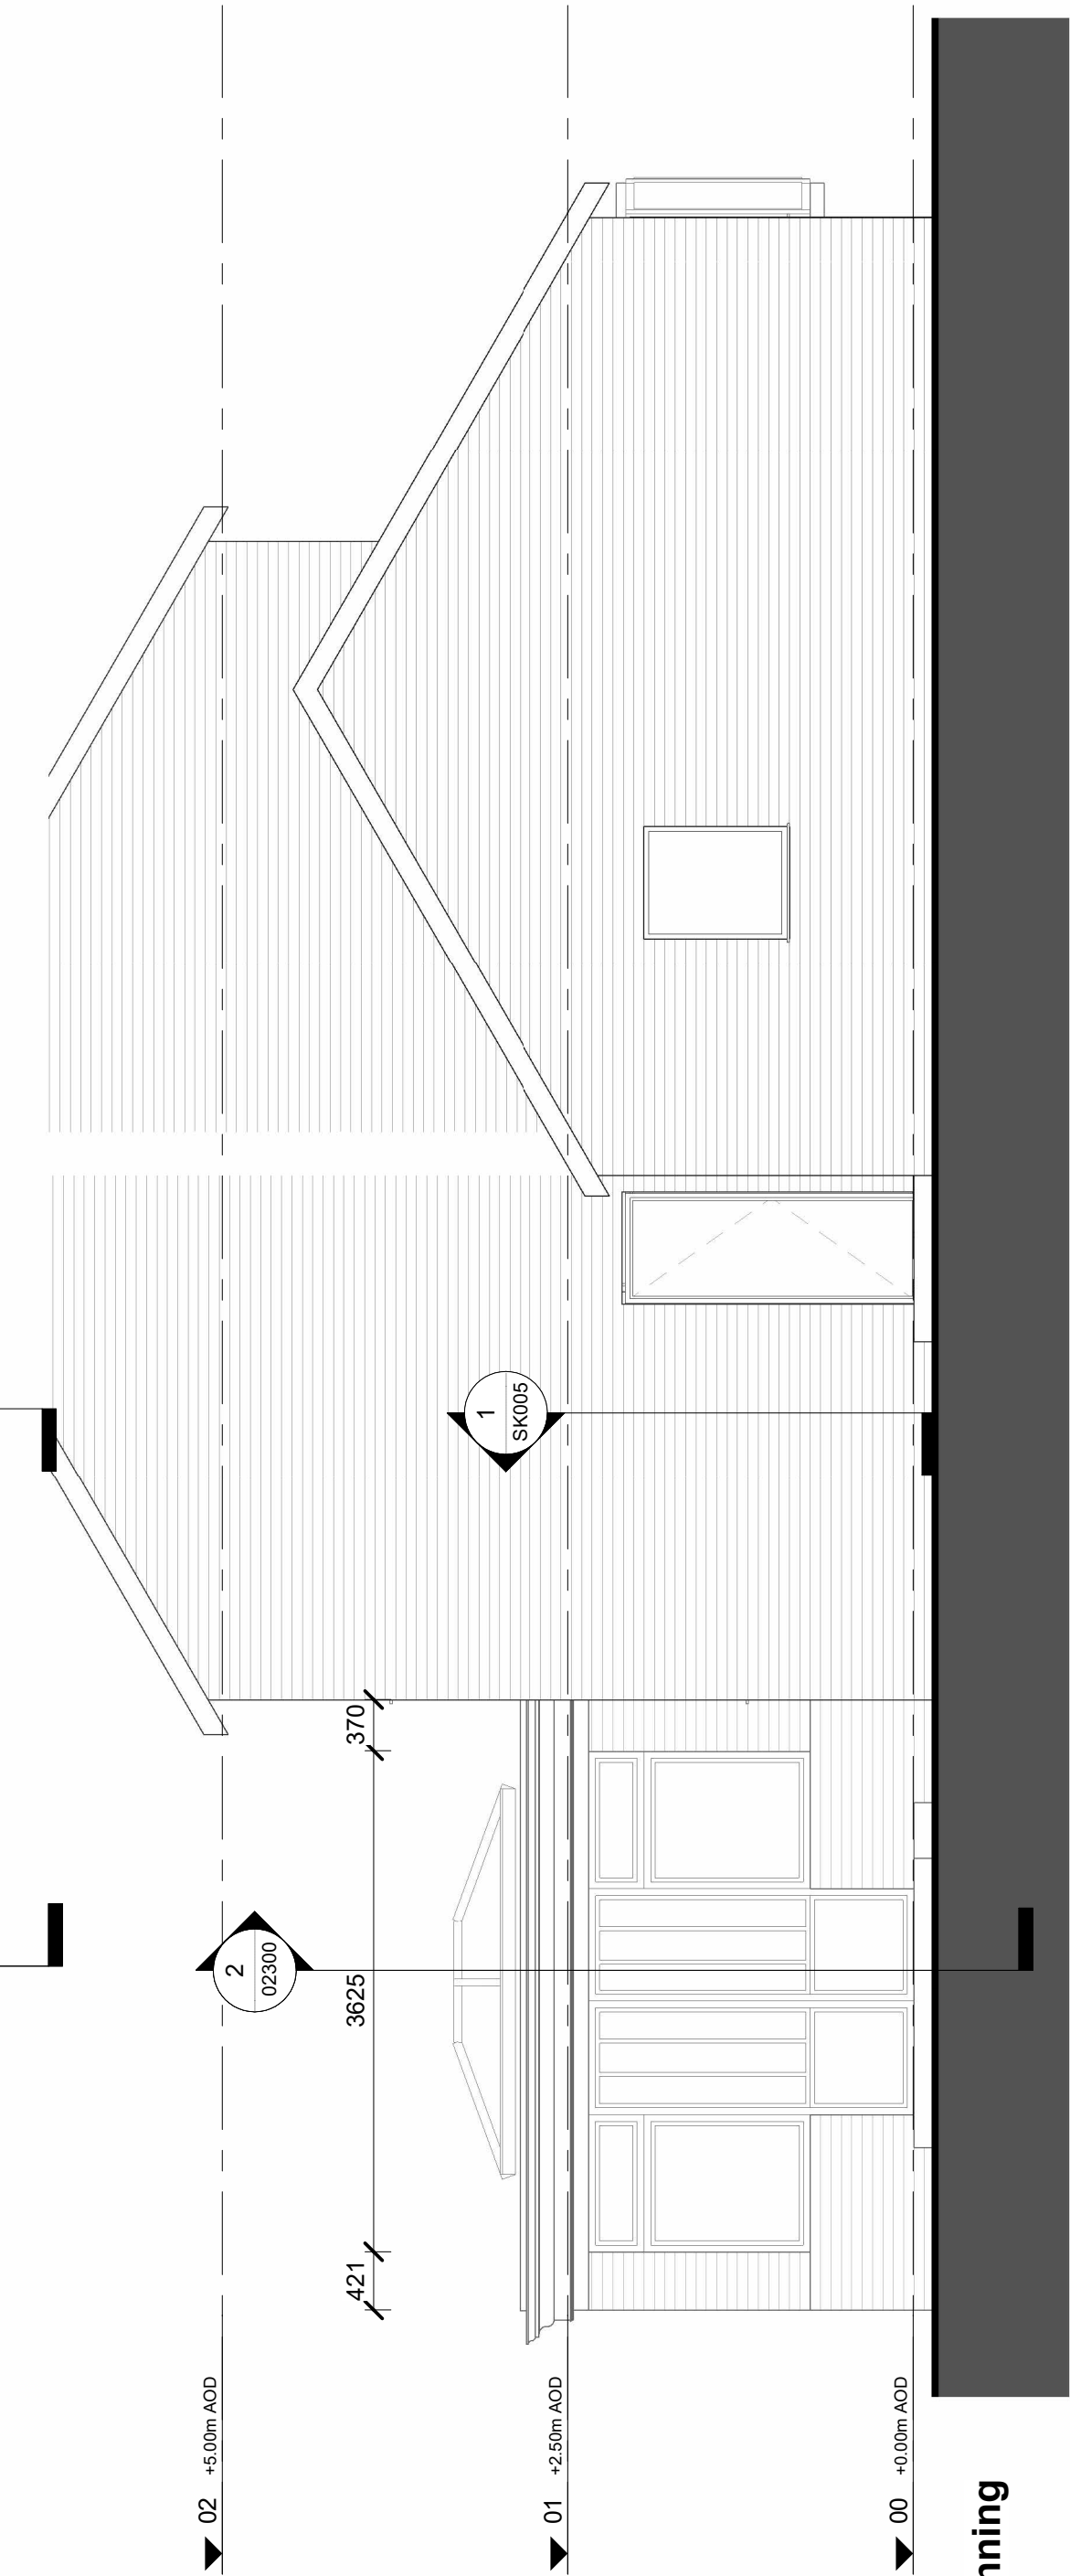

Proposed Side Elevation - Planning
1 : 50