



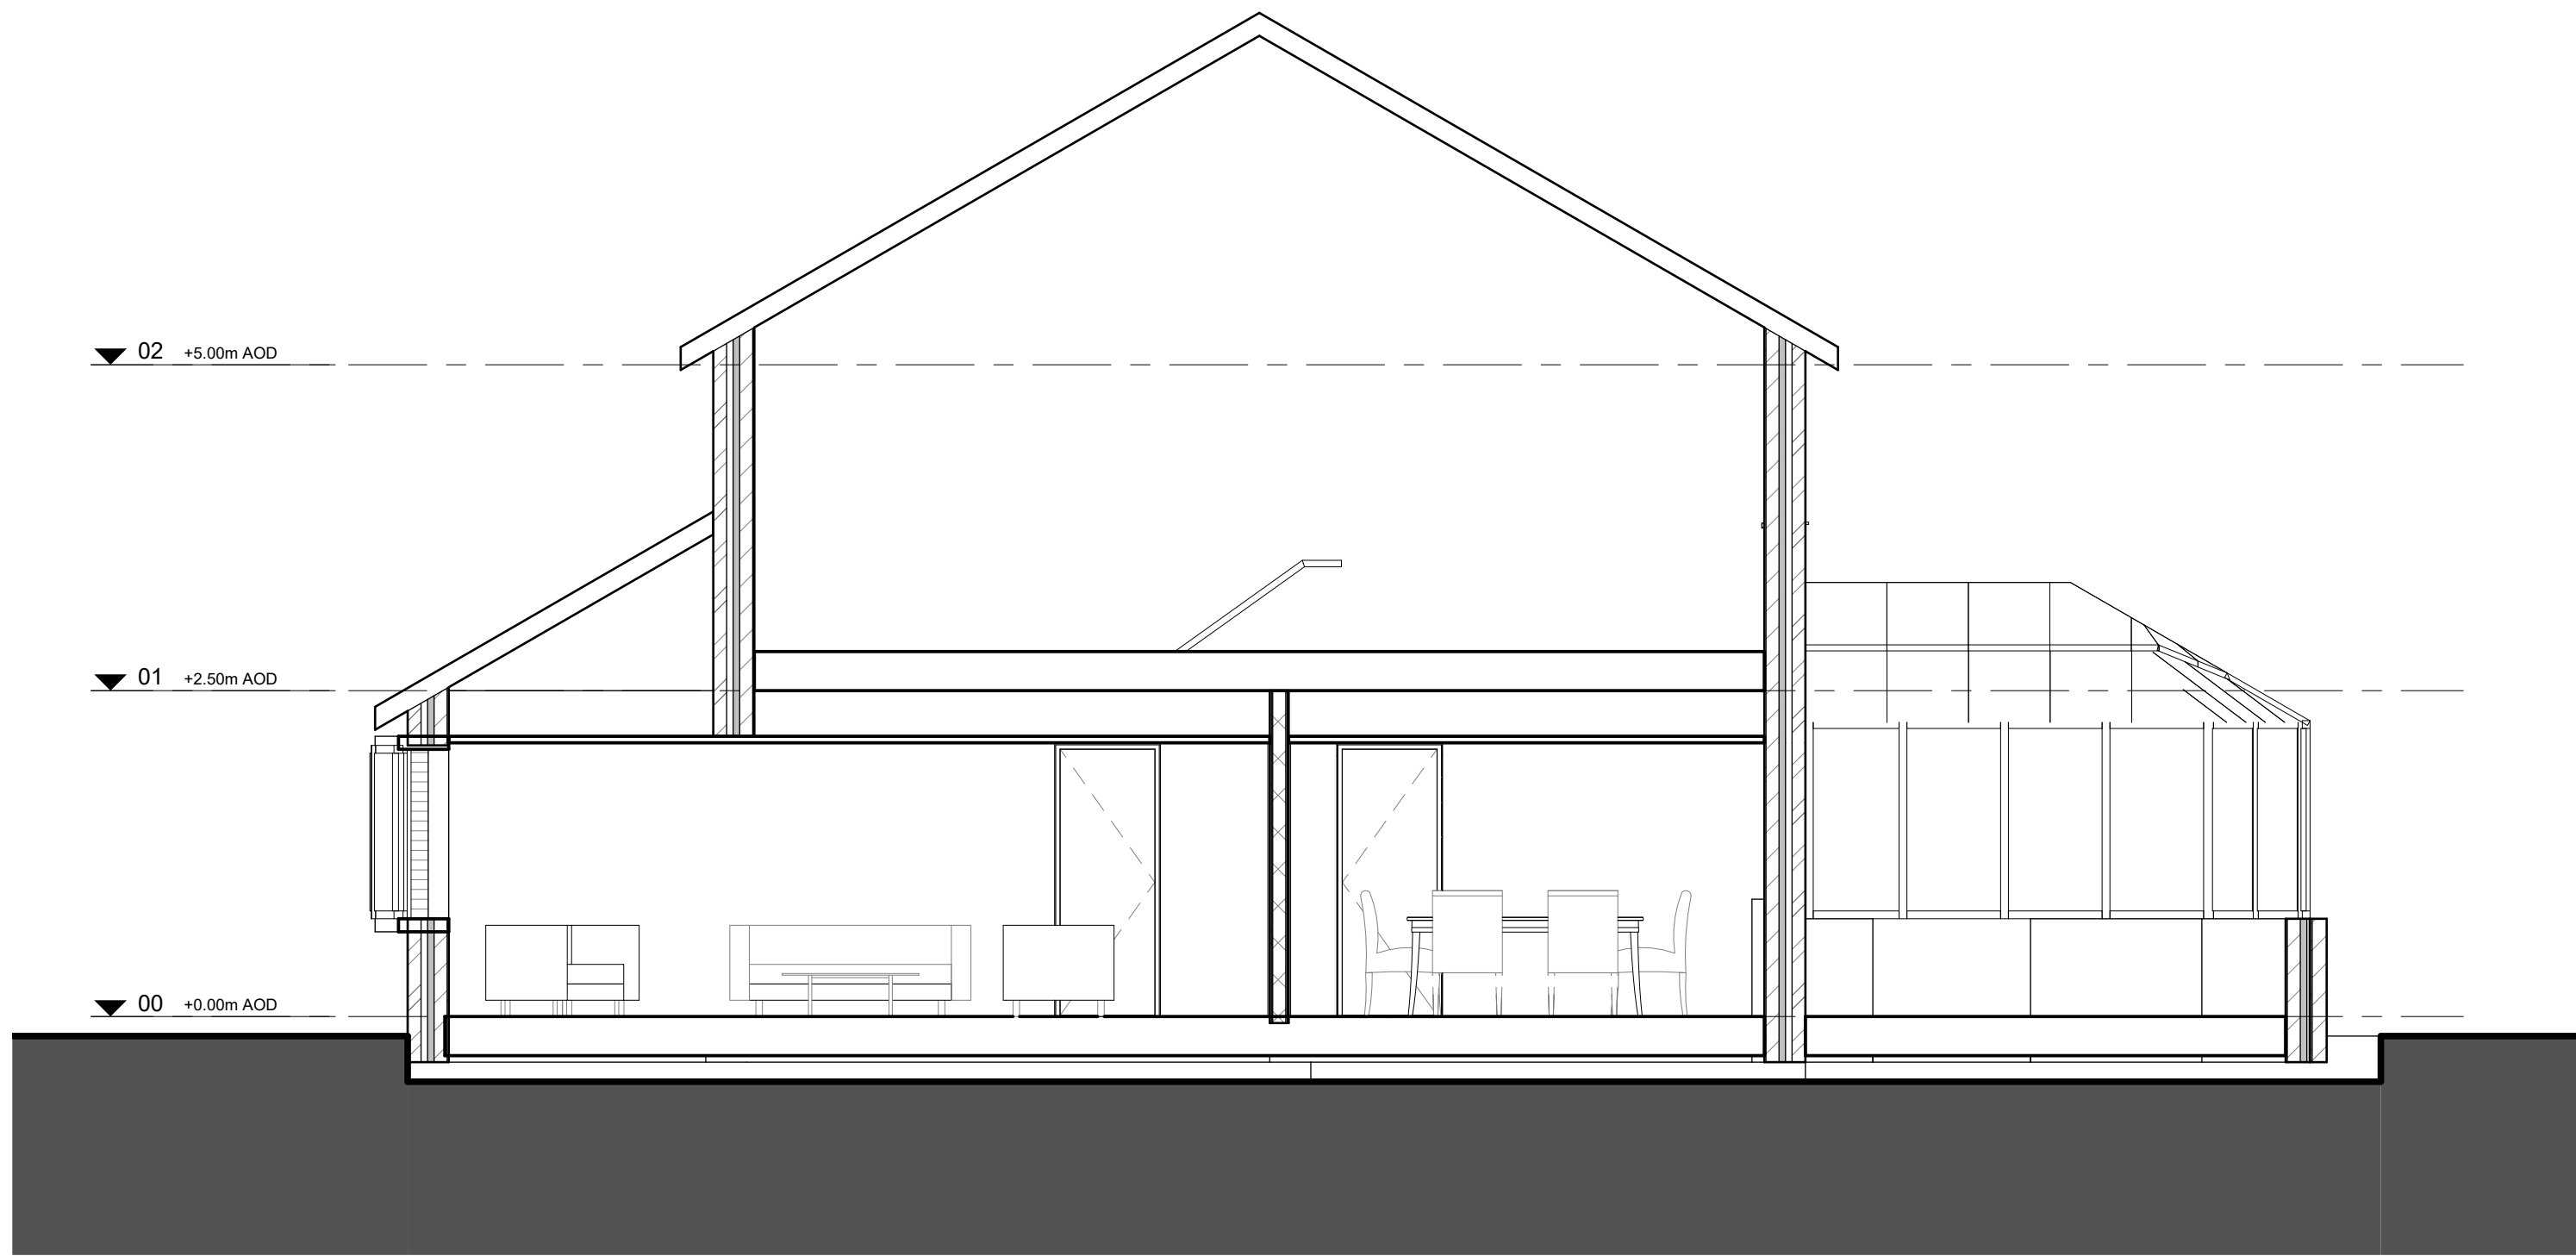

Existing Long Section - Planning
1 : 50

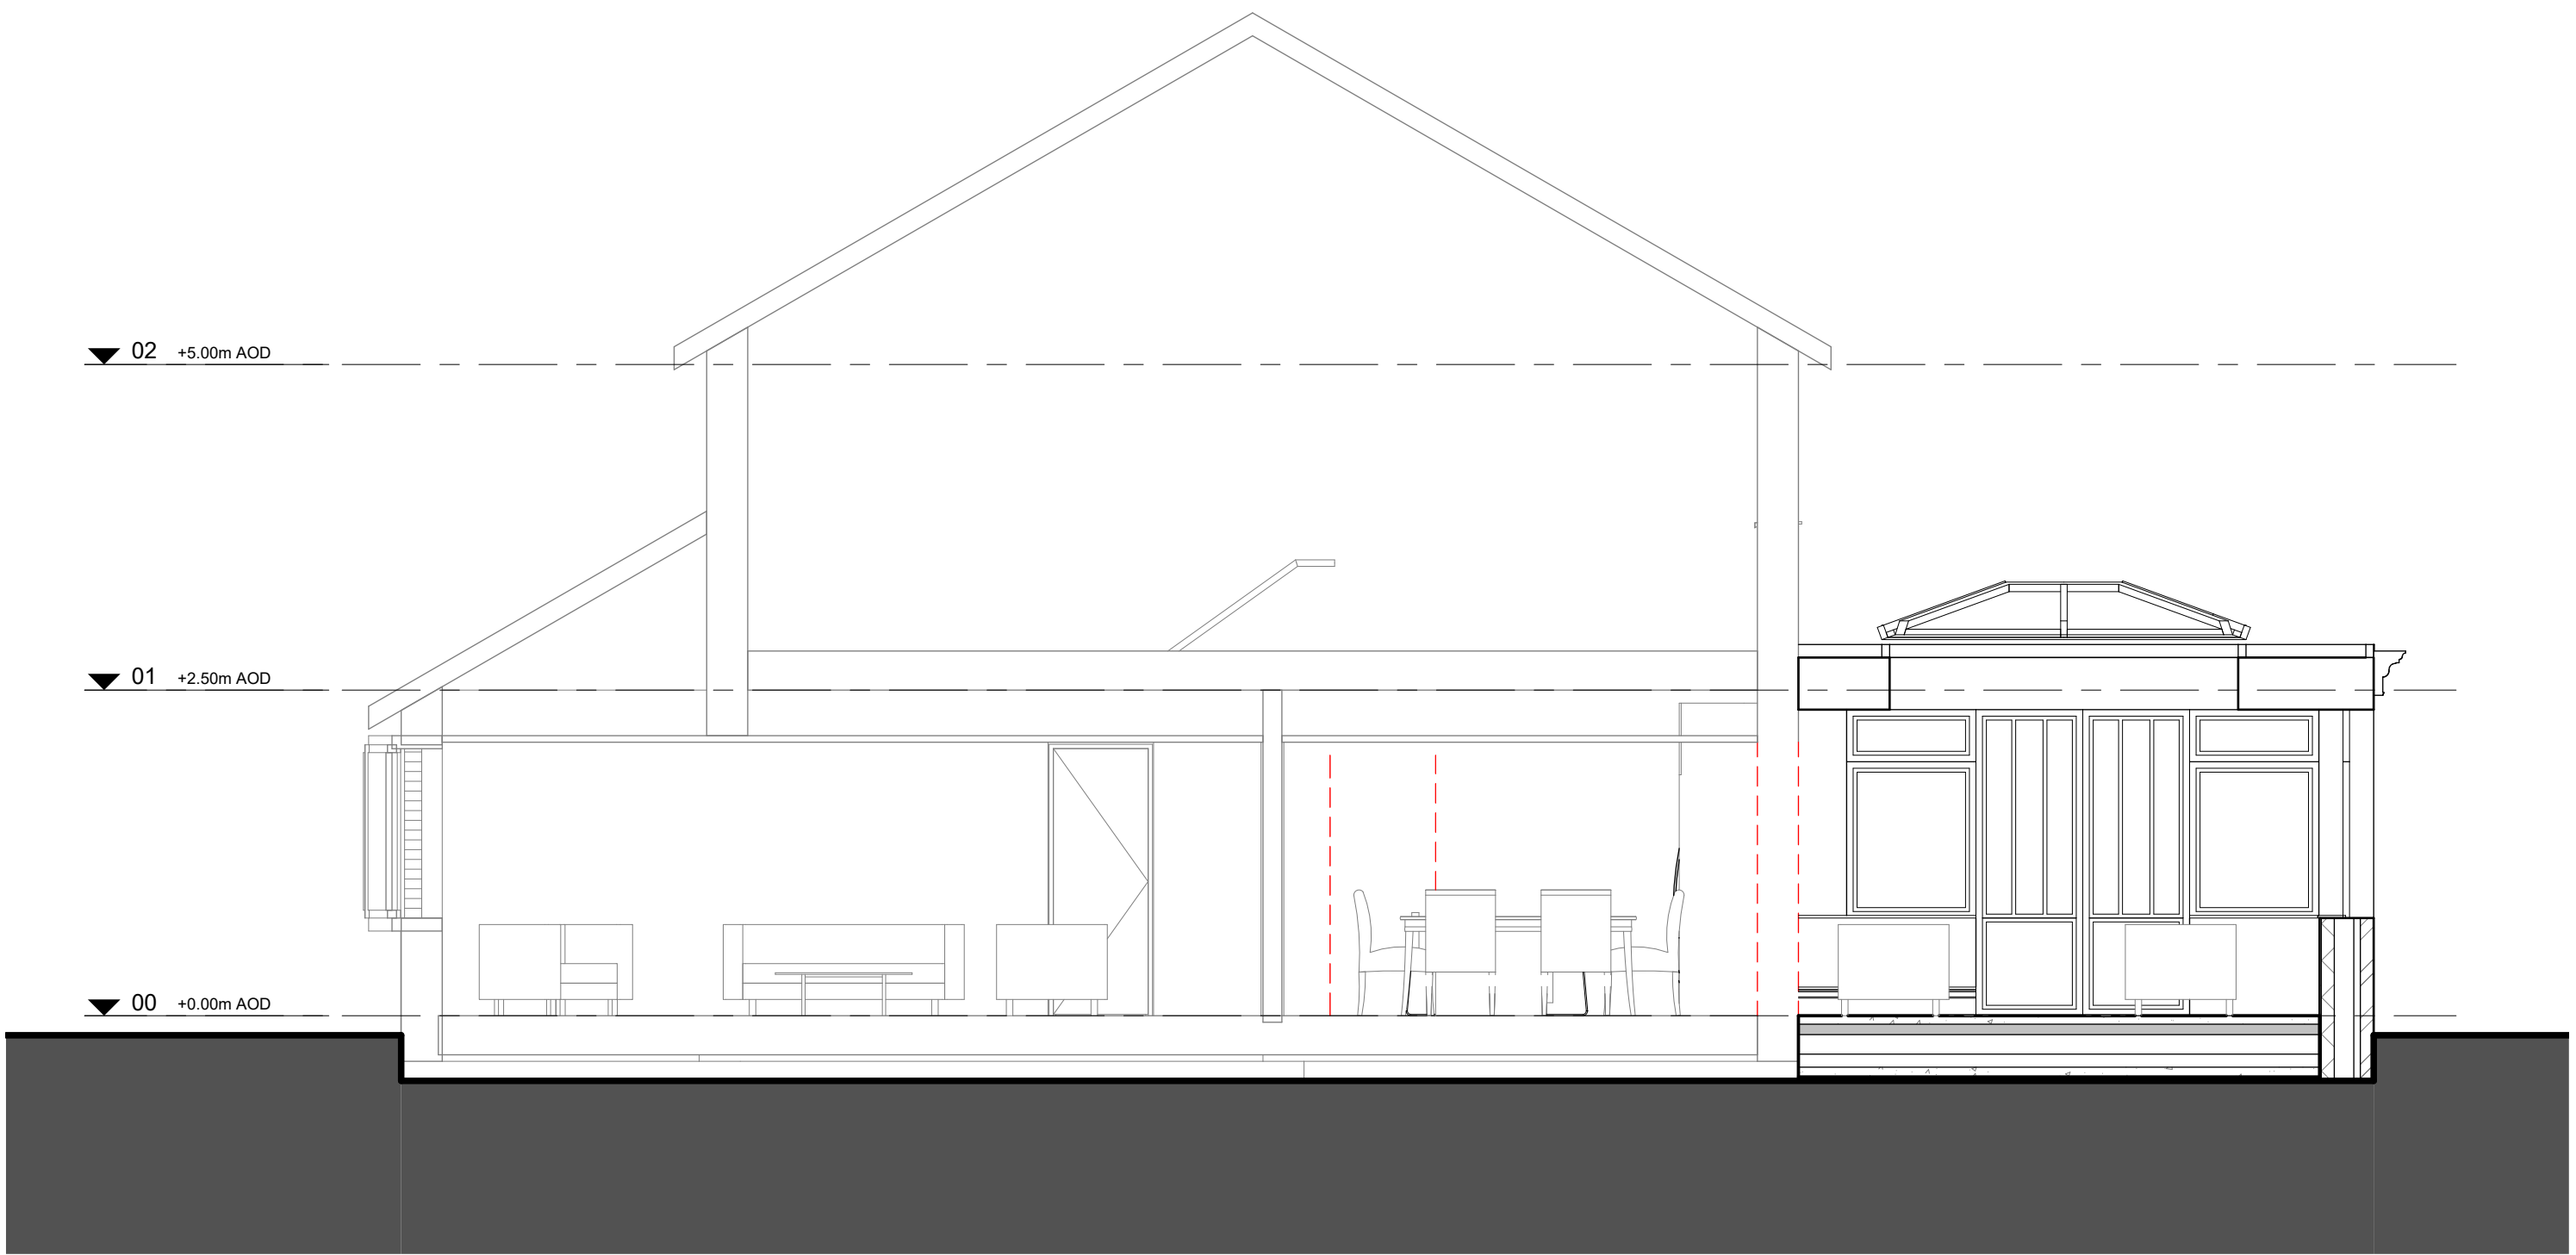

Proposed Long Section - Planning
1 : 50



Existing2 Section - Planning
1 : 50



Proposed Section - Planning
1 : 50