
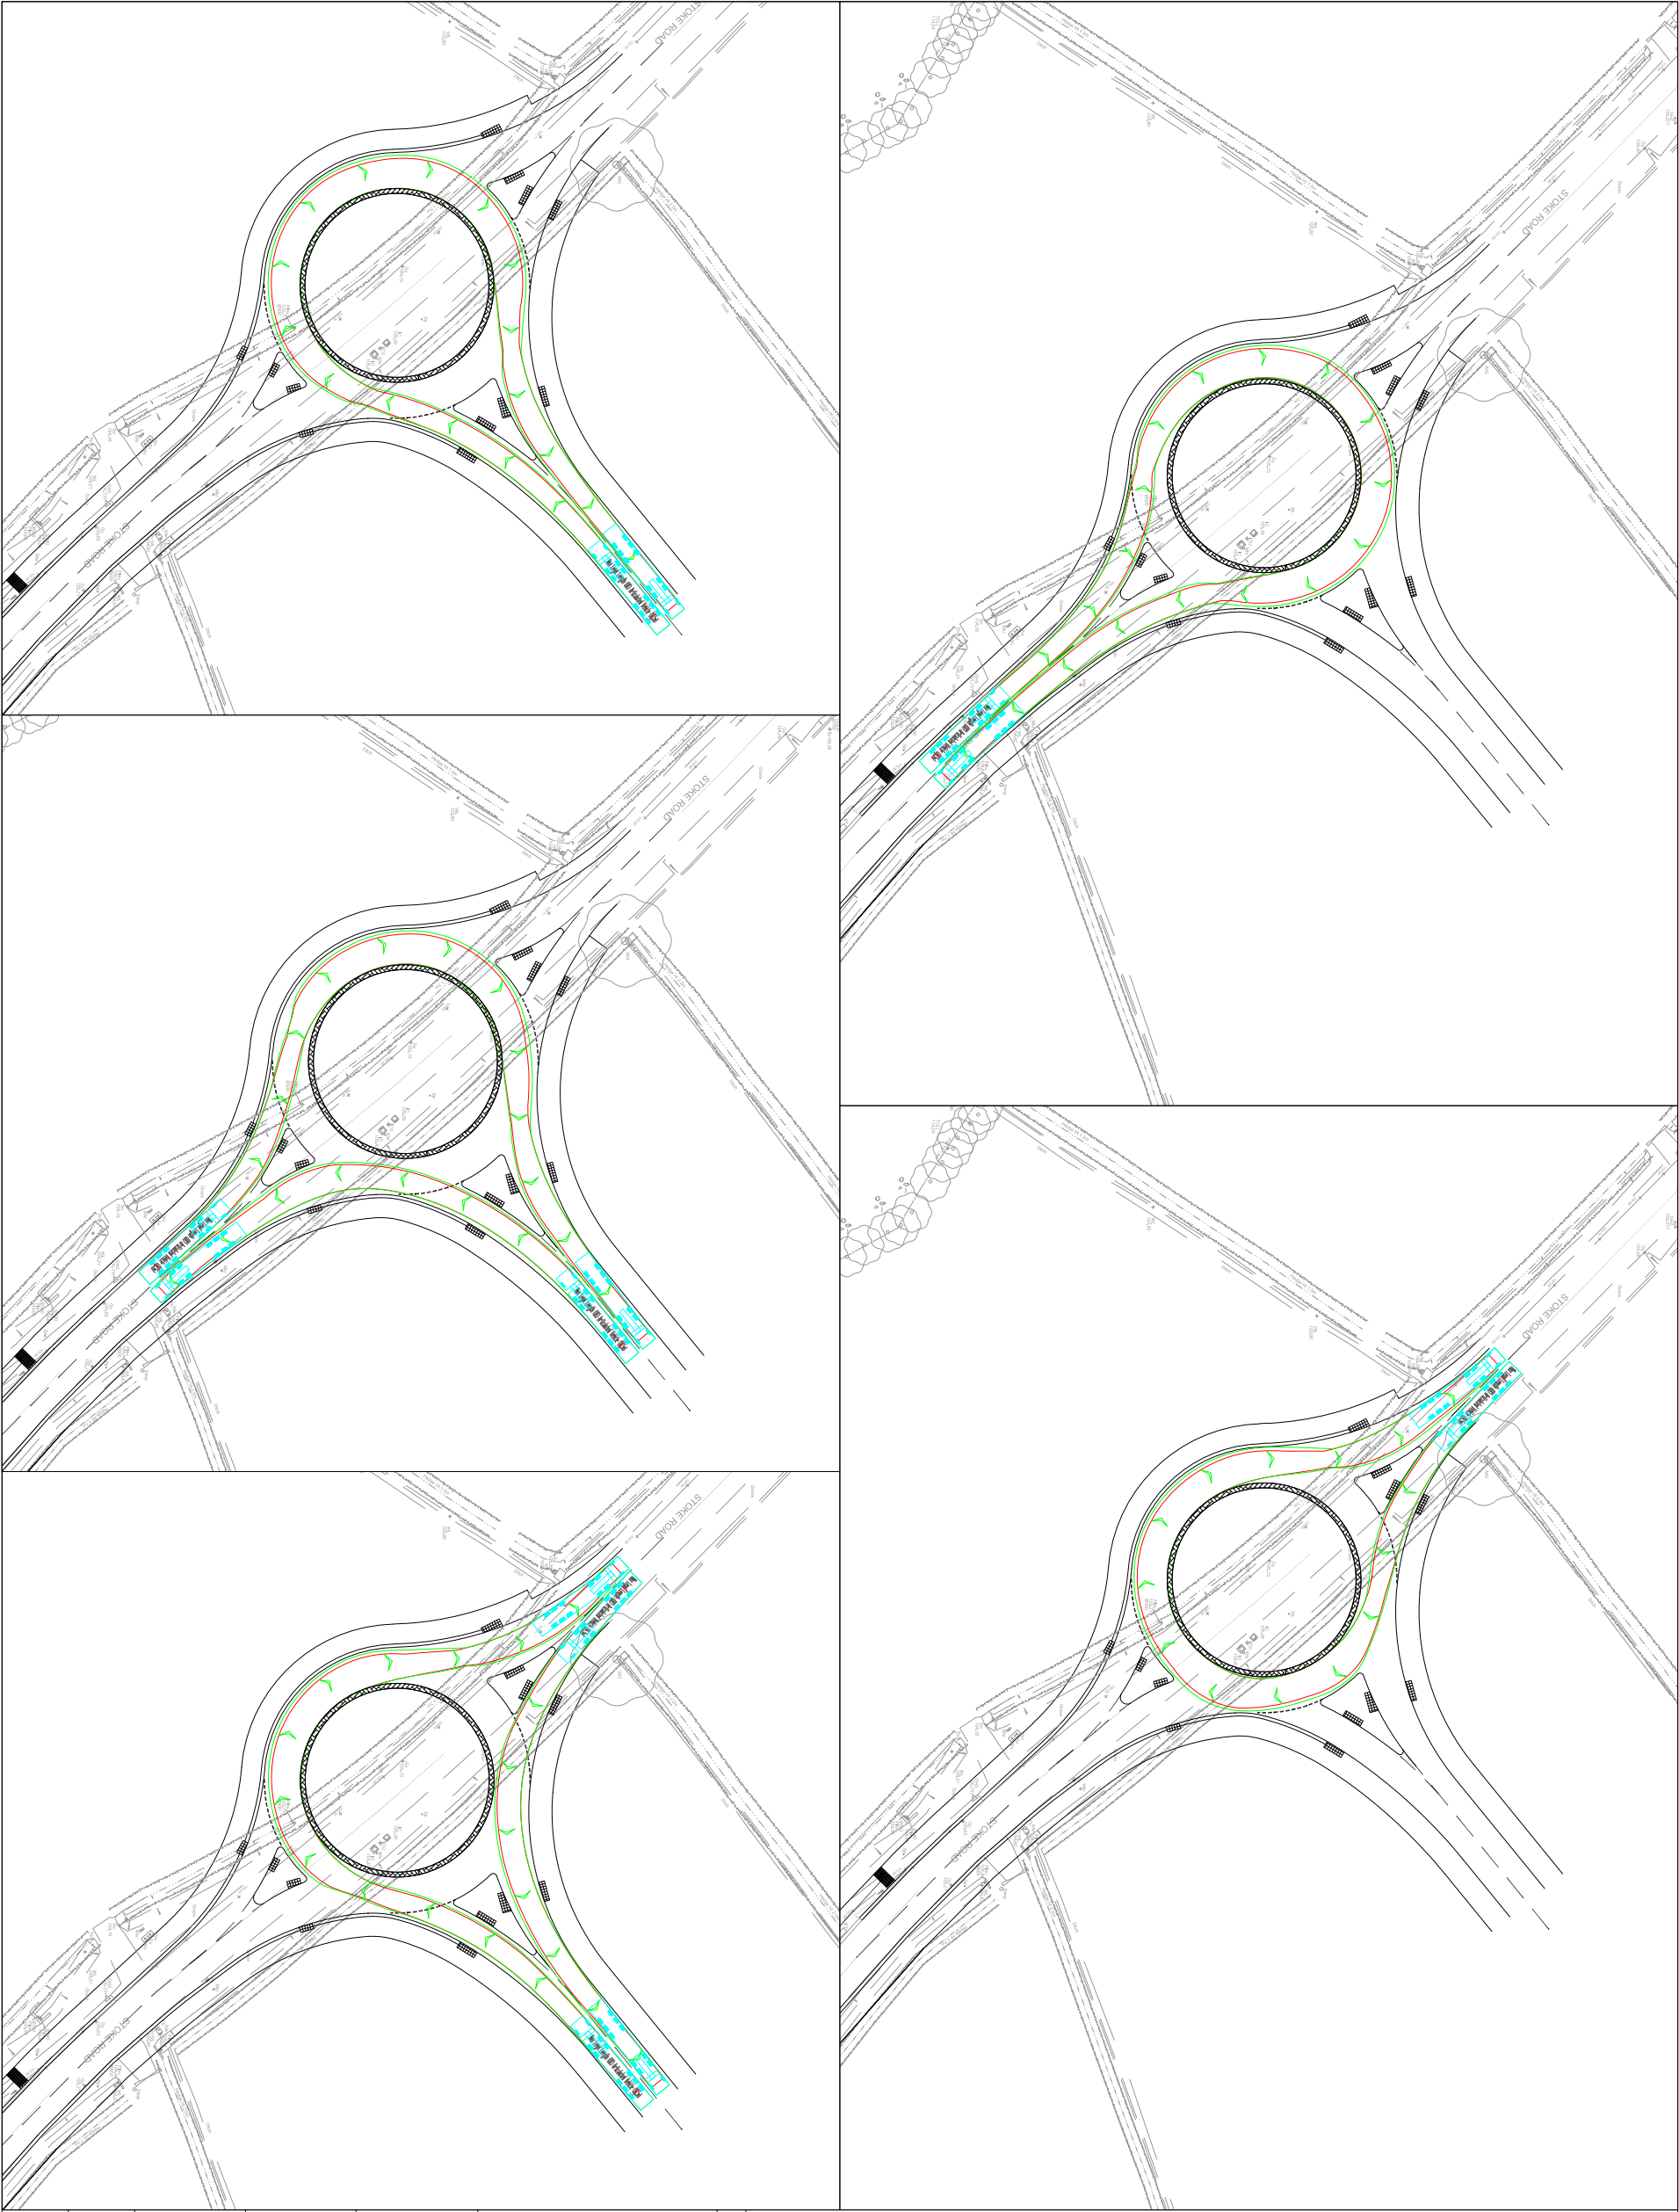


1. THIS DRAWING IS NOT TO BE SCALED FOR CONSTRUCTION PURPOSES.
2. THE CONTRACTOR SHALL CHECK ALL DIMENSIONS AND LEVELS ON SITE.

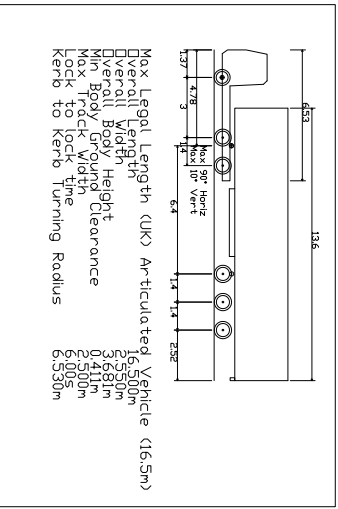

CLIENT				Hub Transport Planning Ltd Raddliffe House 66/68 Hagley Road Edgbaston Birmingham West Midlands B16 8PF T : 0121 454 5530			
PROJECT				RICHBOROUGH ESTATES			
PROJECT				NORTH HINCKLEY			
TITLE				PROPOSED SITE ACCESS LAYOUT STOKE ROAD - SWEPT PATH ANALYSIS			
DRAWN	AUTHORISED	SCALE	SHEET SIZE	DATE			
JC	GM	1:1000	A3	17.12.19			
PROJECT NO.		DRAWING NO.		REV			
T19595		010		B			