



1. THIS DRAWING IS NOT TO BE SCALED FOR CONSTRUCTION PURPOSES.
2. THE CONTRACTOR SHALL CHECK ALL DIMENSIONS AND LEVELS ON SITE.

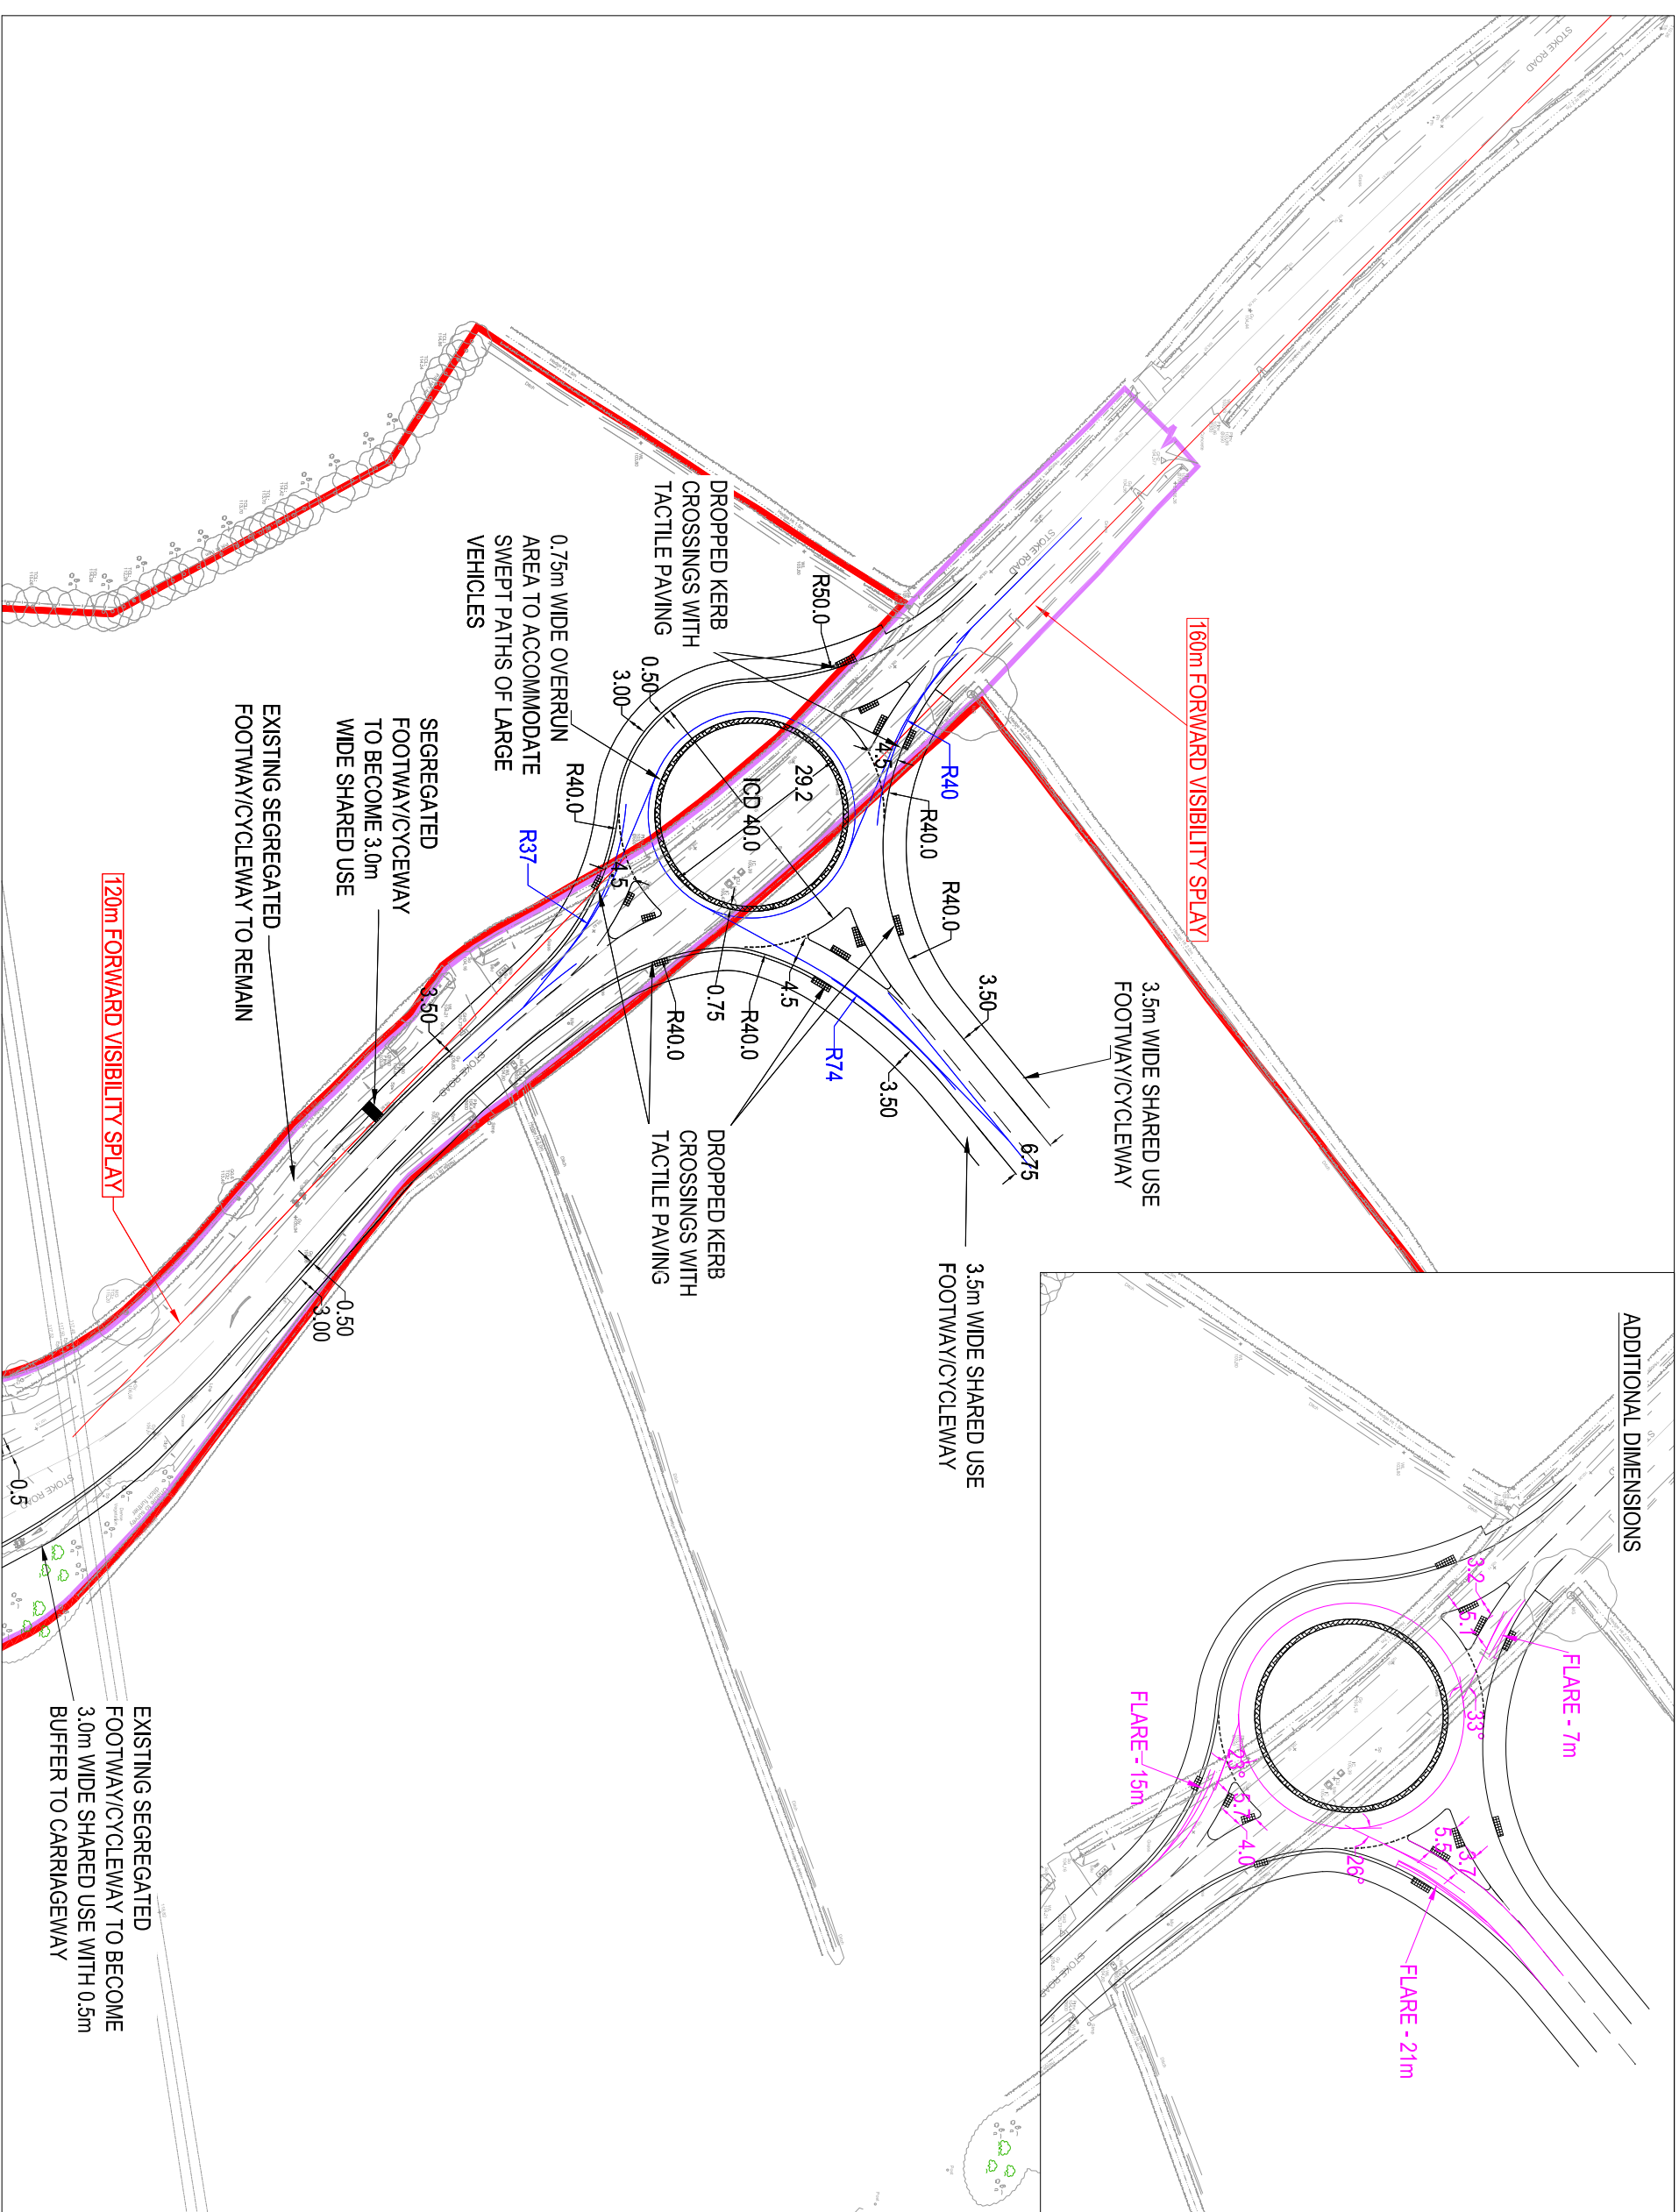

|   |                                                                |          |    |    |
|---|----------------------------------------------------------------|----------|----|----|
| F | AMENDMENTS TO CIRCULATORY WIDTH FOLLOWING COMMENTS FROM LCC    | 01.09.23 | JC | JP |
| E | ADDITIONAL DIMENSIONS ADDED FOLLOWING COMMENTS FROM LCC        | 31.08.23 | JC | JP |
| D | MINOR AMENDMENTS TO LAYOUT FOLLOWING COMMENTS FROM LCC AND A16 | 07.08.23 | JC | JP |
| C | PROPOSED SITE ACCESS AMENDED TO THE IN TO TOPOGRAPHICAL SURVEY | 28.01.20 | JC | GM |
| B | JUNCTION LAYOUT AMENDED TO AVOID UNREGISTERED LAND             | 06.08.20 | JC | GM |
| A | ROUNDABOUT LAYOUT AMENDED                                      | 31.07.20 | JC | GM |

| REV | DESCRIPTION | DATE | BY | AUTH |
|-----|-------------|------|----|------|
|-----|-------------|------|----|------|

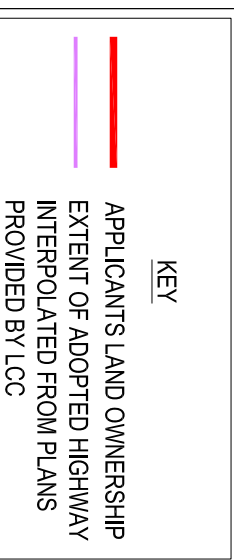

Hub Transport Planning Ltd  
Floor 1B  
4 Temple Row  
Birmingham  
B2 5HG  
T : 0121 454 5530

CLIENT  
RICHBOROUGH ESTATES

# PROJECT NORTH HINCKLEY

TITLE  
PROPOSED SITE ACCESS LAYOUT  
STOKE ROAD

| DRAWN | AUTHORISED | SCALE  | SHEET SIZE | DATE     |
|-------|------------|--------|------------|----------|
| JC    | GM         | 1:1000 | A3         | 17.12.19 |

|                       |                    |          |
|-----------------------|--------------------|----------|
| PROJECT NO.<br>T19595 | DRAWING NO.<br>001 | REV<br>F |
|-----------------------|--------------------|----------|