

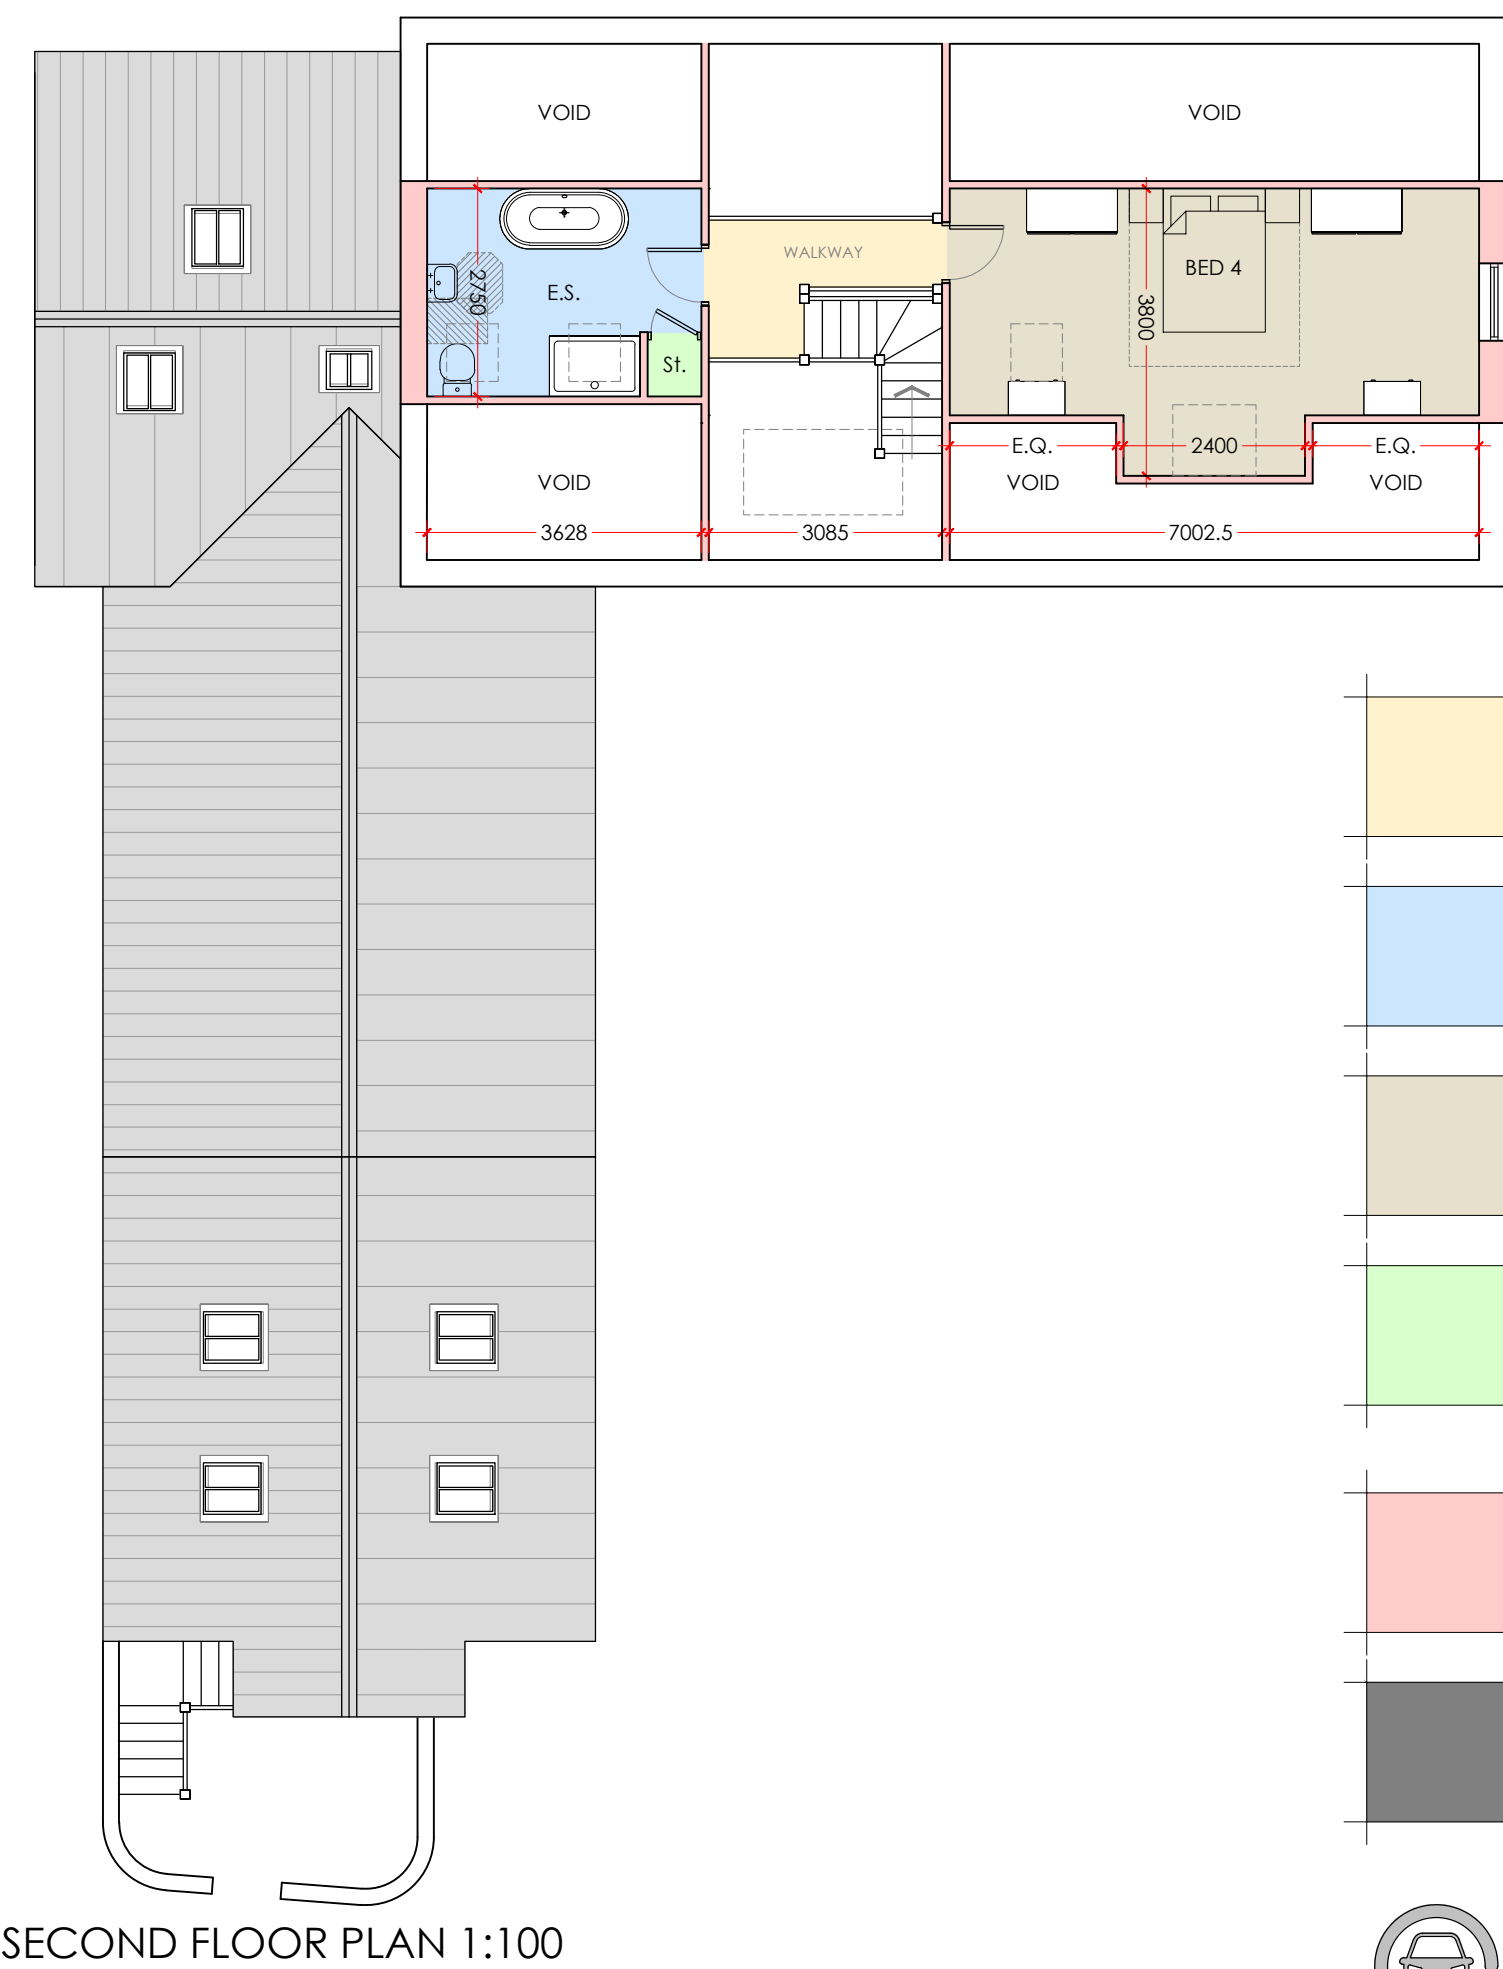
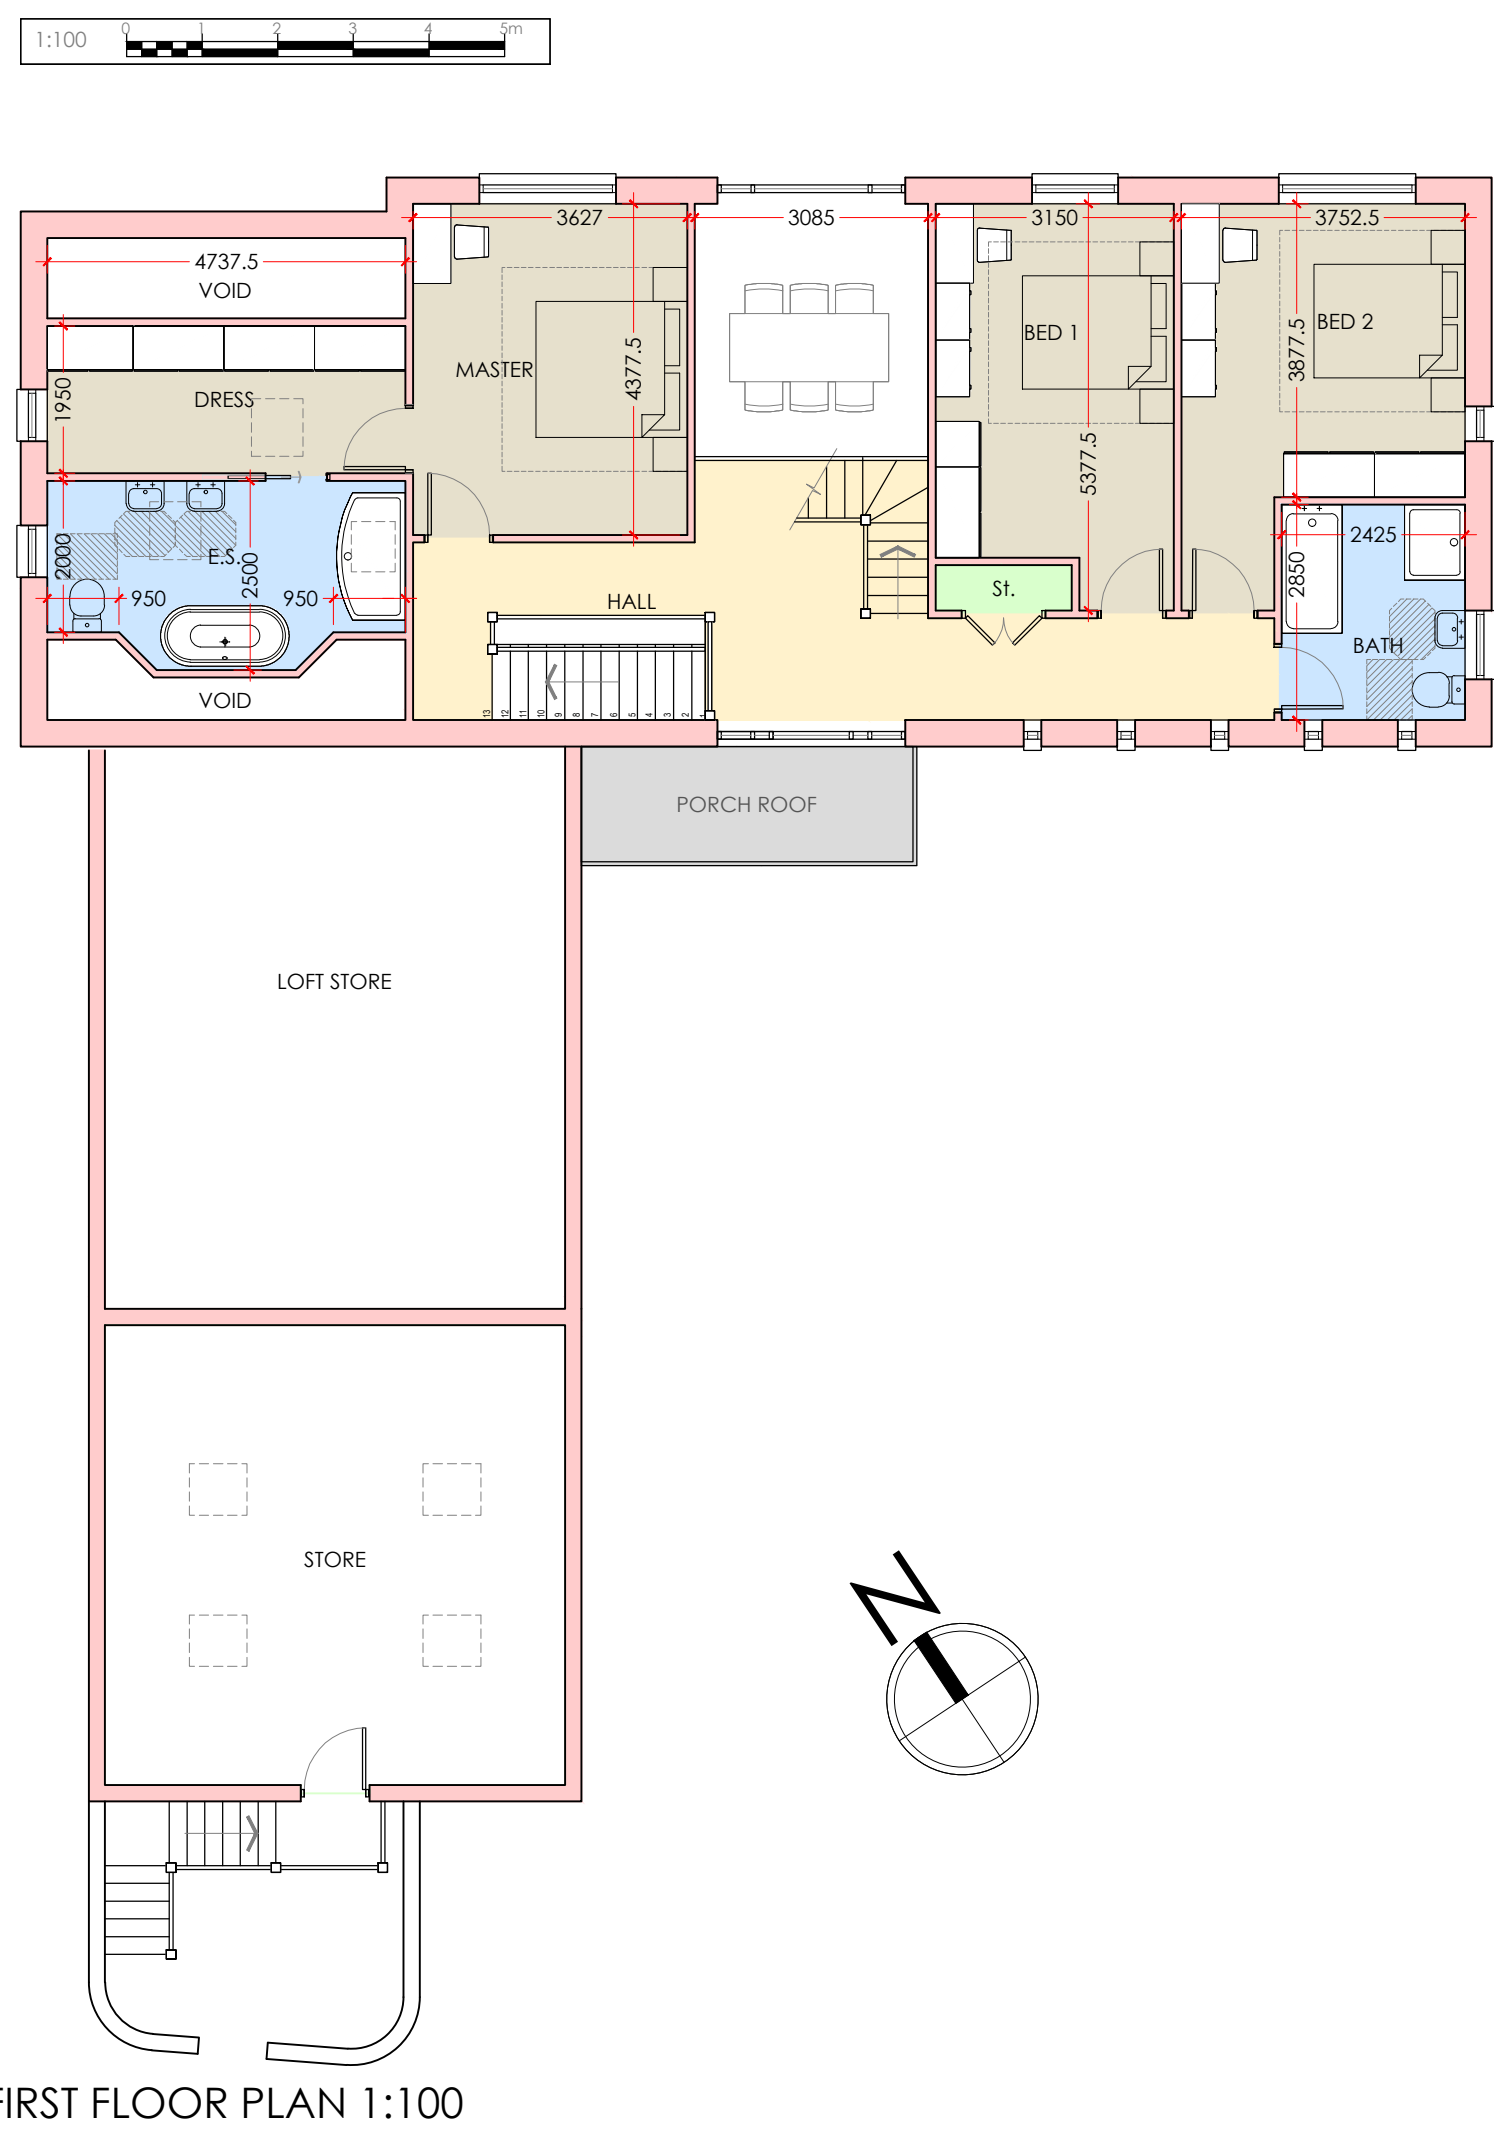
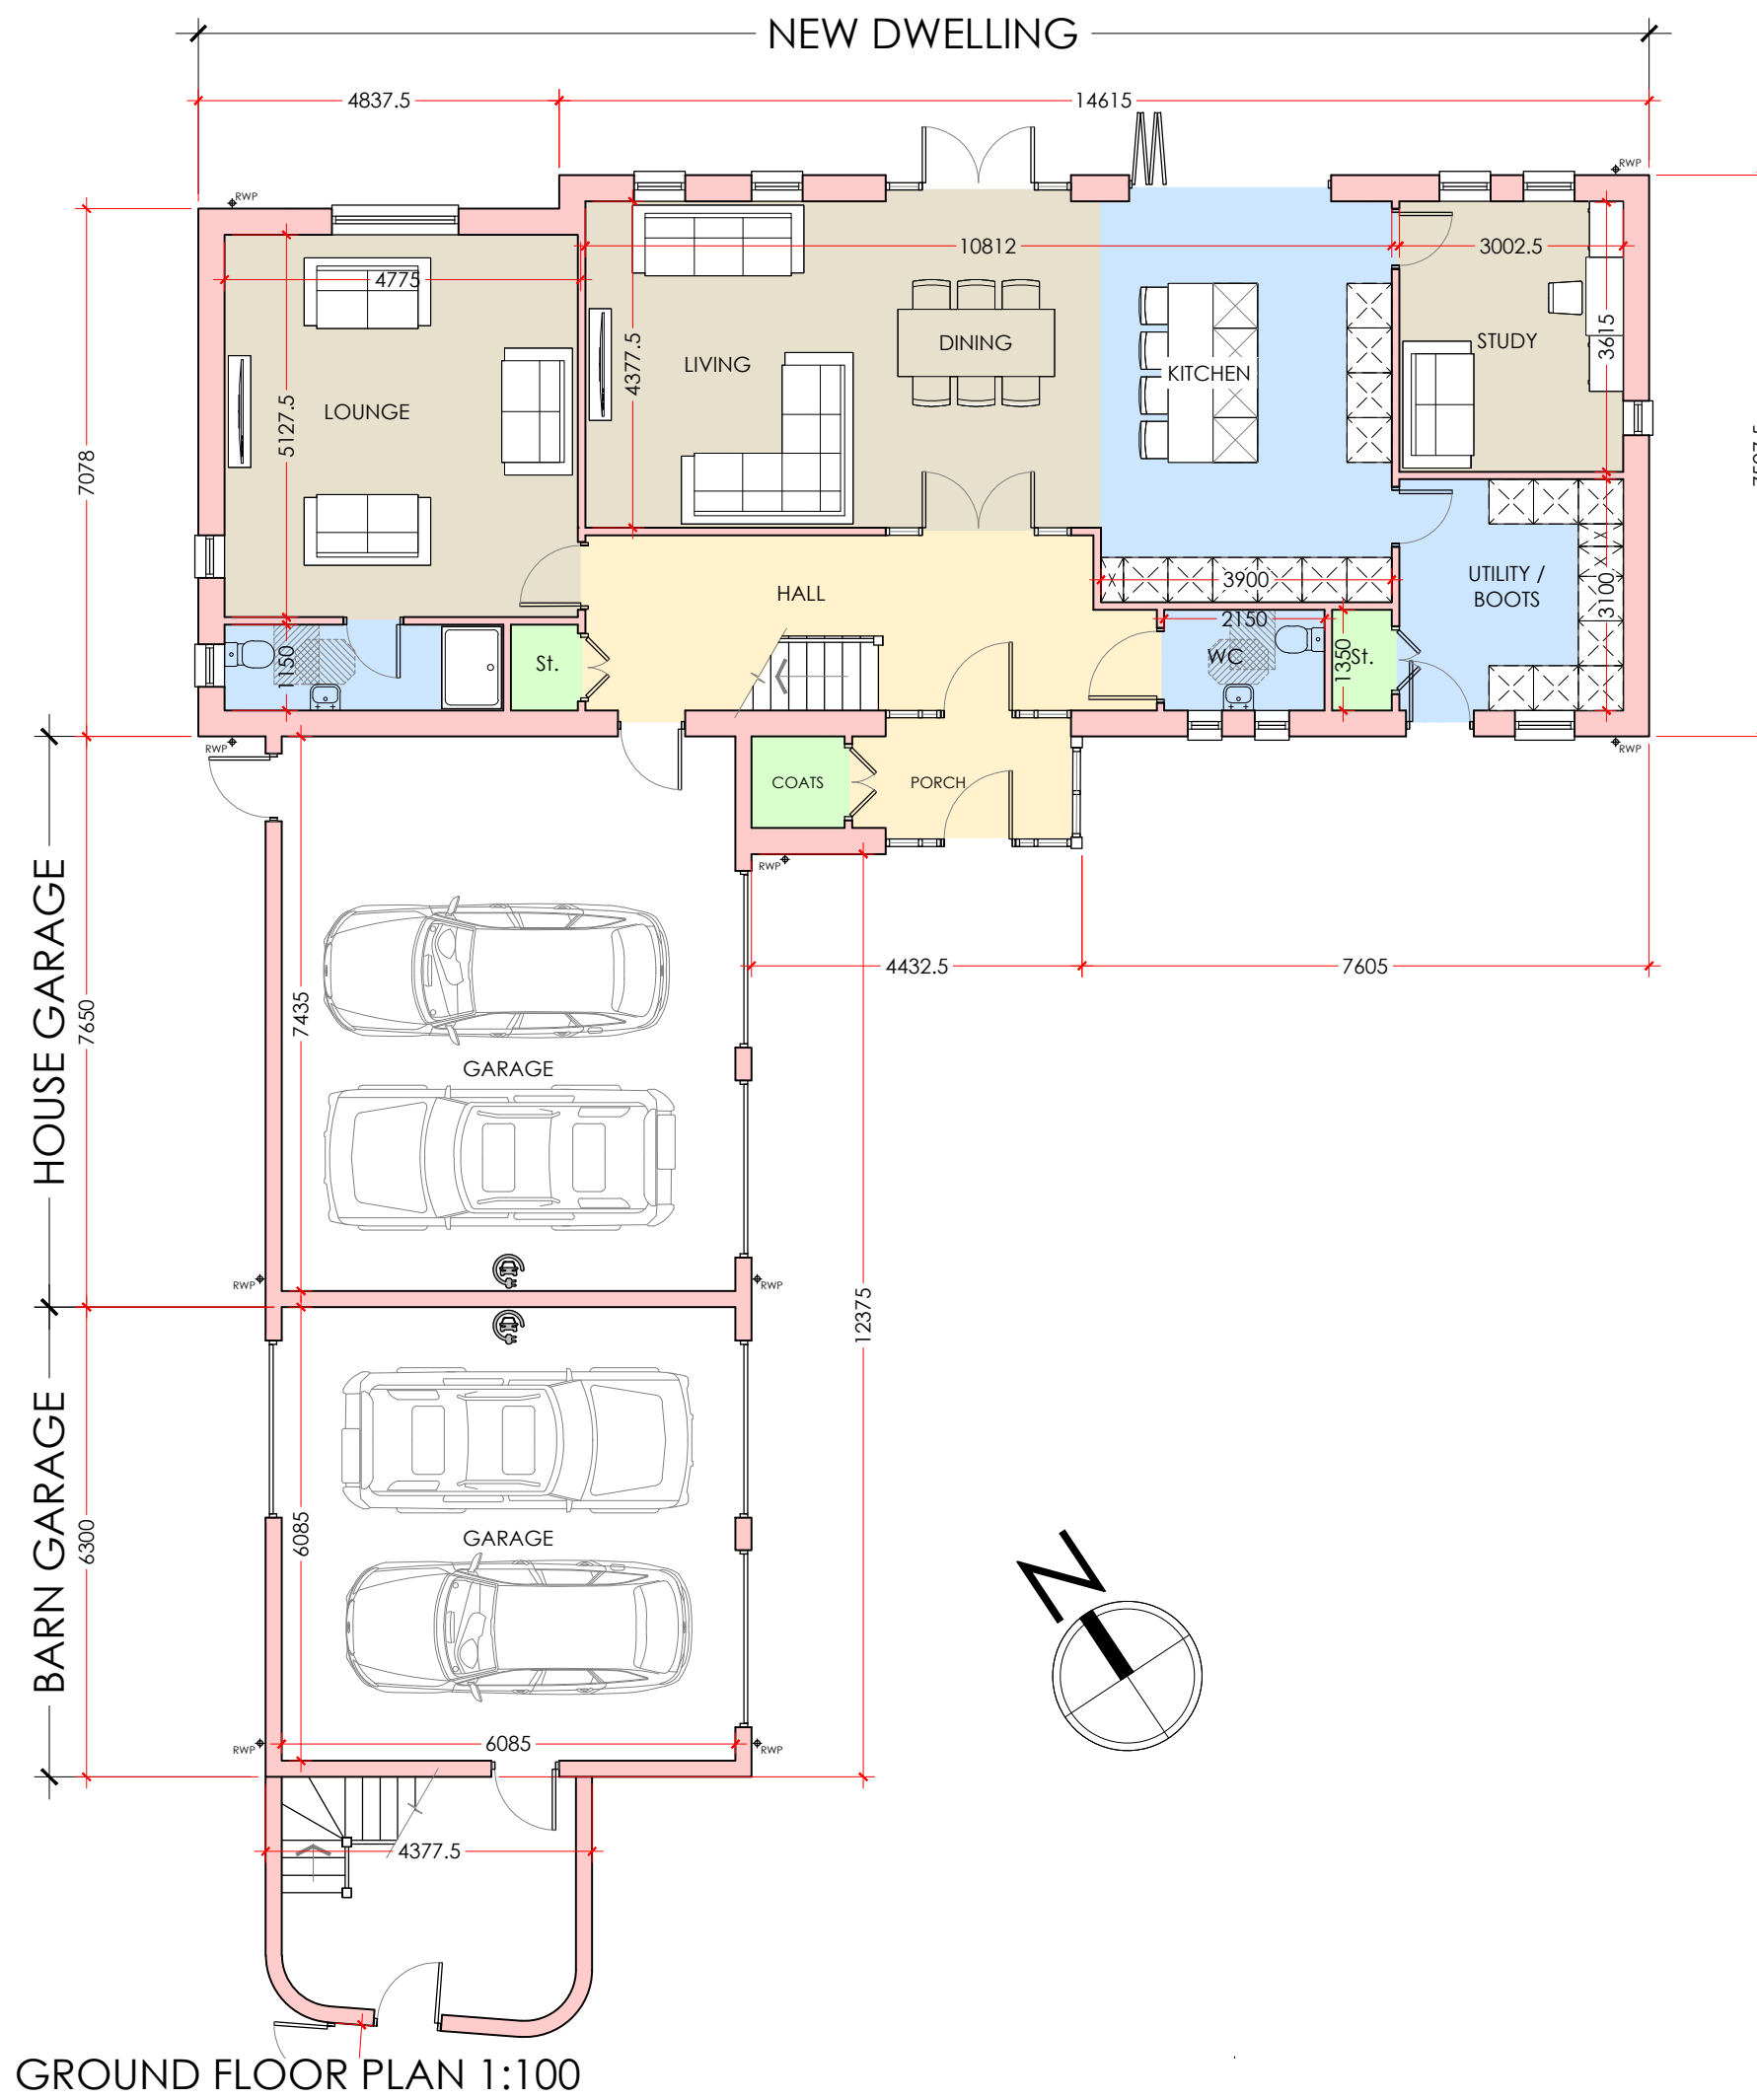


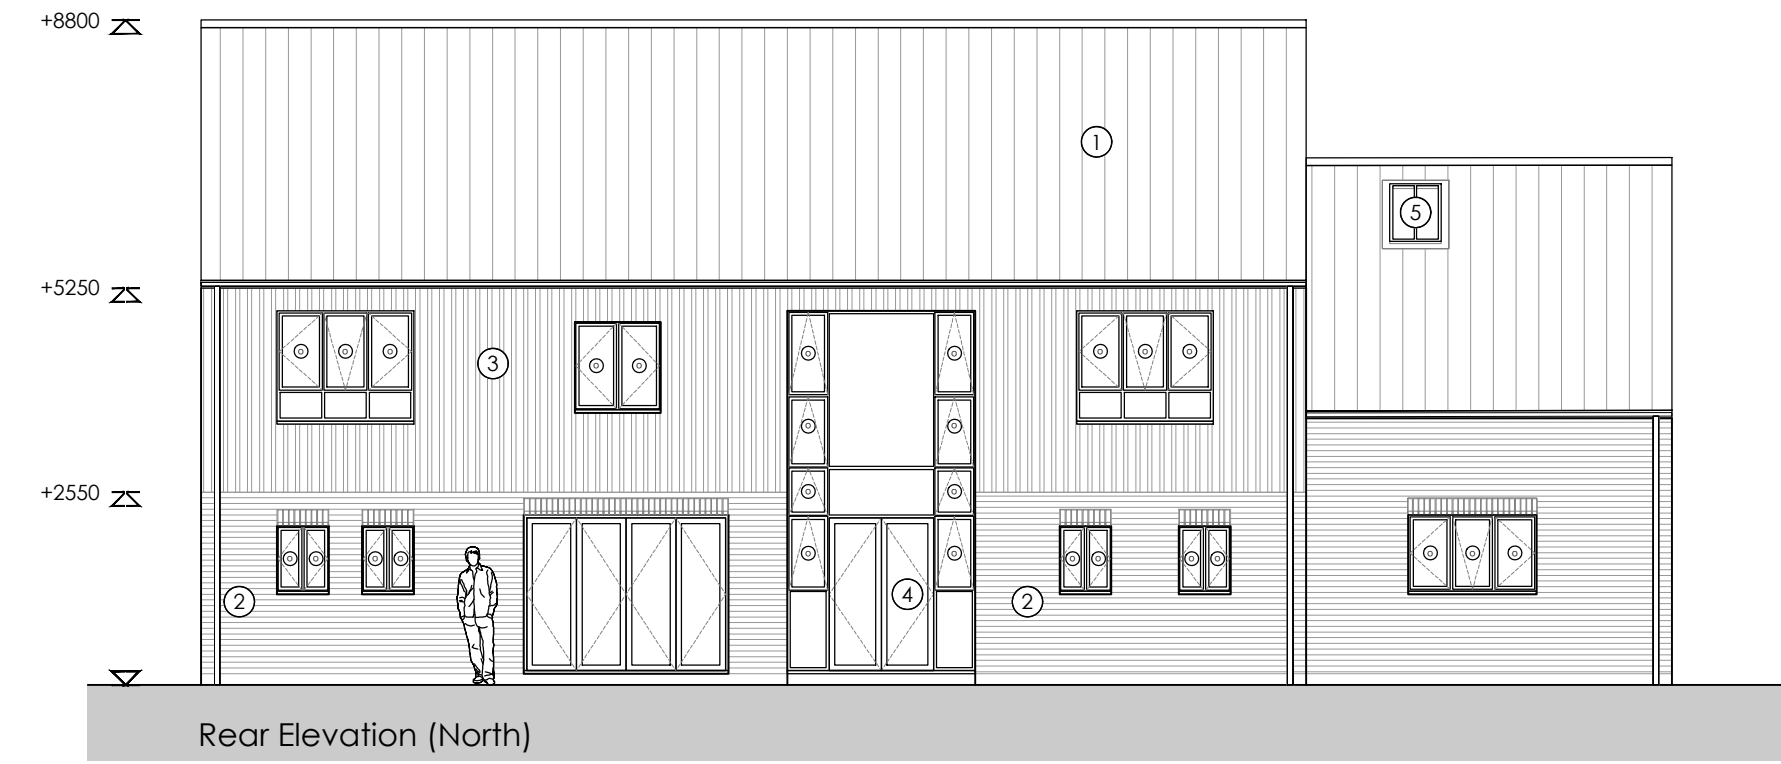

Materials Key
(see also dwg ref.): #

1. Dark grey roof slate
2. Red facing brickwork
3. Silvered timber cladding
4. Grey Timber / Metal windows & doors
5. Conservation style rooflights

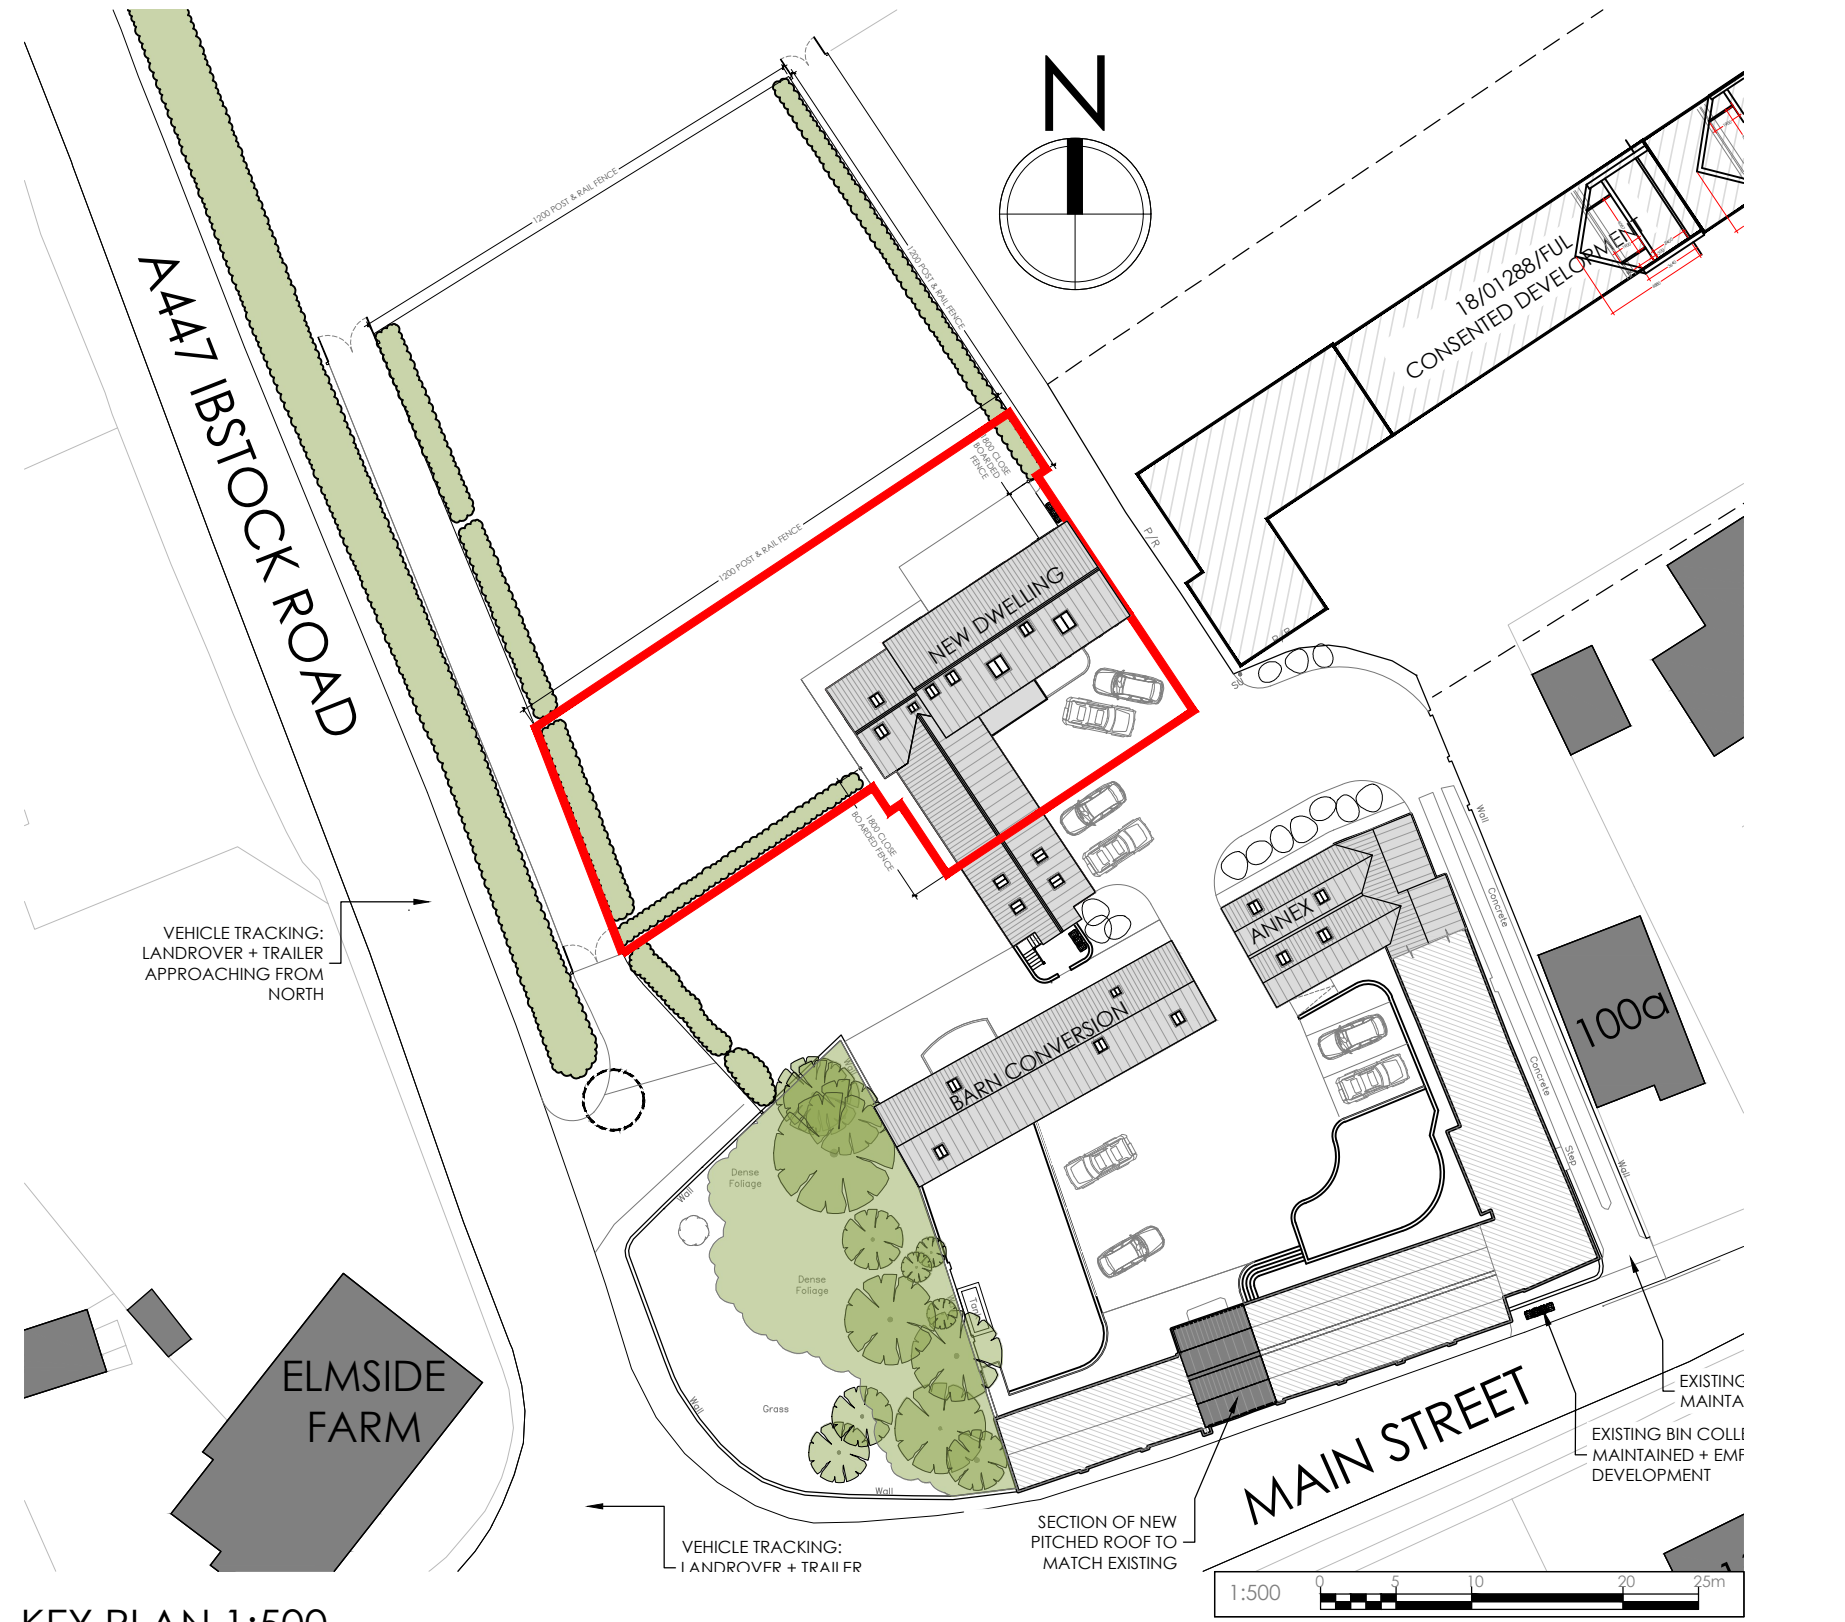

COPYRIGHT NOTICE:
This drawing is the copyright of the Architects and may not be reproduced or used except by written permission.

HSSP copyright and database rights (2014) Ordnance Survey licence number 100047514
Note:
This drawing is to be read in conjunction with all relevant drawings and specifications.
Do not scale from this drawing, use figure dimensions only. All levels and dimensions to be checked on site. All level and dimensional discrepancies are to be brought to the immediate attention of HSSP Architects Ltd. Responsibility cannot be accepted for alterations outside deviation from the design without prior agreement of staff and/or the client.
Copyright reserved. This drawing may only be used for the client and location specified in the title block. It may not be reproduced or distributed in any form without prior written consent from HSSP Architects Ltd.
Prior to any works commencing on site, the engineer is to be contacted regarding the current status, revision or regulatory approval of this drawing.
All work is to be to the entire satisfaction of the HSE or Local Authority not withholding anything drawn or executed on these drawings. All watermarks and property to be the best of their respective kind and it is not intended or checked and verified on the surface specific aspect of work is commenced.
This drawing is to be read in conjunction with client specifications, requirements and structural engineers design.

Rev P2 wall on 5 elevation omitted for clarity - extent shown
Rev P1 Plans & Elevations altered in accordance with LPA / Conservation comments 27.07.23

Revision Notes:
Drawing Status:

PLANNING

hssp
architects

Pera Business Park, Nottingham Road
Milton Mowbray, LE13 0PB

Telephone: 01664 543 288 Fax: 01664 543 360
E-Mail: info@hssparchitects.co.uk Web: www.hssparchitects.co.uk

Project:
Barn Conversion, Annex Extension
& New Dwelling
The Barns, Main St.
Nailstone

Title:
Proposed Plans & Ele's - New Dwelling

Scale: 1:100 1:500	Drawn: MFB	Checked: KC	Date: 05.05.23
Drawing No. 8748 03 10		Revision: P2	

HSSP A1