

Proposed Front Elevation



Proposed Side Elevation



Proposed
Rear Elevation



Front Elevation

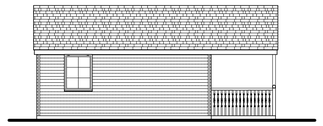

Side Elevation

Proposed Elevations of New Garden/Recreational Room

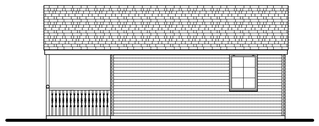

Side Elevation

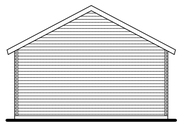

Elevation

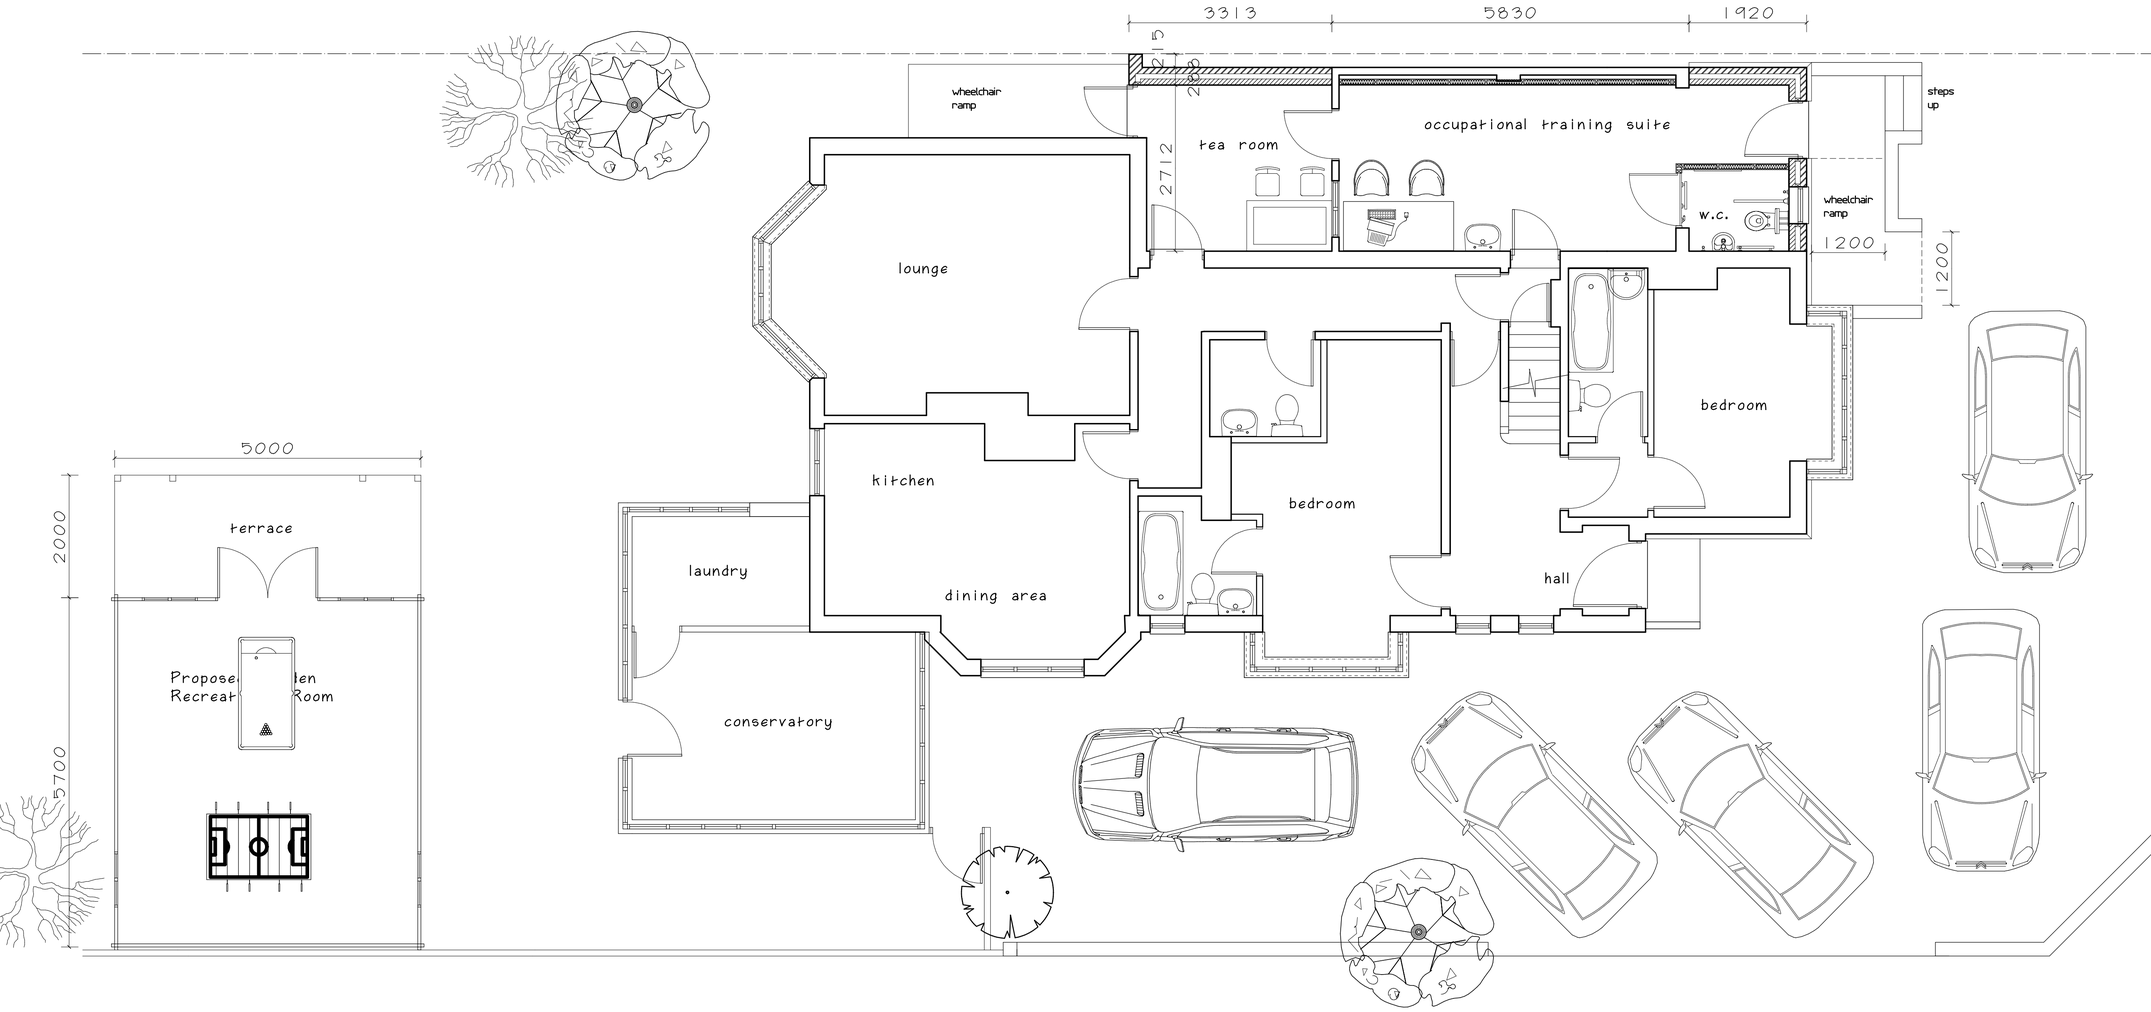

SPA CLOSE

Proposed Ground Floor Plan

Philip Baumber
Architectural Technician
50, Radmore Road, Hinckley
Leicestershire, LE10 0RQ
tel. 01455 612790 fax. 01455 459382
e.mail. philip.baumer@ntlworld.com

Project : Proposed Extension & Conversion of Existing Garage/store to Rehabilitation /Day Room and new Garden Cabin for Recreation Room at 'The Briars, 29, Spa Lane, Hinckley, LE10 1JA for Mrs. A. O'Neill	Scale : 1:50 & 1:100 @ A1
	Date : July 2009
	Drawn: PCB
	Job No. 936
Drg. Title : Proposed Plan & Elevation	Drg. No. 02
	Rev.