


444400m

N

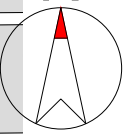


304300m

304300m

444400m

©Crown Copyright and database rights 2023 OS Licence no. 100041041

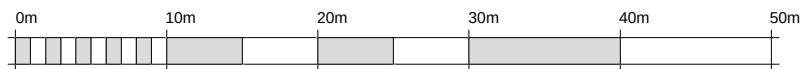

VISUAL SCALE 1:500

Rn aD

Robert Newsham
Architectural Drawing Service

PROJECT **52 Old Farm Lane**

DRAWING **Block Plan as Existing**

DATE **10 / 12 / 23**

BY **R.N.**

SCALE **1:500**

DRAWING NO. **038-0100_revA**