


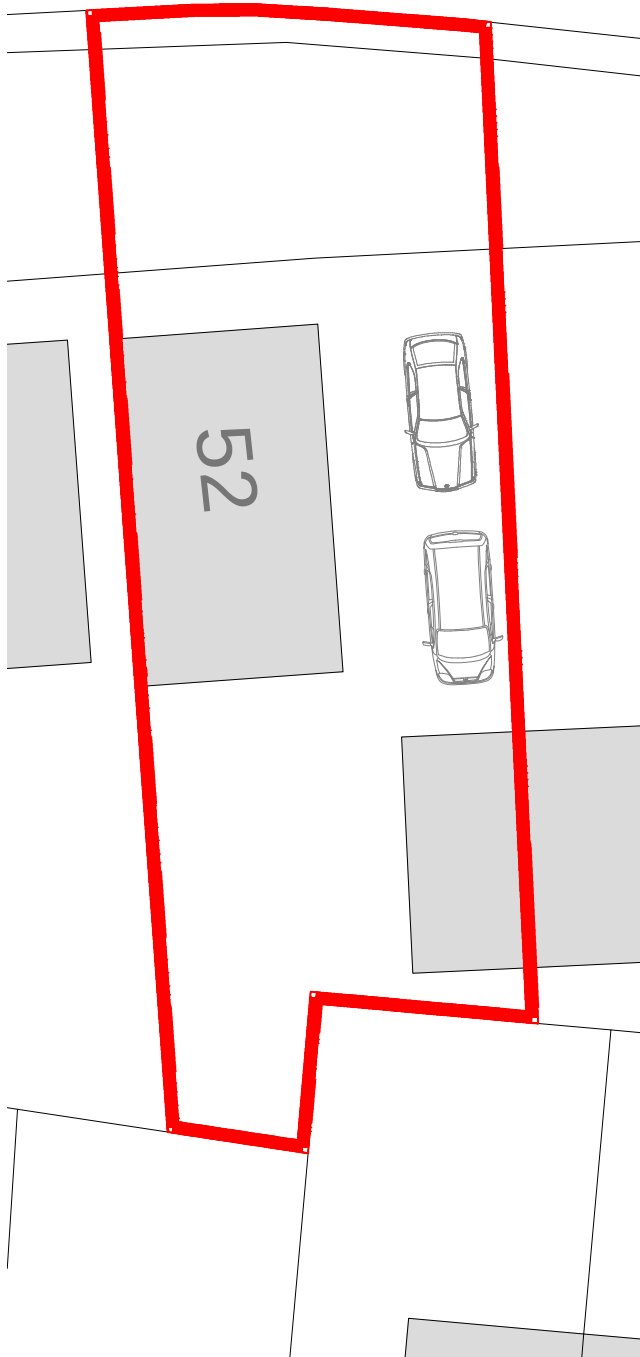


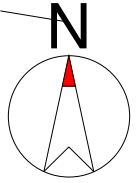

Existing

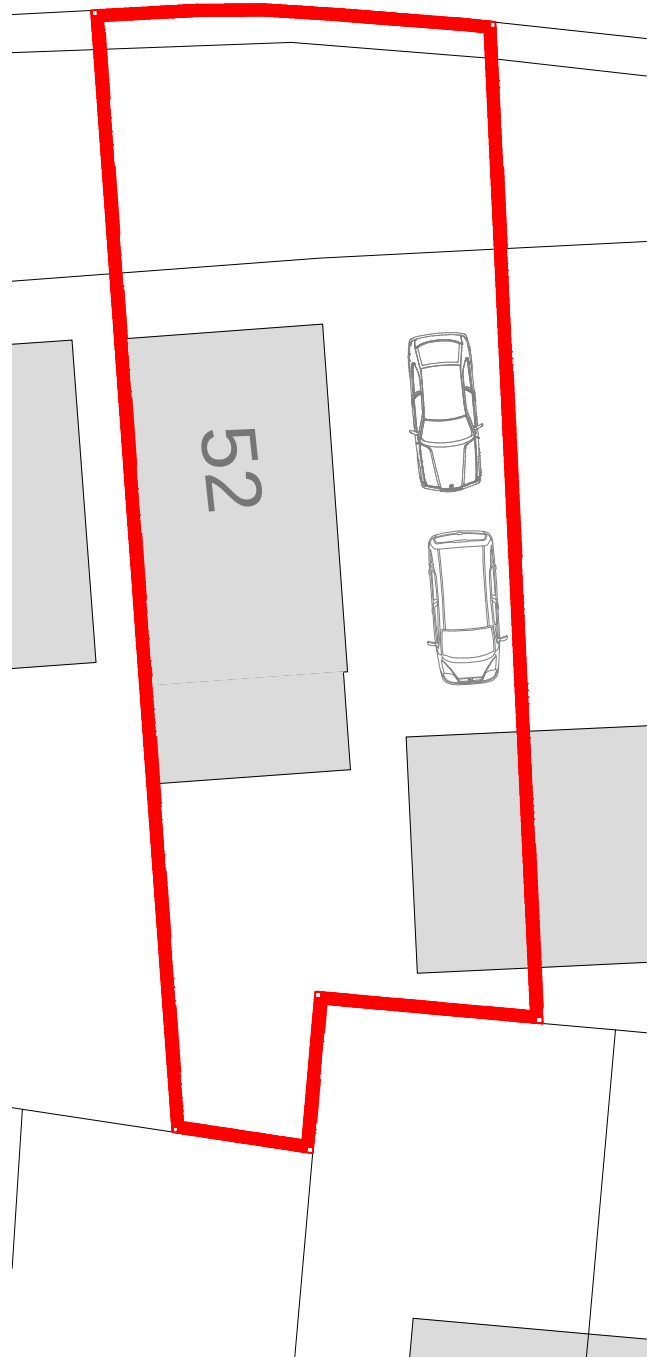

Proposed

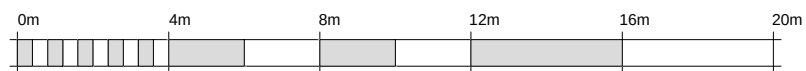

VISUAL SCALE 1:200

Rn aD

Robert Newsham
Architectural Drawing Service

PROJECT **52 Old Farm Lane**

DRAWING **Parking, Existing vs Proposed**

DATE **17/ 12/ 23**

BY **R.N.**

SCALE **1:500**

DRAWING NO. **038-0500_revA**