


VISUAL SCALE 1:50 @ A3

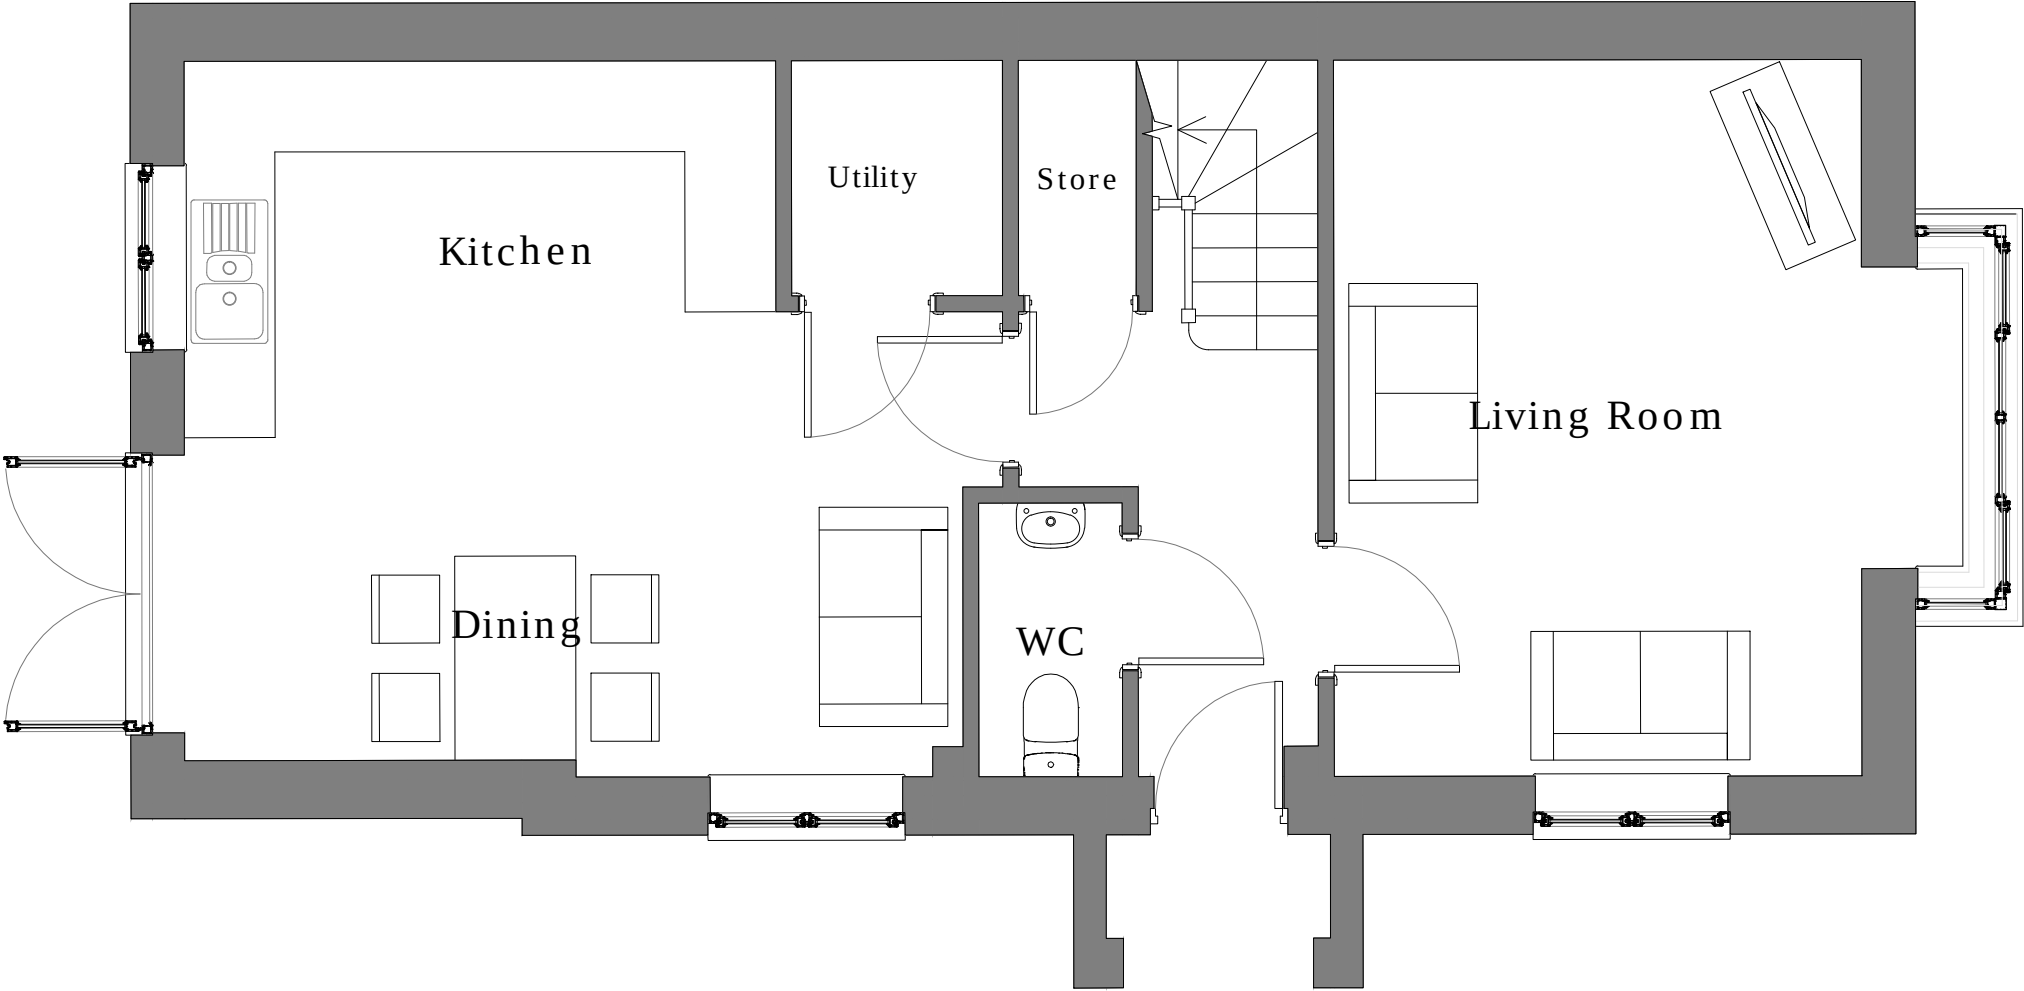

- 1. All dimensions are in millimetres
- 2. All dimensions to be checked on site prior to construction
- 3. Copyright of this drawing is the property of Robert Newsham

Rev: C	Date: 16 / 12 / 23	By: RN
--------	--------------------	--------

Planning Submission

Rev: B	Date: 30 / 10 / 23	By: RN
--------	--------------------	--------

Dimensions added

Rev: A	Date: 29 / 10 / 23	By: RN
--------	--------------------	--------

Initial Issue

Rn aD
Robert Newsham
Architectural Drawing Service

15 Middle Street,
Wing,
Oakham,
Rutland. LE15 8RZ
Tel: 077155 78833 e-mail: rob.j.newsham@gmail.com

Drawing
Ground Floor
Plan as Proposed

Project
52 Old Farm Lane
Newbold Verdon
LE9 9PX

Scale	Date Drawn	
1:50 @ A3	Oct 2023	
Job No	Drawing No	Issue
038	2000	C