

RECESSED SPOTLIGHT



Hersteller
Paulmann

Artikelnummer:
99931

EBL Set Calla BBC/IP65 dim
rund schwenk LED 3x560lm
4000K 6,5W 230V Weiß matt

SECURITY BULKHEAD








LINDBY

9949023

18W LED

incl. LED Board: L9002153

230V - 50Hz

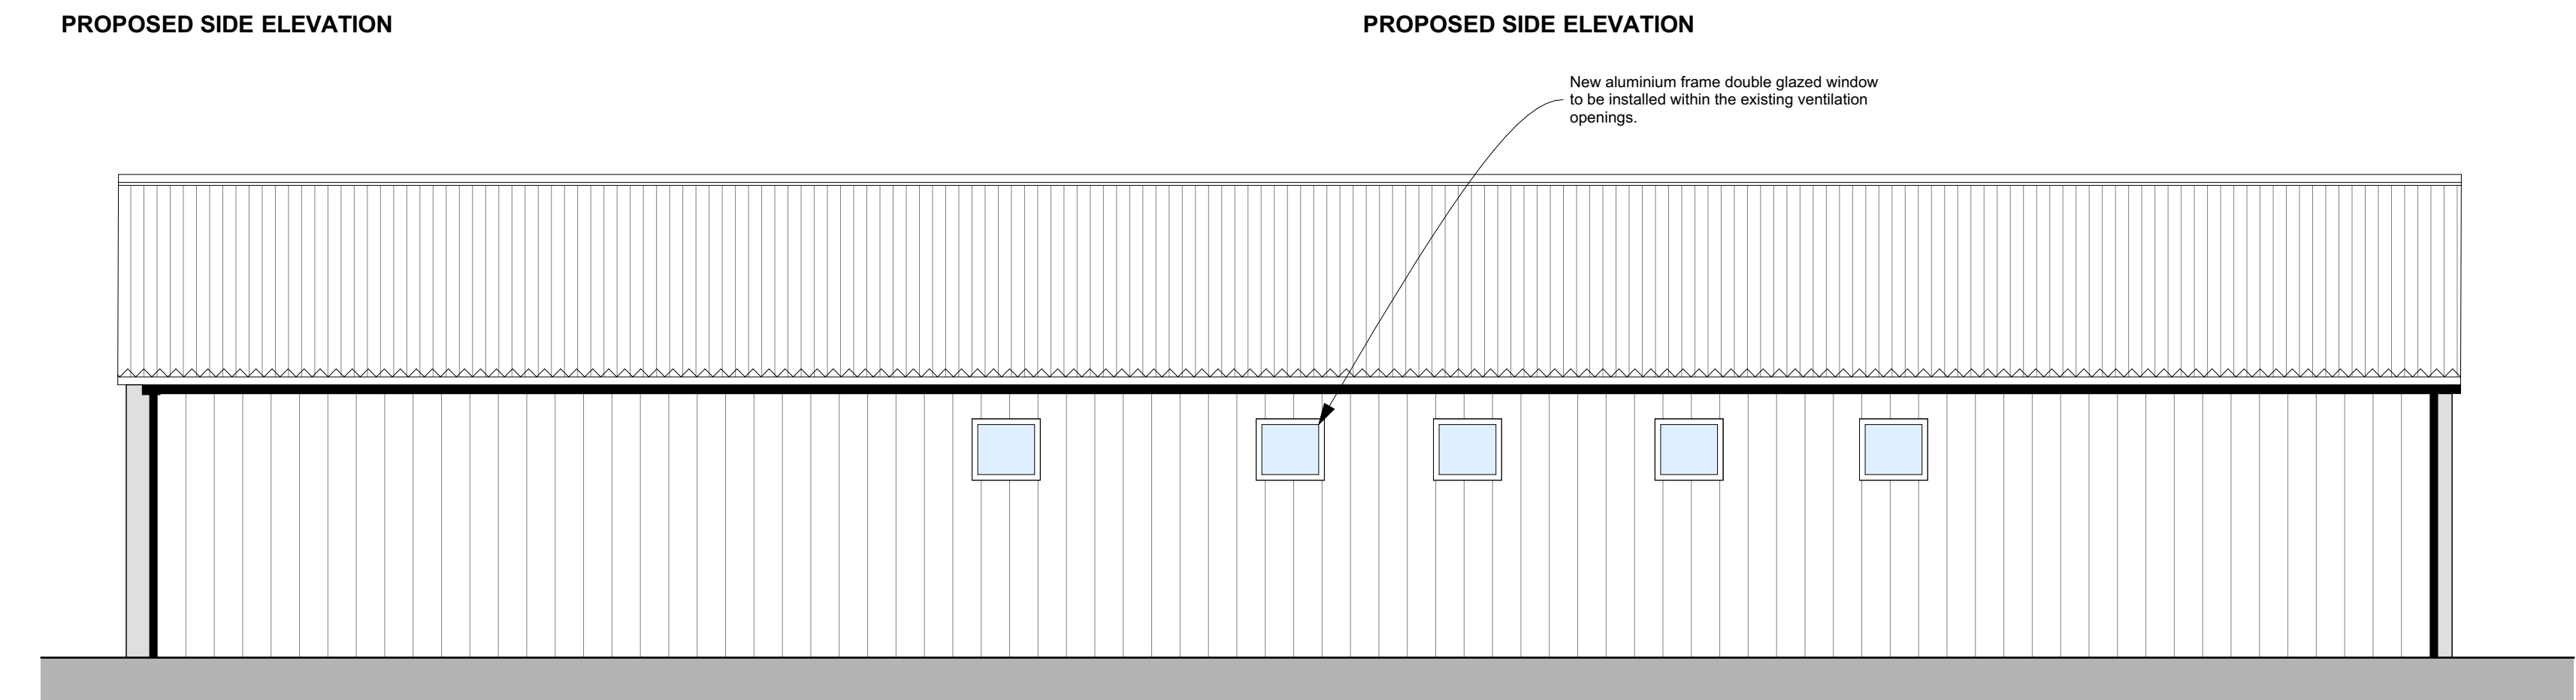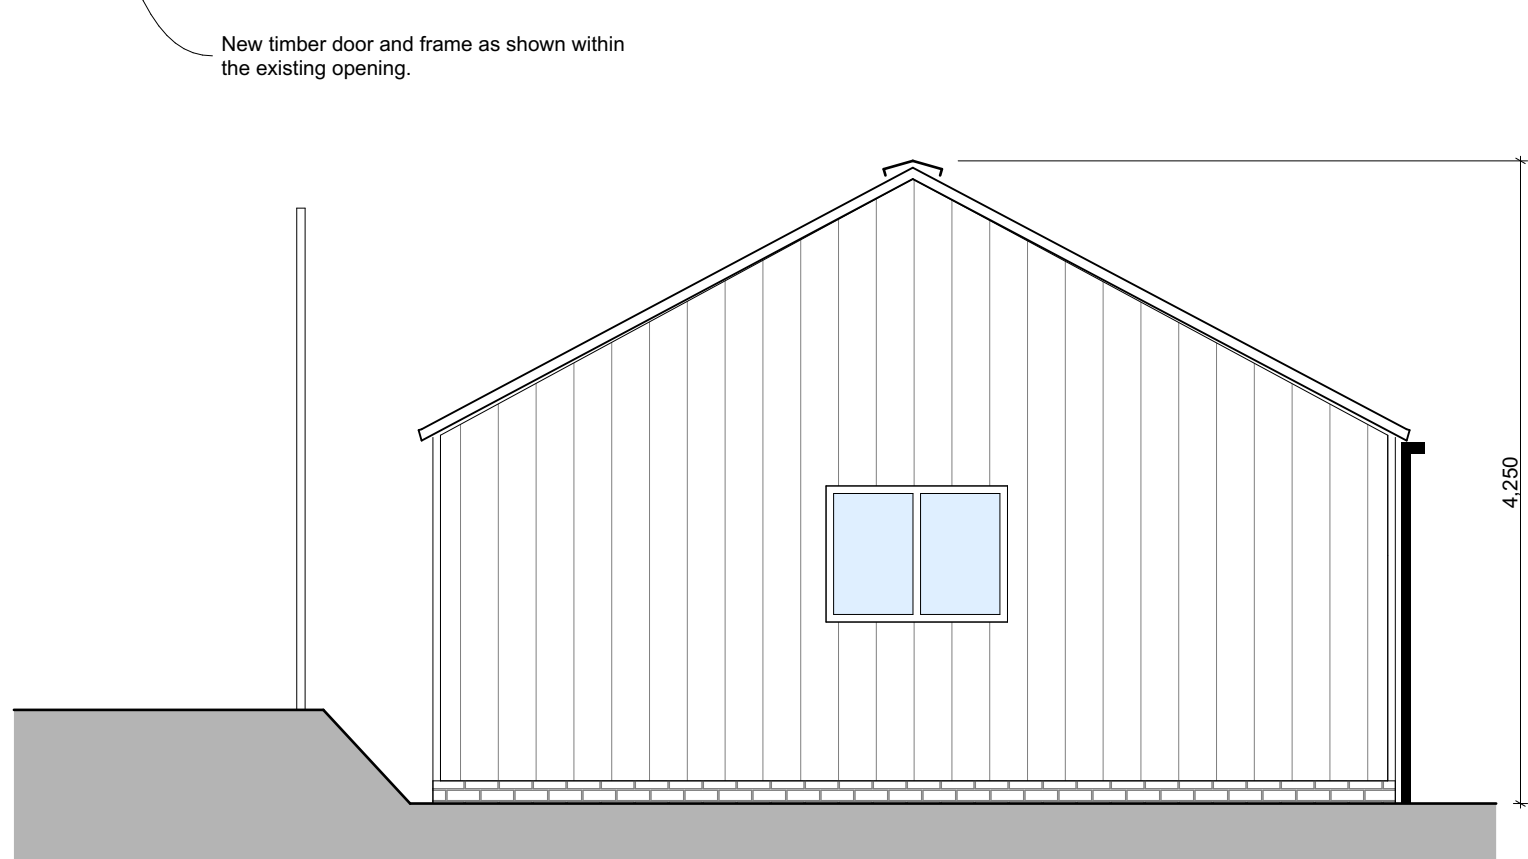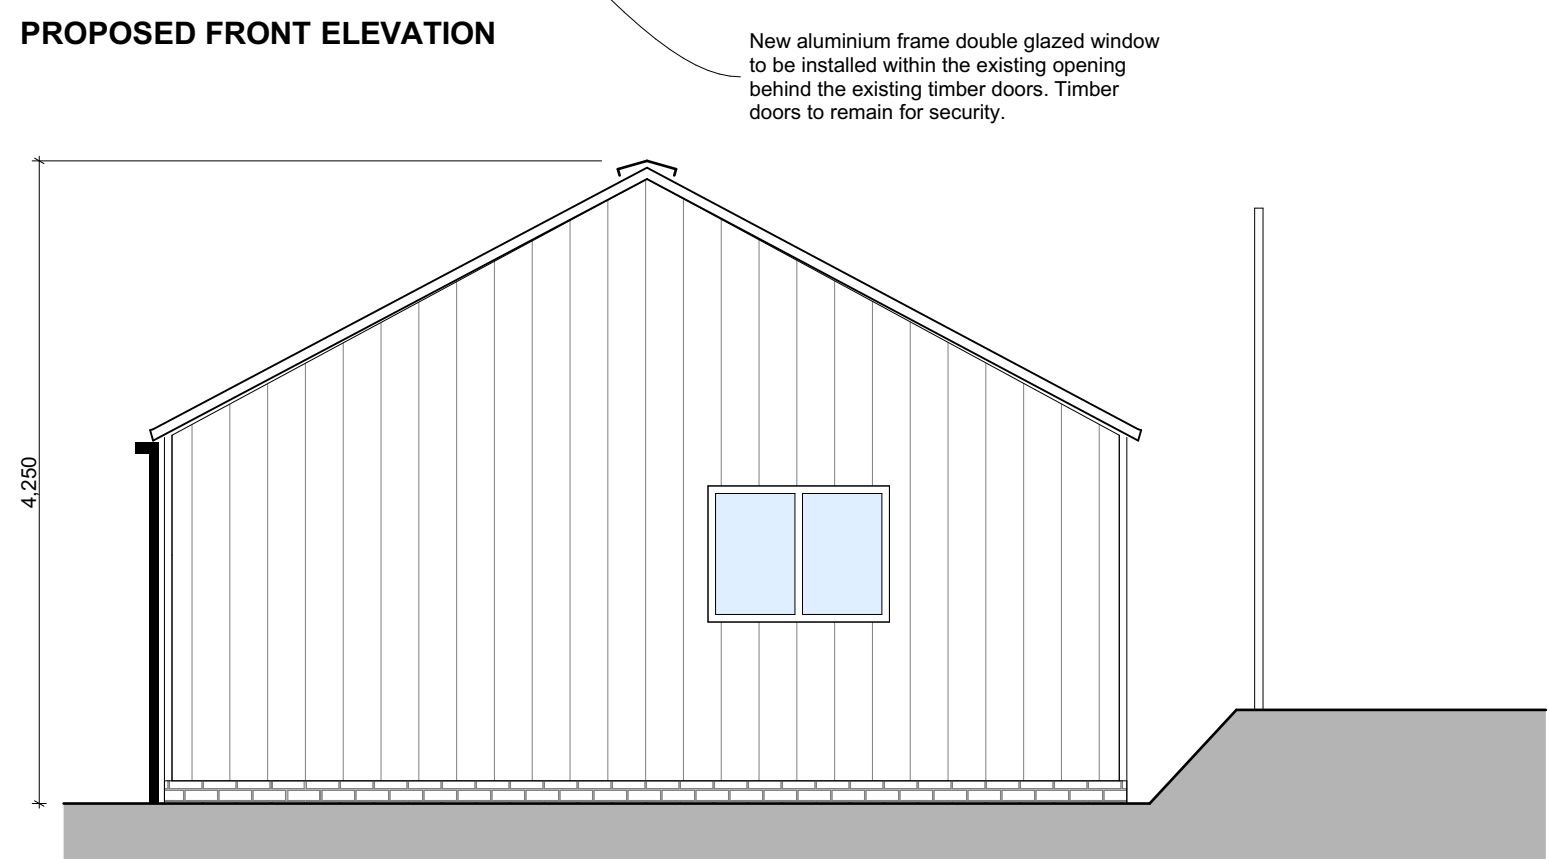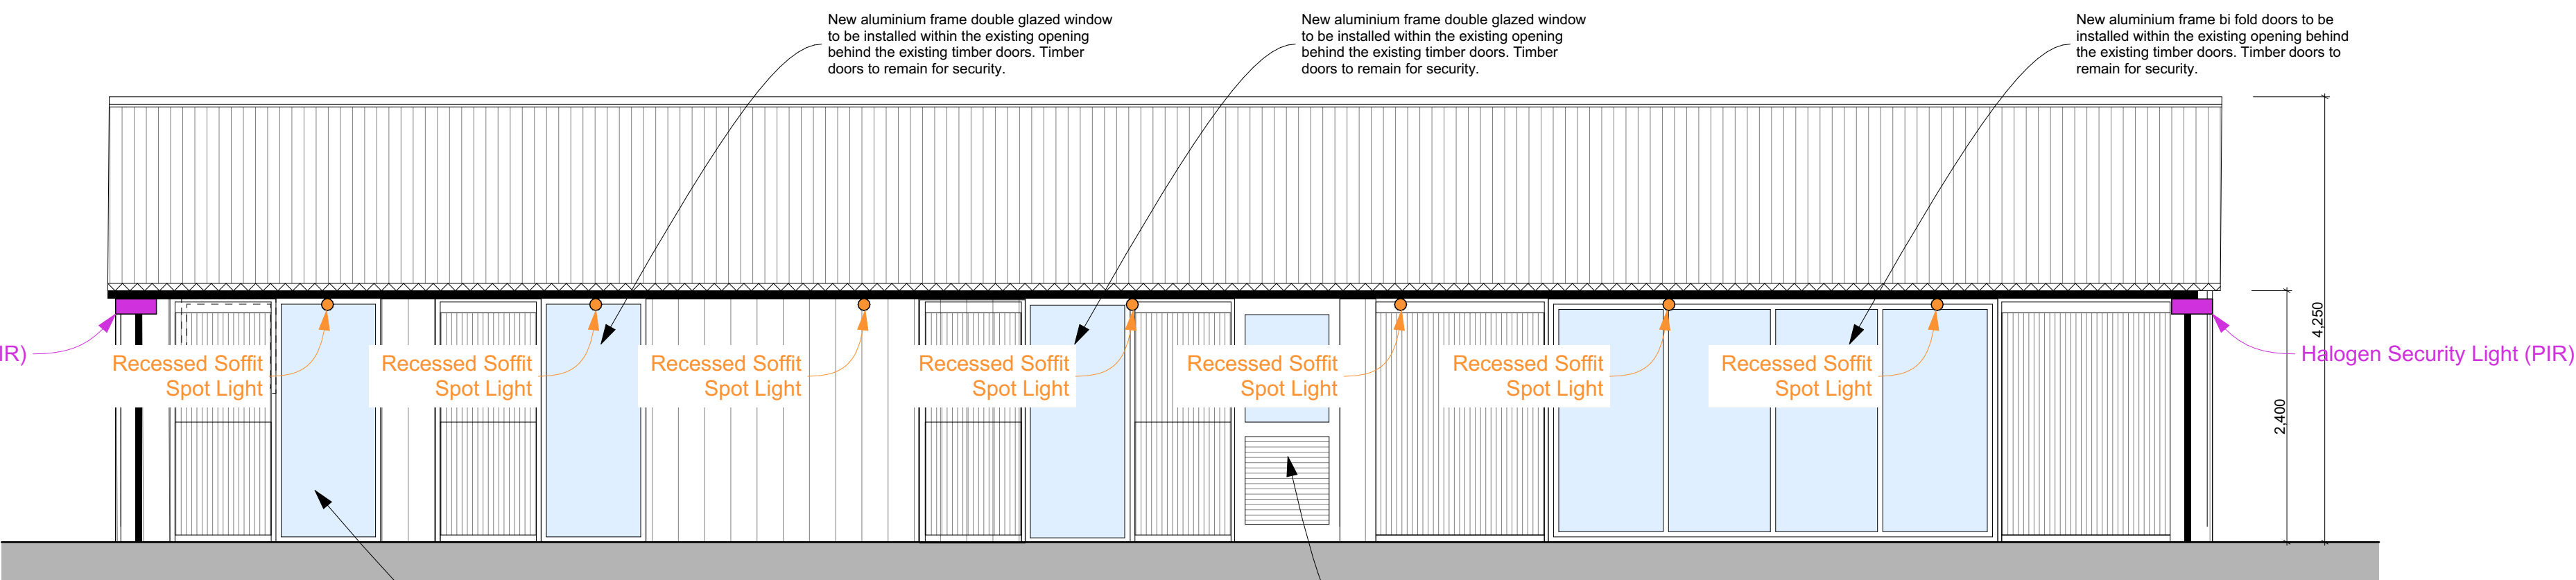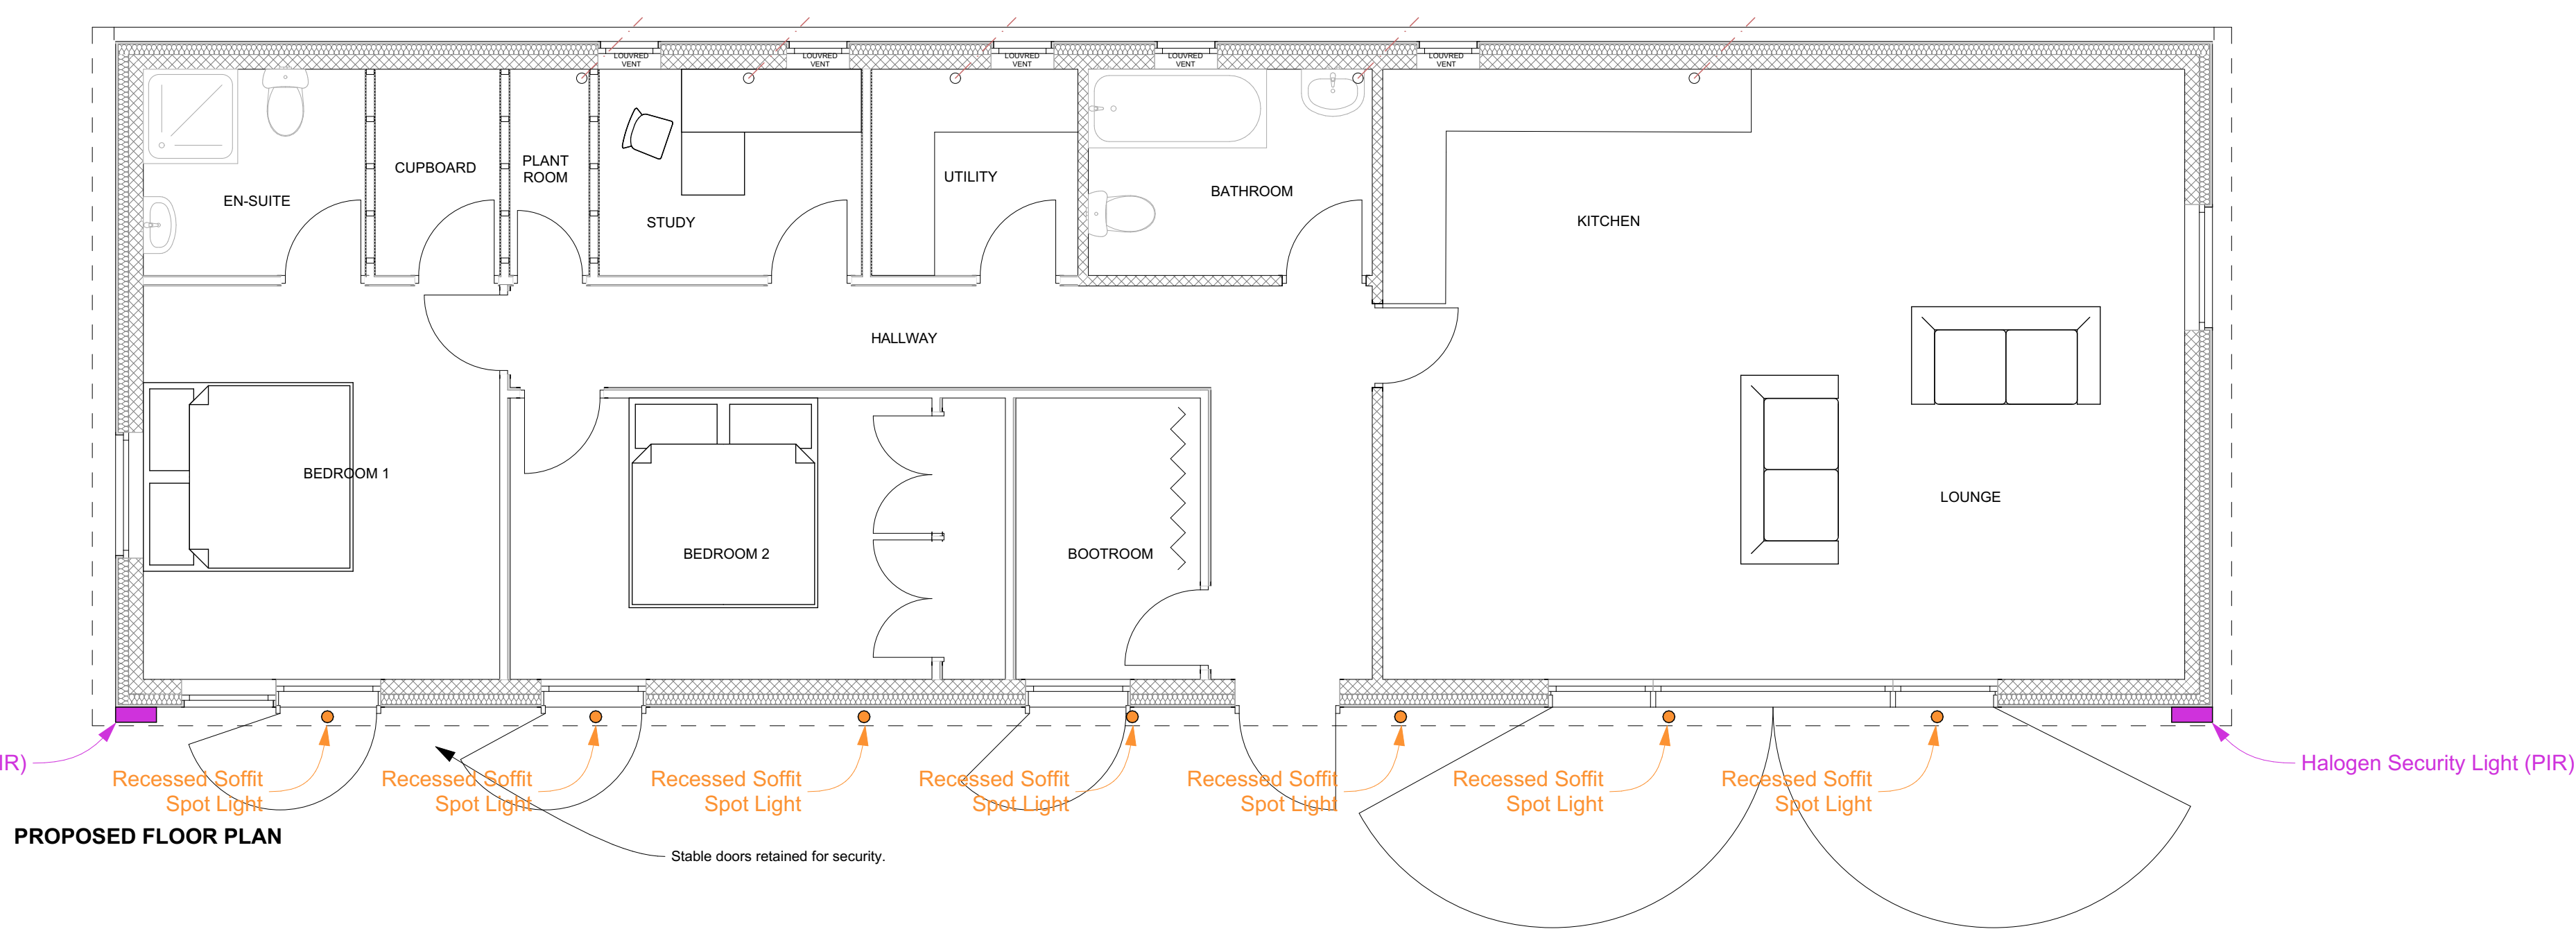

ALL
LIGHTING TO
SOUTH
ELEVATION

- Notes
- 1) This drawing MUST NOT BE SCALED.
 - 2) All dimensions to be CHECKED ON SITE and any DISCREPANCY reported to the Architects.
 - 3) The site boundary shown is the best assumed from available data and does NOT represent legal ownership.

Revisions.	
APPROVAL	INFORMATION
PRELIMINARY	FOR CONSTRUCTION

Project
WHITTINGTON EDGE STABLES
MARKFIELD ROAD
LE6 0LU

Client
MR AND MRS BERRIDGE

Drawing Title
PROPOSED EXTERNAL LIGHTING

Drawing By PJT	Checked By JHS
-------------------	-------------------

Date NOVEMBER 2023	Scale 1:50 @ A1
-----------------------	--------------------

Drawing Number 7579 / 21	Revision
-----------------------------	----------

4B FIR TREE LANE
GROBY
LEICESTER
LE6 0FH
TEL: 0116 254 7868
FAX: 0116 255 7293
EMAIL: enquiries@gwh.co.uk

