

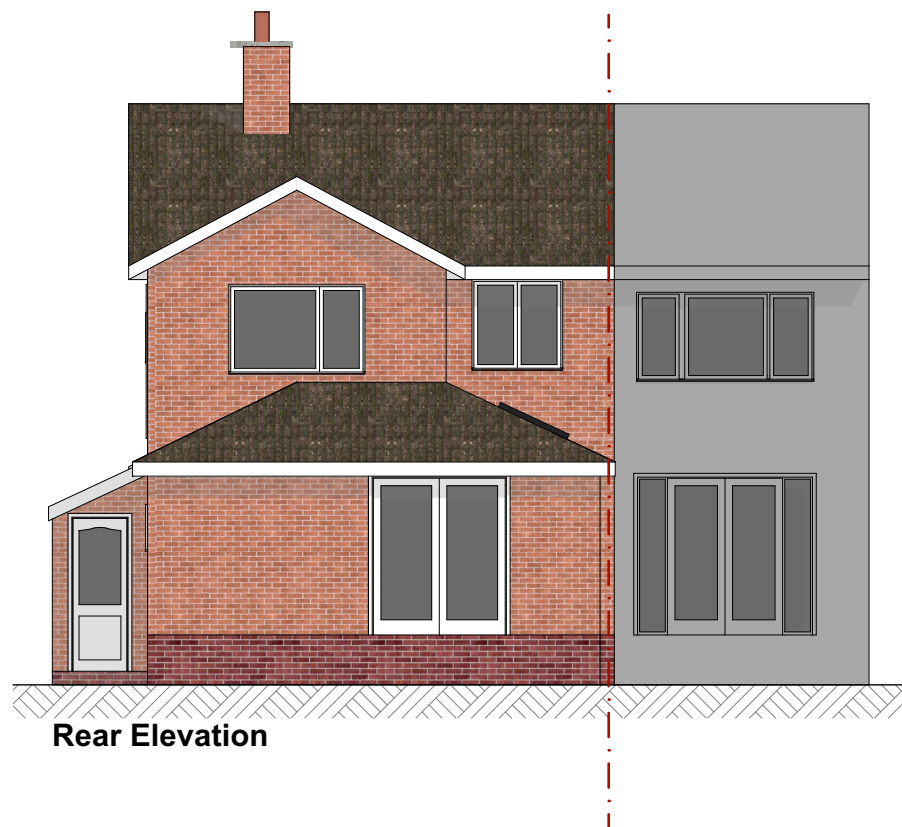


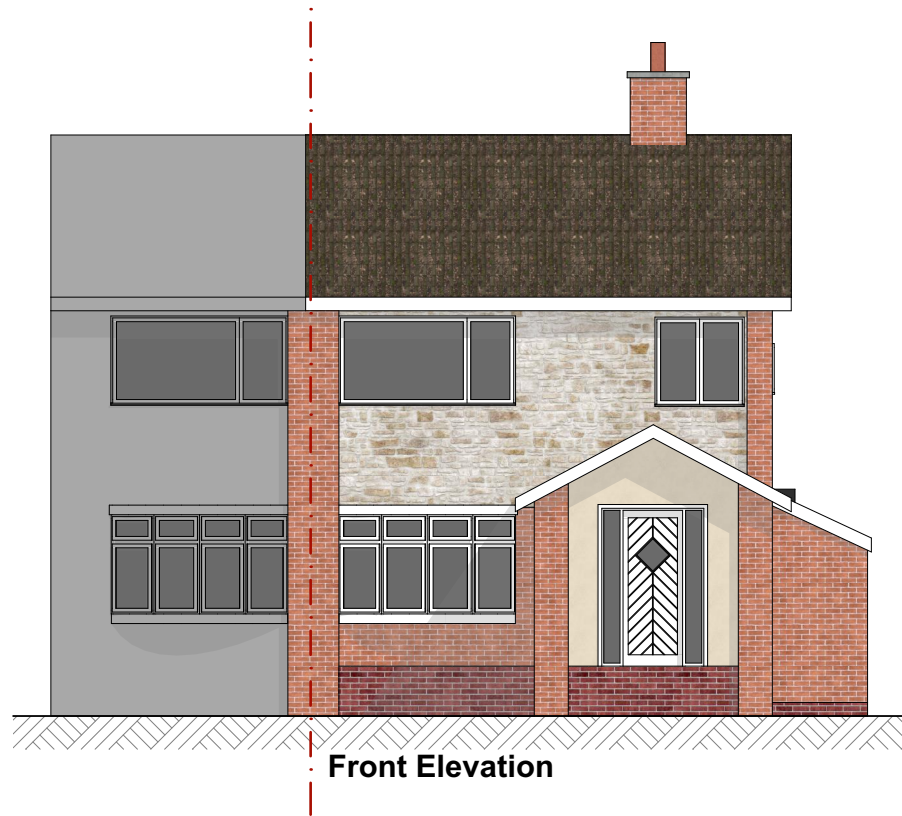

SCALE 1:100@A3

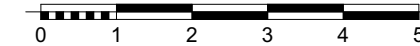

Project

50 Tennyson Road, Hinckley, LE10
OTH

Client

Jaspal Singh Randhawa

Drawn By

FreeForm

Architectural
Services

Project No.

2533

Layout Title

**Proposed
Elevations 2**

Drw No.

2533-08

Scale

1:100

Copyright of this drawing belongs to
FreeForm Design and Build Ltd. Reproduction
in any form is forbidden without the prior
written permission of the copyright holder.