

Orientation of site has not been checked, design subject to check before installation



MBX45 2550-CMP - Bin




MBX14 4035 - Bench




MFFIDENSEN-AD - Sensory Den




MAEBS - Balance Slalom

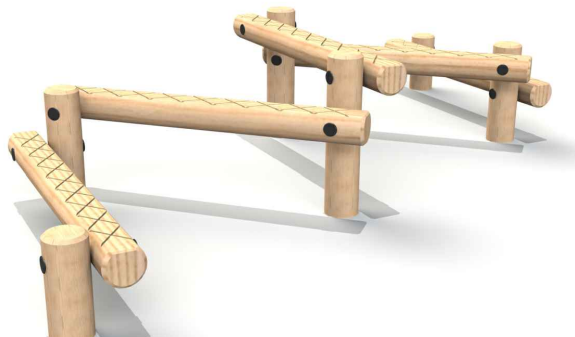

MAERWA - Rope Walk

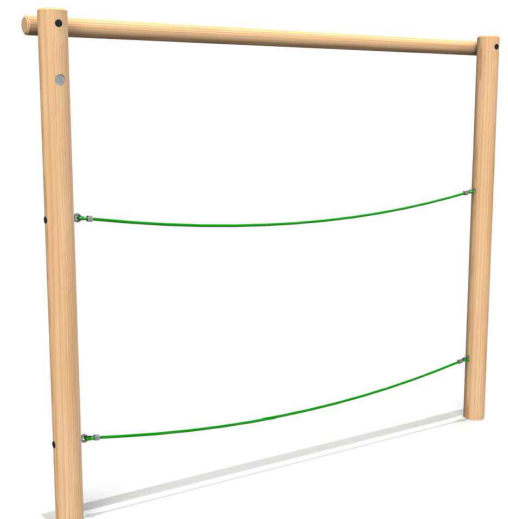

MH8049495 - Spinner

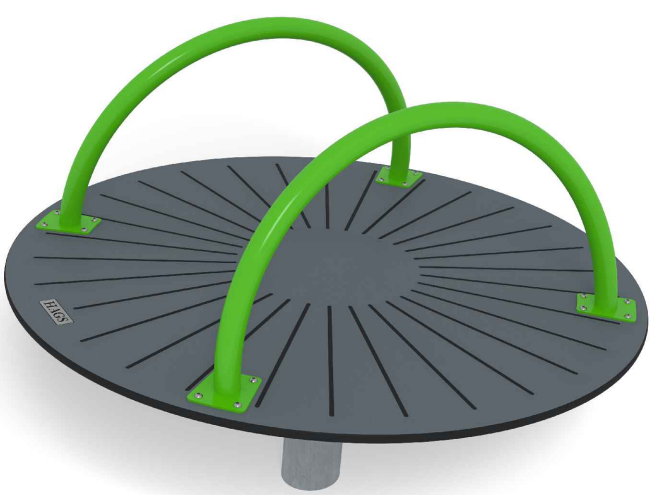

MH8097440 - Swing



MHAG8105854 - Play Unit




Miracle
Design & Play
TEL: ++44 (0)1604 658240
E-MAIL: sales@miracledandp.co.uk
WEB: www.miracledesignandplay.co.uk

PROJECT TITLE:
Markfield LEAP

SHEET TITLE: Proposal

- Key:**
- Fencing: 500mm High Timber Knee Rail by Client
 - Surfacing:
 - Bound Rubber Mulch Safety Surfacing
 - Existing Grass
 - Macadam Surfacing by Client
 - Grass Mat Safer Surfacing: ECONOMAT GRASS TILES 1.2m x 0.9m TO CPD 3.0M
 - Landscaping:
 - Trees by Client
 - Shrub Planting by Client

Equipment Fall Zone (No safety surfacing required if located on well maintained turf and under 1.5m CPD)

REVISIONS		
Issue	Description	Date
C	Design revised to new layout from client	20/07/26
B	TT3 and TT4 incorporated into TT1 and TT2	15/07/26
A	Revised to Client Feedback	25/06/26

DRAWN BY: L.Ghebikan

REVISED BY: S.Miller

CHECKED BY: L.Ghebikan

SCALE: 1:100 @A1


ISSUE: C

CLIENT: Allison Homes

DRAWING NO: Q14433_C

DATE: 16/06/26

© 2025 MIRACLE DESIGN AND PLAY LTD, "ALL RIGHTS RESERVED, THIS DRAWING MAY NOT BE REPRODUCED, TRANSMITTED OR STORED IN WHOLE OR IN PART WITHOUT OUR WRITTEN CONSENT"

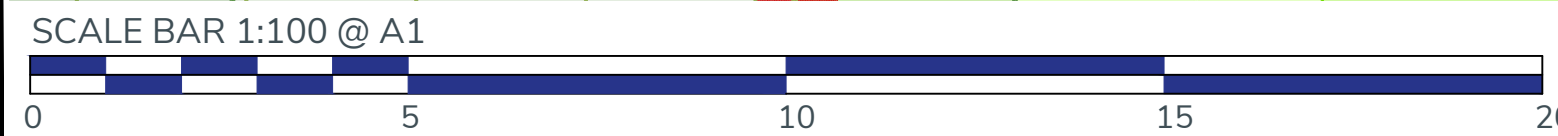

EXACT LOCATION OF EQUIPMENT TO BE AGREED ON SITE. ALL SURFACING TO BE FLAT AND LEVEL, ANY DISCREPENCIES IN LEVELS TO BE REPORTED TO MIRACLE DESIGN & PLAY IMMEDIATELY