

Orientation of site has not been checked, design subject to check before installation

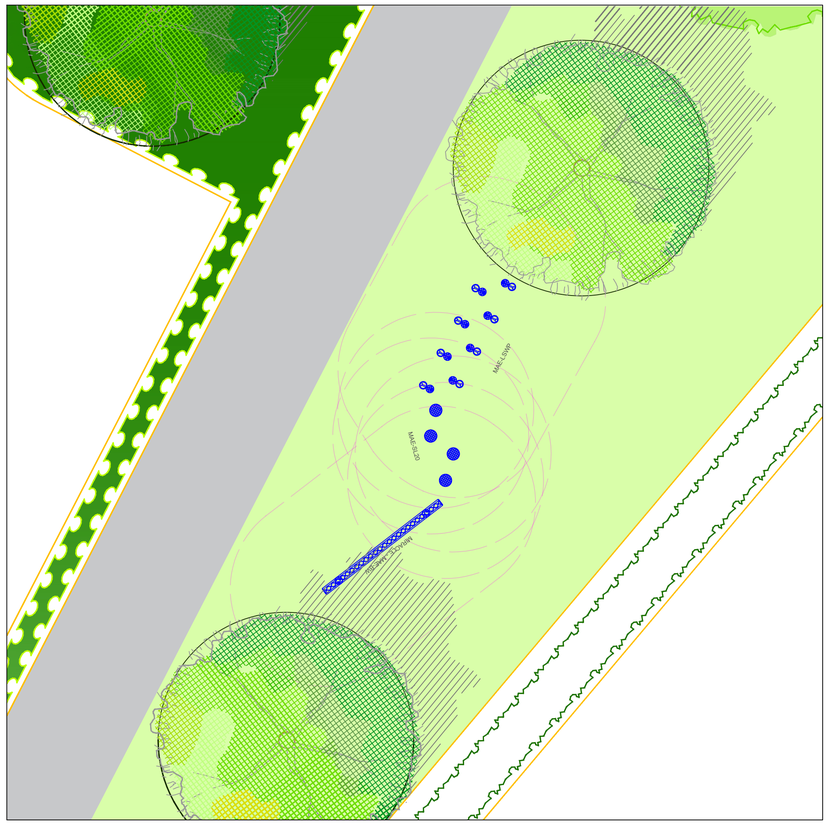

TT 1

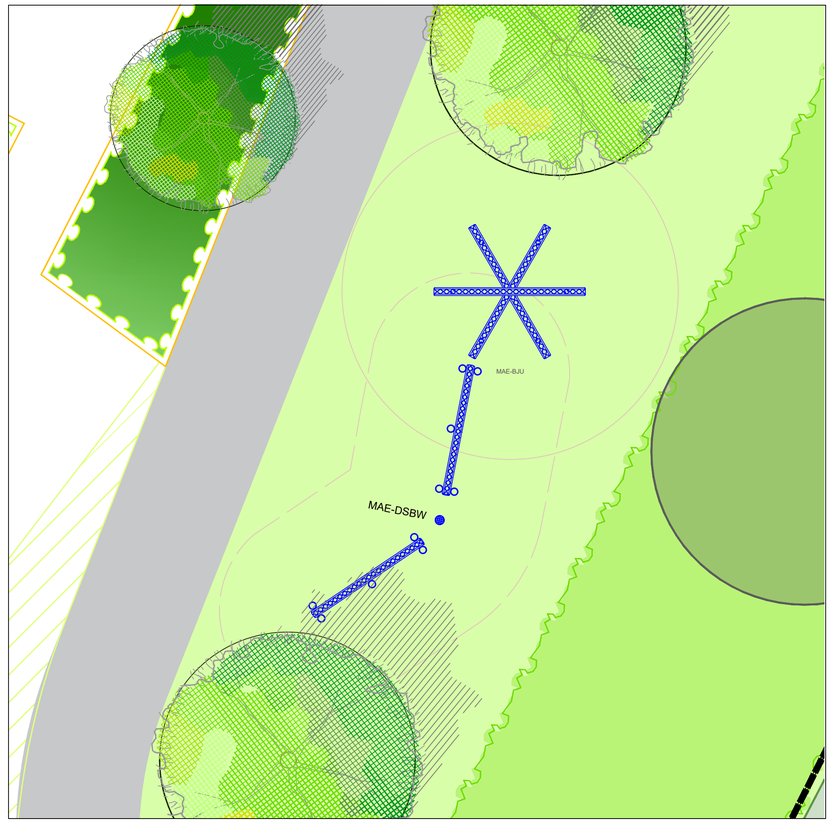

TT 2




MAESL20 - Stepping Posts



MAEBW - Balance Walk



MAELSWP - Walk and Stretch Posts

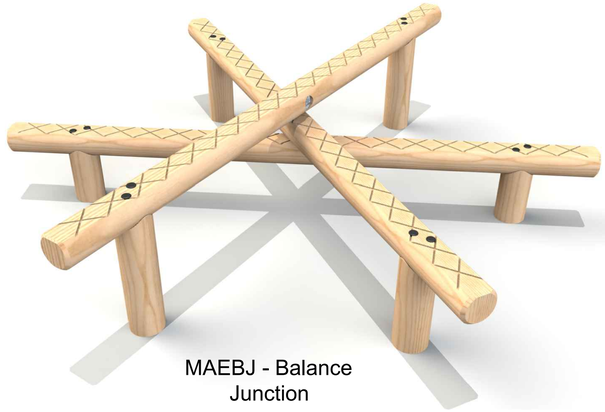

MAEBJ - Balance Junction



MAEDSBW - Double Sloping Balance Weave

SCALE BAR 1:50 @ A1

0 1 2 3 4 5 10m

EXACT LOCATION OF EQUIPMENT TO BE AGREED ON SITE. ALL SURFACING TO BE FLAT AND LEVEL, ANY DISCREPENCIES IN LEVELS TO BE REPORTED TO MIRACLE DESIGN & PLAY IMMEDIATELY

Miracle Design & Play
TEL: ++44 (0)1604 658240
E-MAIL: sales@miracledandp.co.uk
WEB: www.miracledesignandplay.co.uk

PROJECT TITLE:
Markfield Trim Trail

SHEET TITLE: Proposal

Key:

Fencing:
- 500mm High Timber Knee Rail by Client

Surfacing:
- Bound Rubber Mulch Safety Surfacing
- Existing Grass
- Macadam Surfacing by Client
- Grass Mat Safer Surfacing: ECOSMART GRASS TILES 1.5M X 1M TO CFH 3.0M

Landscaping:
- Trees by Client
- Shrub Planting by Client

Equipment Fall Zone (No safety surfacing required if located on well maintained turf and under 1.5m CFH)

REVISIONS

Issue	Description	Date
C	Design revised to new layout from client	20/07/26
B	TT3 and TT4 incorporated into TT1 and TT2	15/07/26
A	Revised to Client Feedback	25/06/26

DRAWN BY: L.Gbebikan
REVISED BY: S.Miller
CHECKED BY: L.Gbebikan
SCALE: 1:50@A1
ISSUE: C
CLIENT: Allison Homes
DRAWING NO: Q14433_C
DATE 16/06/26

© 2025 MIRACLE DESIGN AND PLAY LTD, "ALL RIGHTS RESERVED, THIS DRAWING MAY NOT BE REPRODUCED,TRANSMITTED OR STORED IN WHOLE OR IN PART WITHOUT OUR WRITTEN CONSENT"