
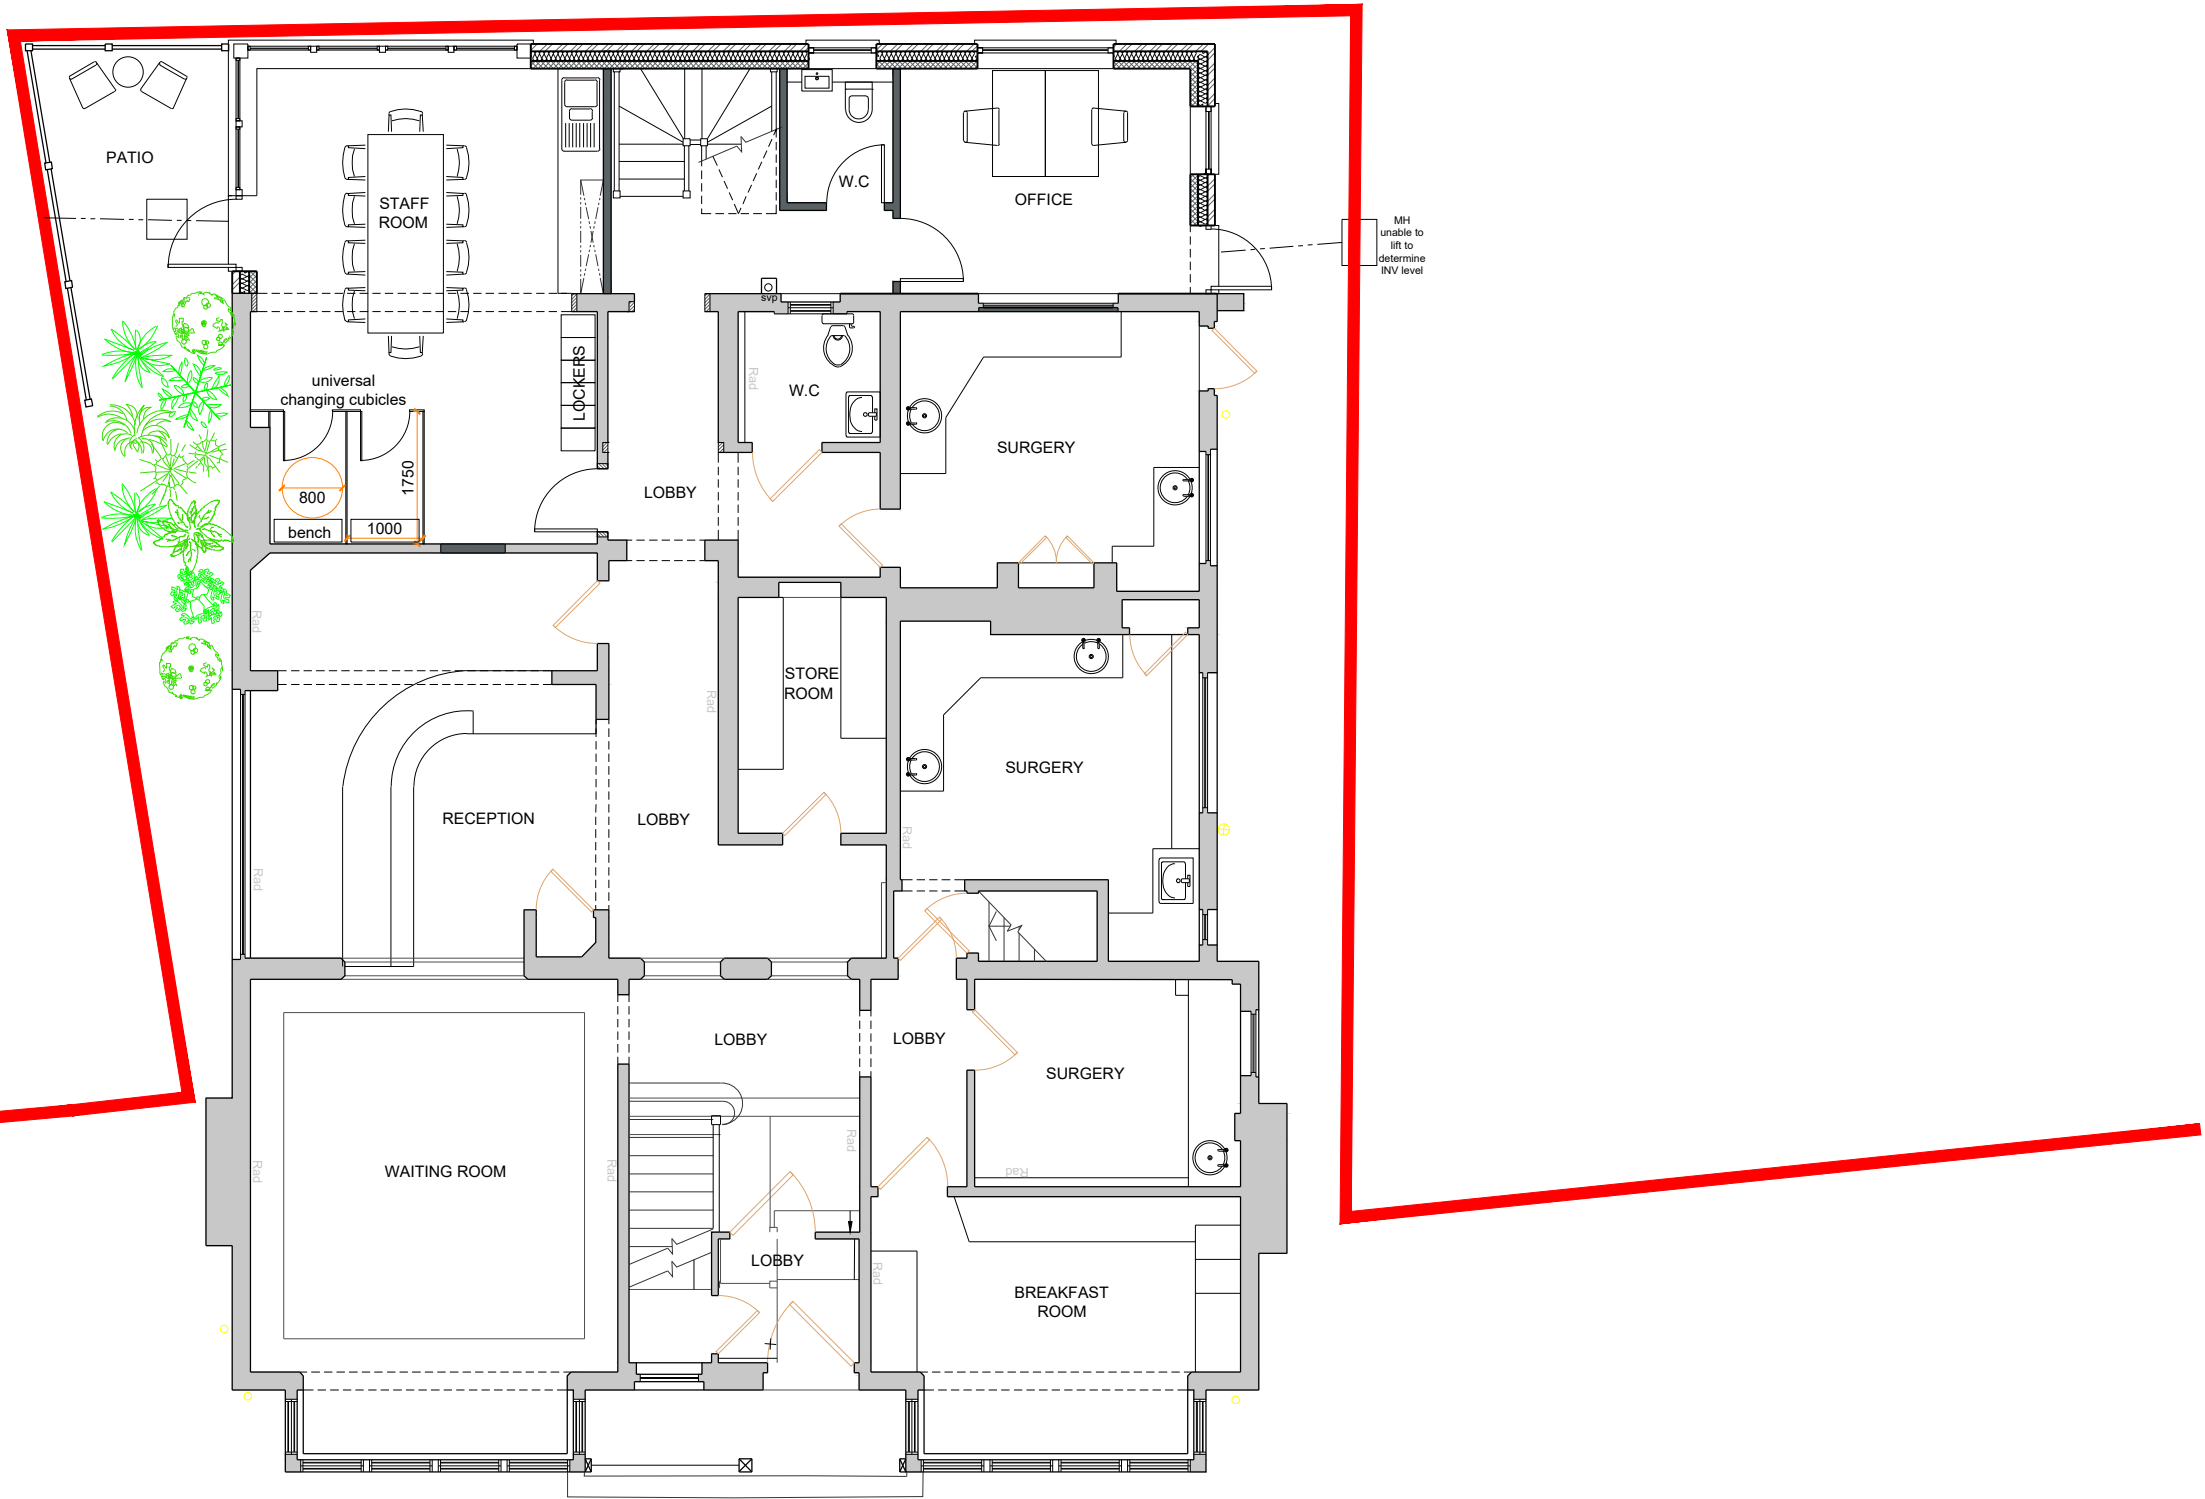


Work to figured dimensions only. Do not scale from drawings. Check dimensions on site before commencing work. Discrepancies to be reported to Lawtey Design. © Lawtey Design; drawing not to be copied or reproduced prior consent.

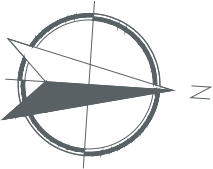

- REVISIONS
- A 19.09.24 Extended out fully across following drainage survey. Adapted internal layout & Window/ Door locations.
 - B 19.09.24 Relocated office door & adjusted corner window. Adjusted layout for 1st floor extension.
 - C 26.09.24 Made window in staff room corner window.
 - D 10.10.24 Amended corner windows & door in staff room.

Proposed Plans:
Ground Floor (Opt 3)

Project No: 24064

Drawing No: 02-D

Address: 34 STATION ROAD
HINCKLEY
LE10 1AR

Scale: 1:50 @ A1 1:100 @ A3



lawteydesign
ARCHITECTURAL SERVICES
rachael@lawteydesign.co.uk | 07964 745856

