





REAR (WEST) ELEVATION

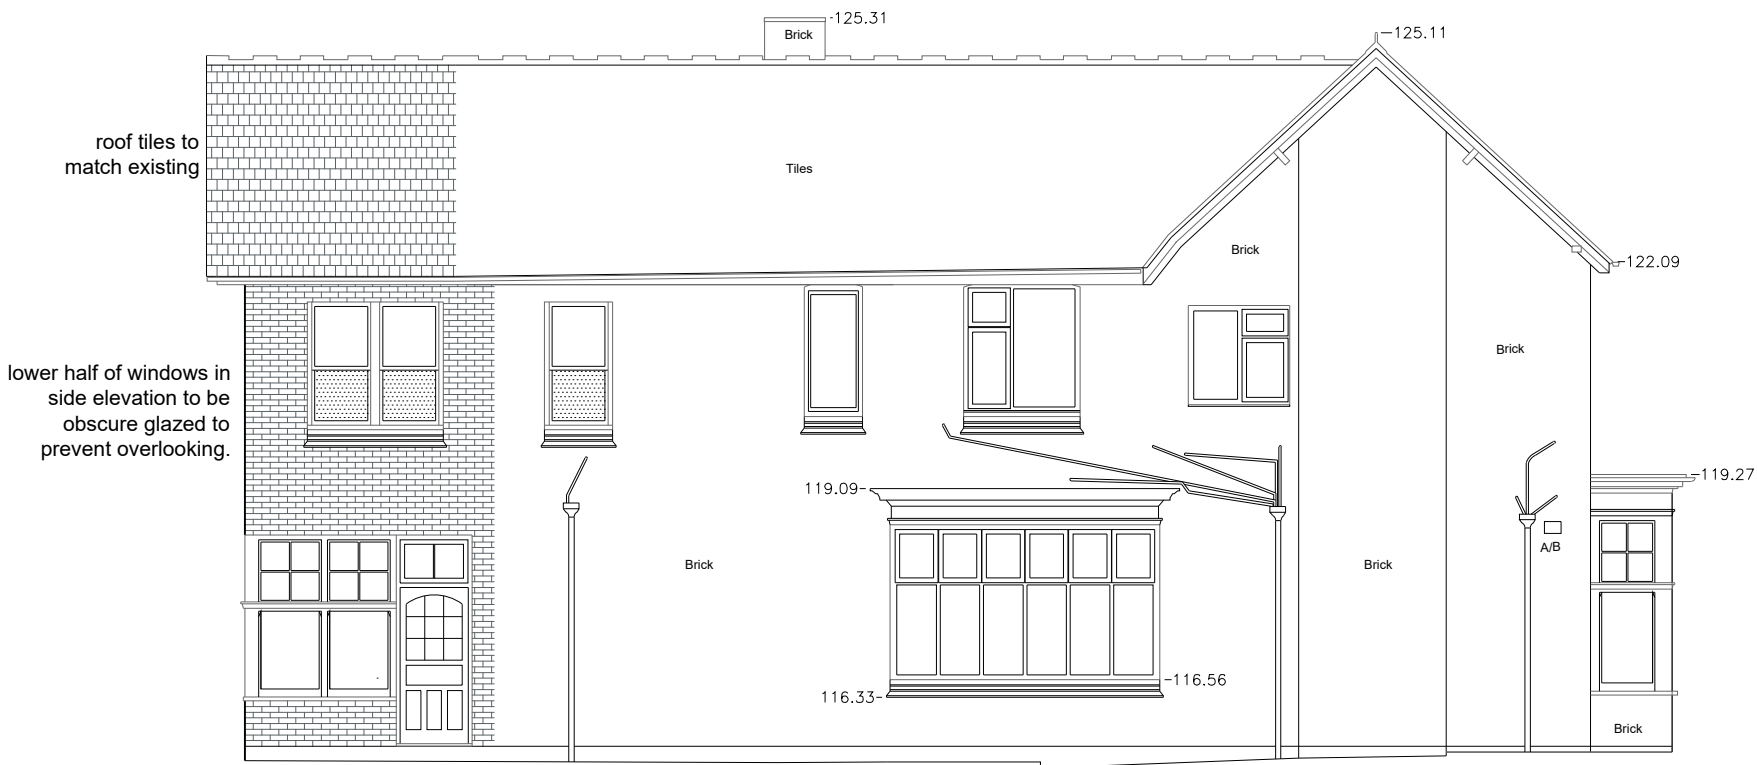

SIDE (SOUTH) ELEVATION

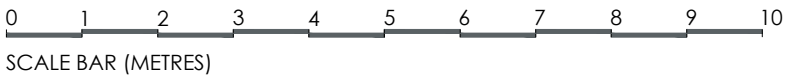

REVISIONS	
A	19.09.24 Revised extension configuration and added 1st floor.
B	26.09.24 Revised corner window and made cill height lower.
C	10.10.24 Amended corner windows in rear & side elevation.
D	03.03.25 Added side window to Surgery 15 & side window to Surgery 4.
E	04.03.25 Indicated obscure glazing to new windows in side elevation.

Proposed Elevations:
Rear and Side (Opt 3)

Project No:	24064
Drawing No:	02-4E
Address:	34 STATION ROAD HINCKLEY LE10 1AR
Scale:	1:50 @ A1 1:100 @ A3