



Work to figured dimensions only. Do not scale from drawings. Check dimensions on site before commencing work. Discrepancies to be reported to Lawtey Design. © Lawtey Design; drawing not to be copied or reproduced prior consent.

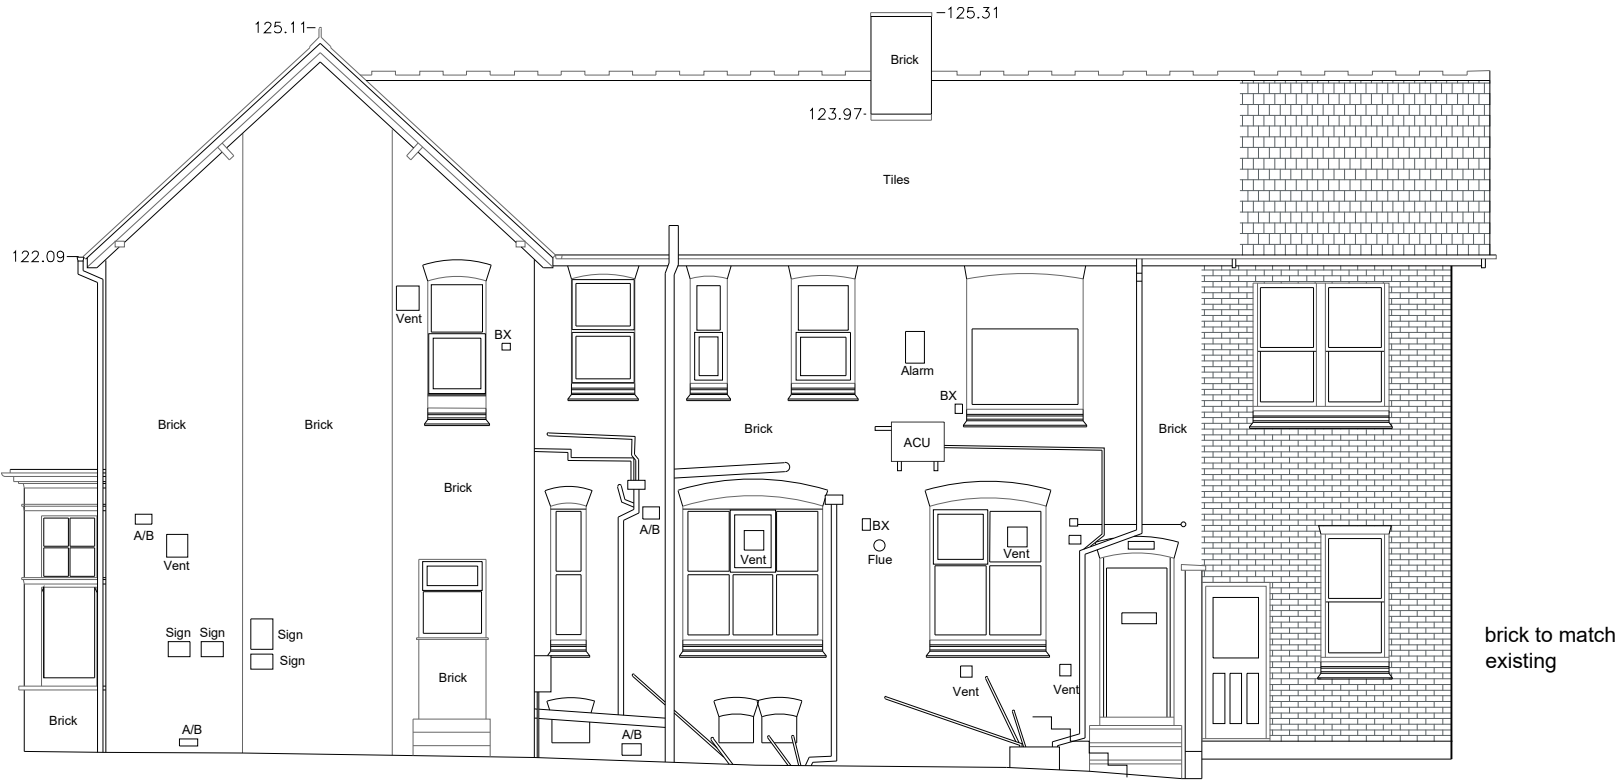

FRONT (EAST) ELEVATION



SIDE (NORTH) ELEVATION

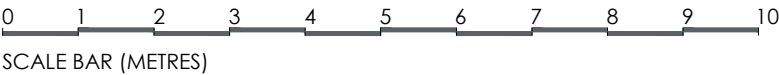

REVISIONS
A 19.09.24 Revised extension configuration and added 1st floor.

Proposed Elevations:
Front and Side (Opt 3)

Project No: 24064

Drawing No: 02-5A

Address: 34 STATION ROAD
HINCKLEY
LE10 1AR

Scale: 1:50 @ A1 1:100 @ A3