


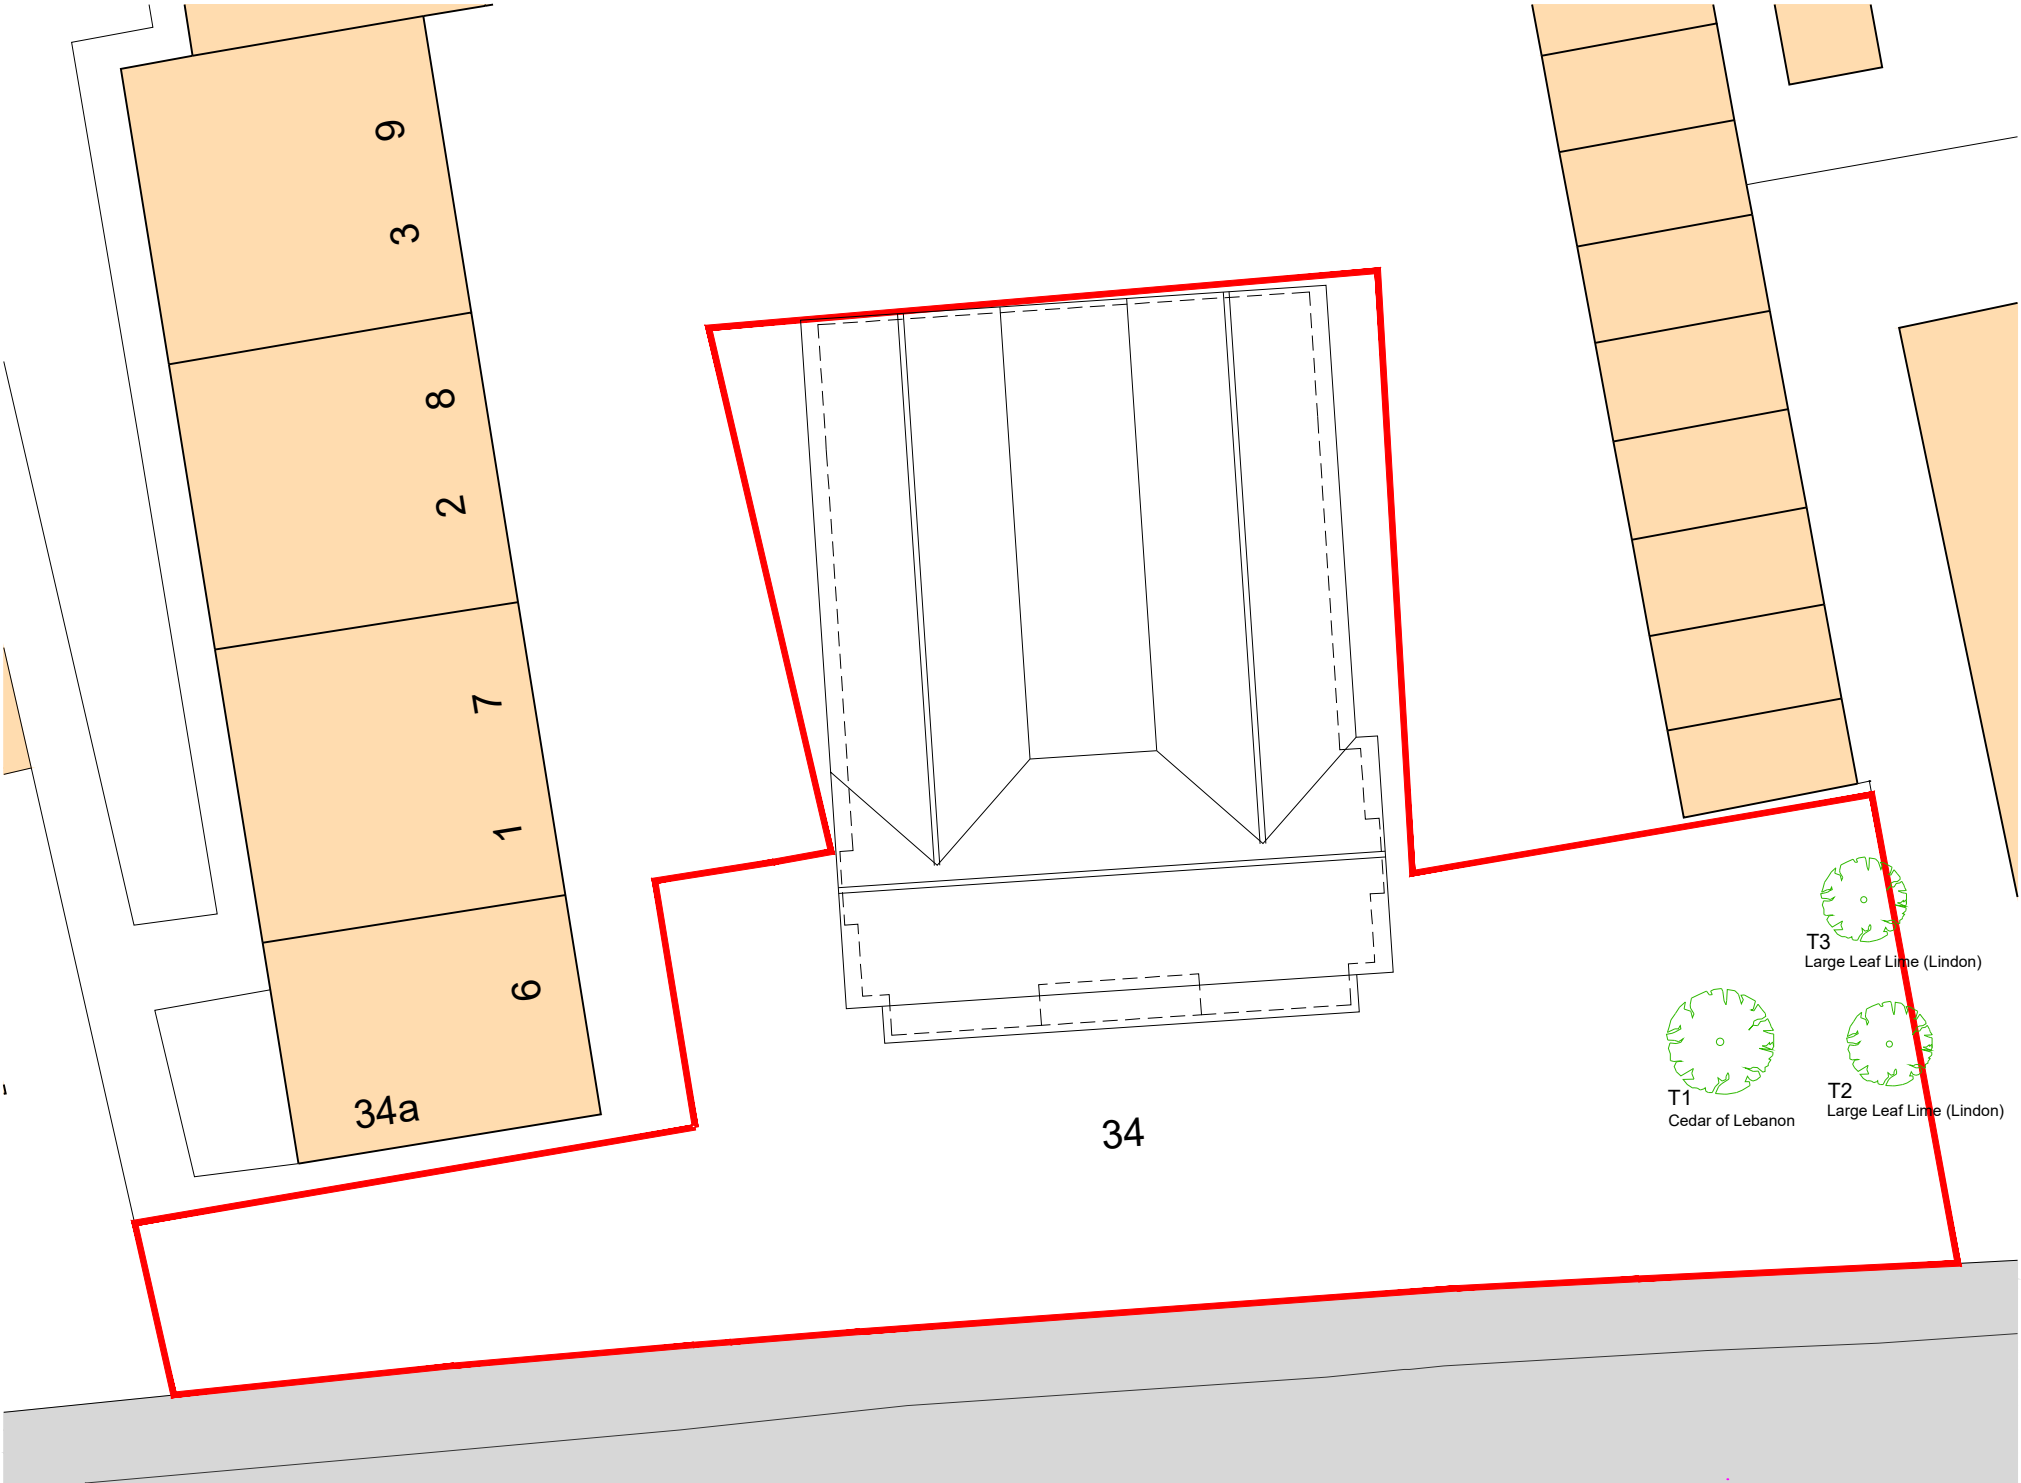

REVISIONS	
A	
Proposed Block Plan (Opt 3)	
Project No:	24064
Drawing No:	02-6
Address:	34 STATION ROAD HINCKLEY LE10 1AR
Scale:	1:100 @ A1 1:200 @ A3