
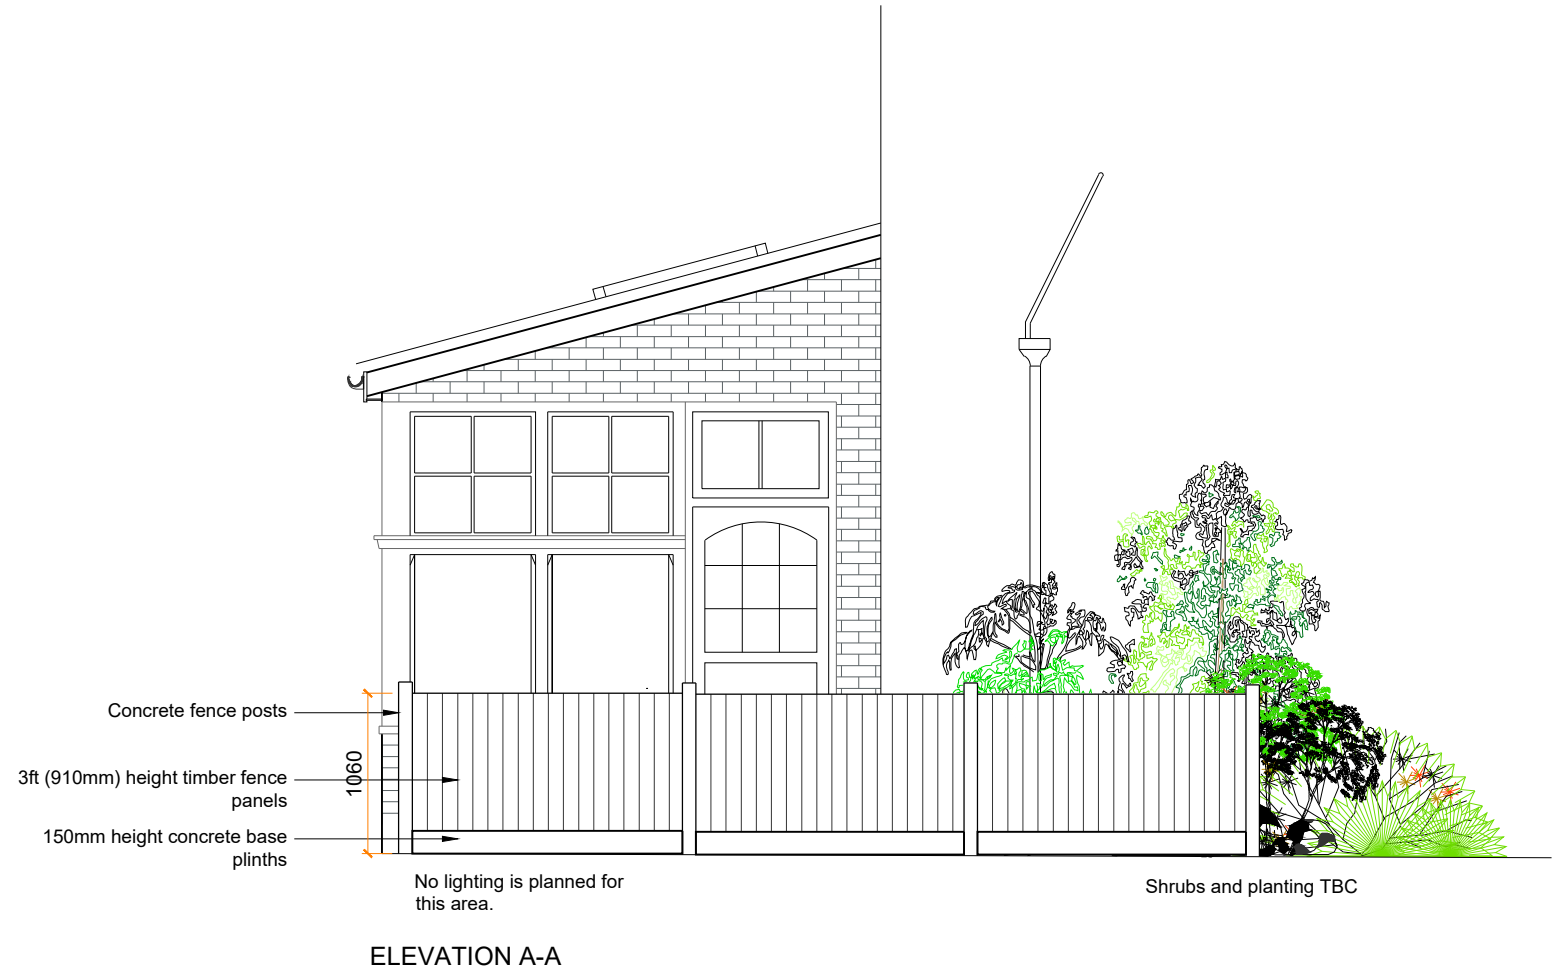


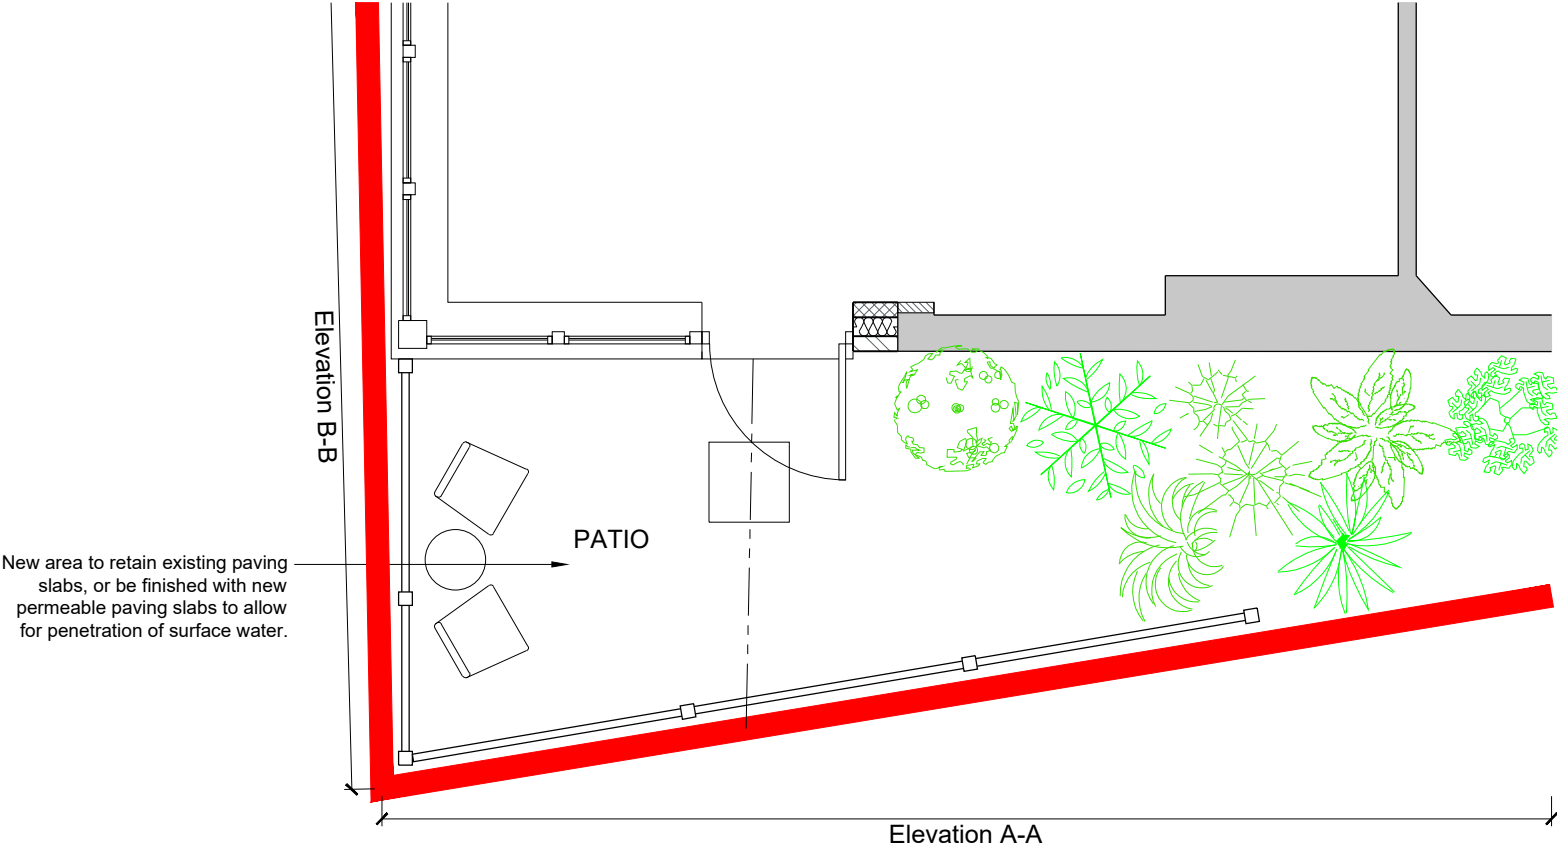

REVISIONS	
A	

Patio area:
Plans & Elevations

Project No: 24064

Drawing No: 02-7

Address: 34 STATION ROAD
HINCKLEY
LE10 1AR

Scale: 1:50 @ A3