
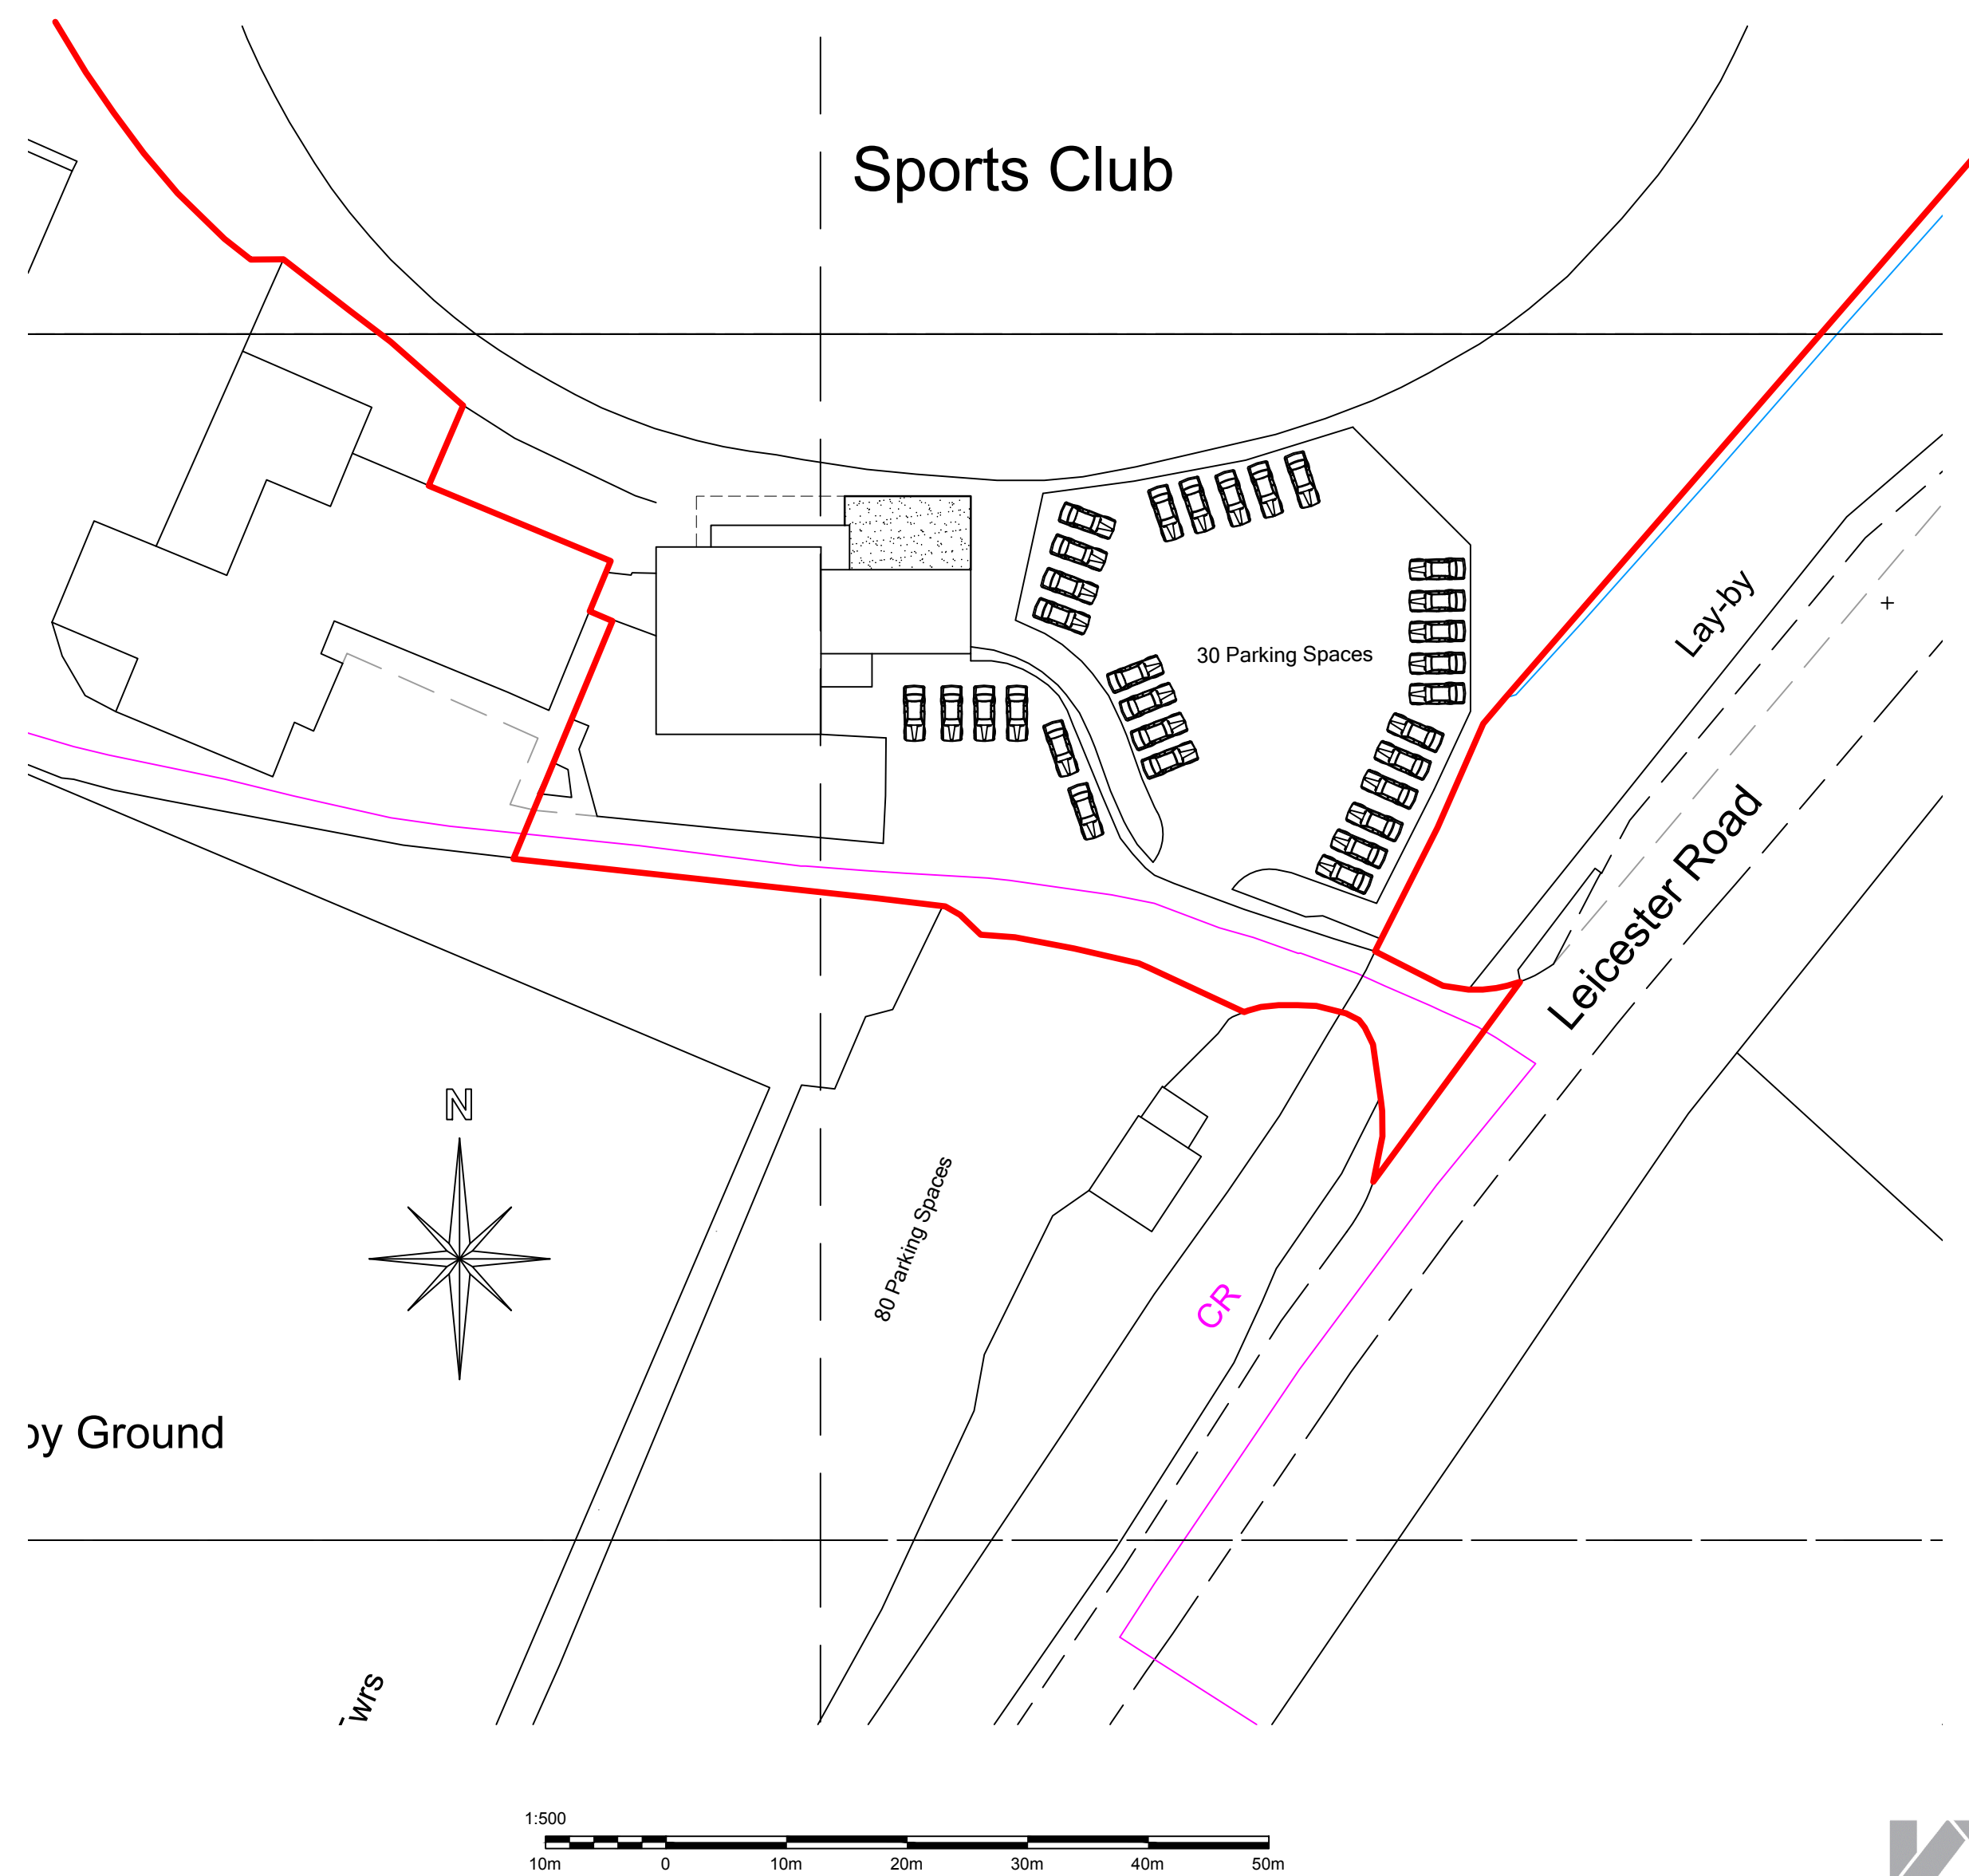
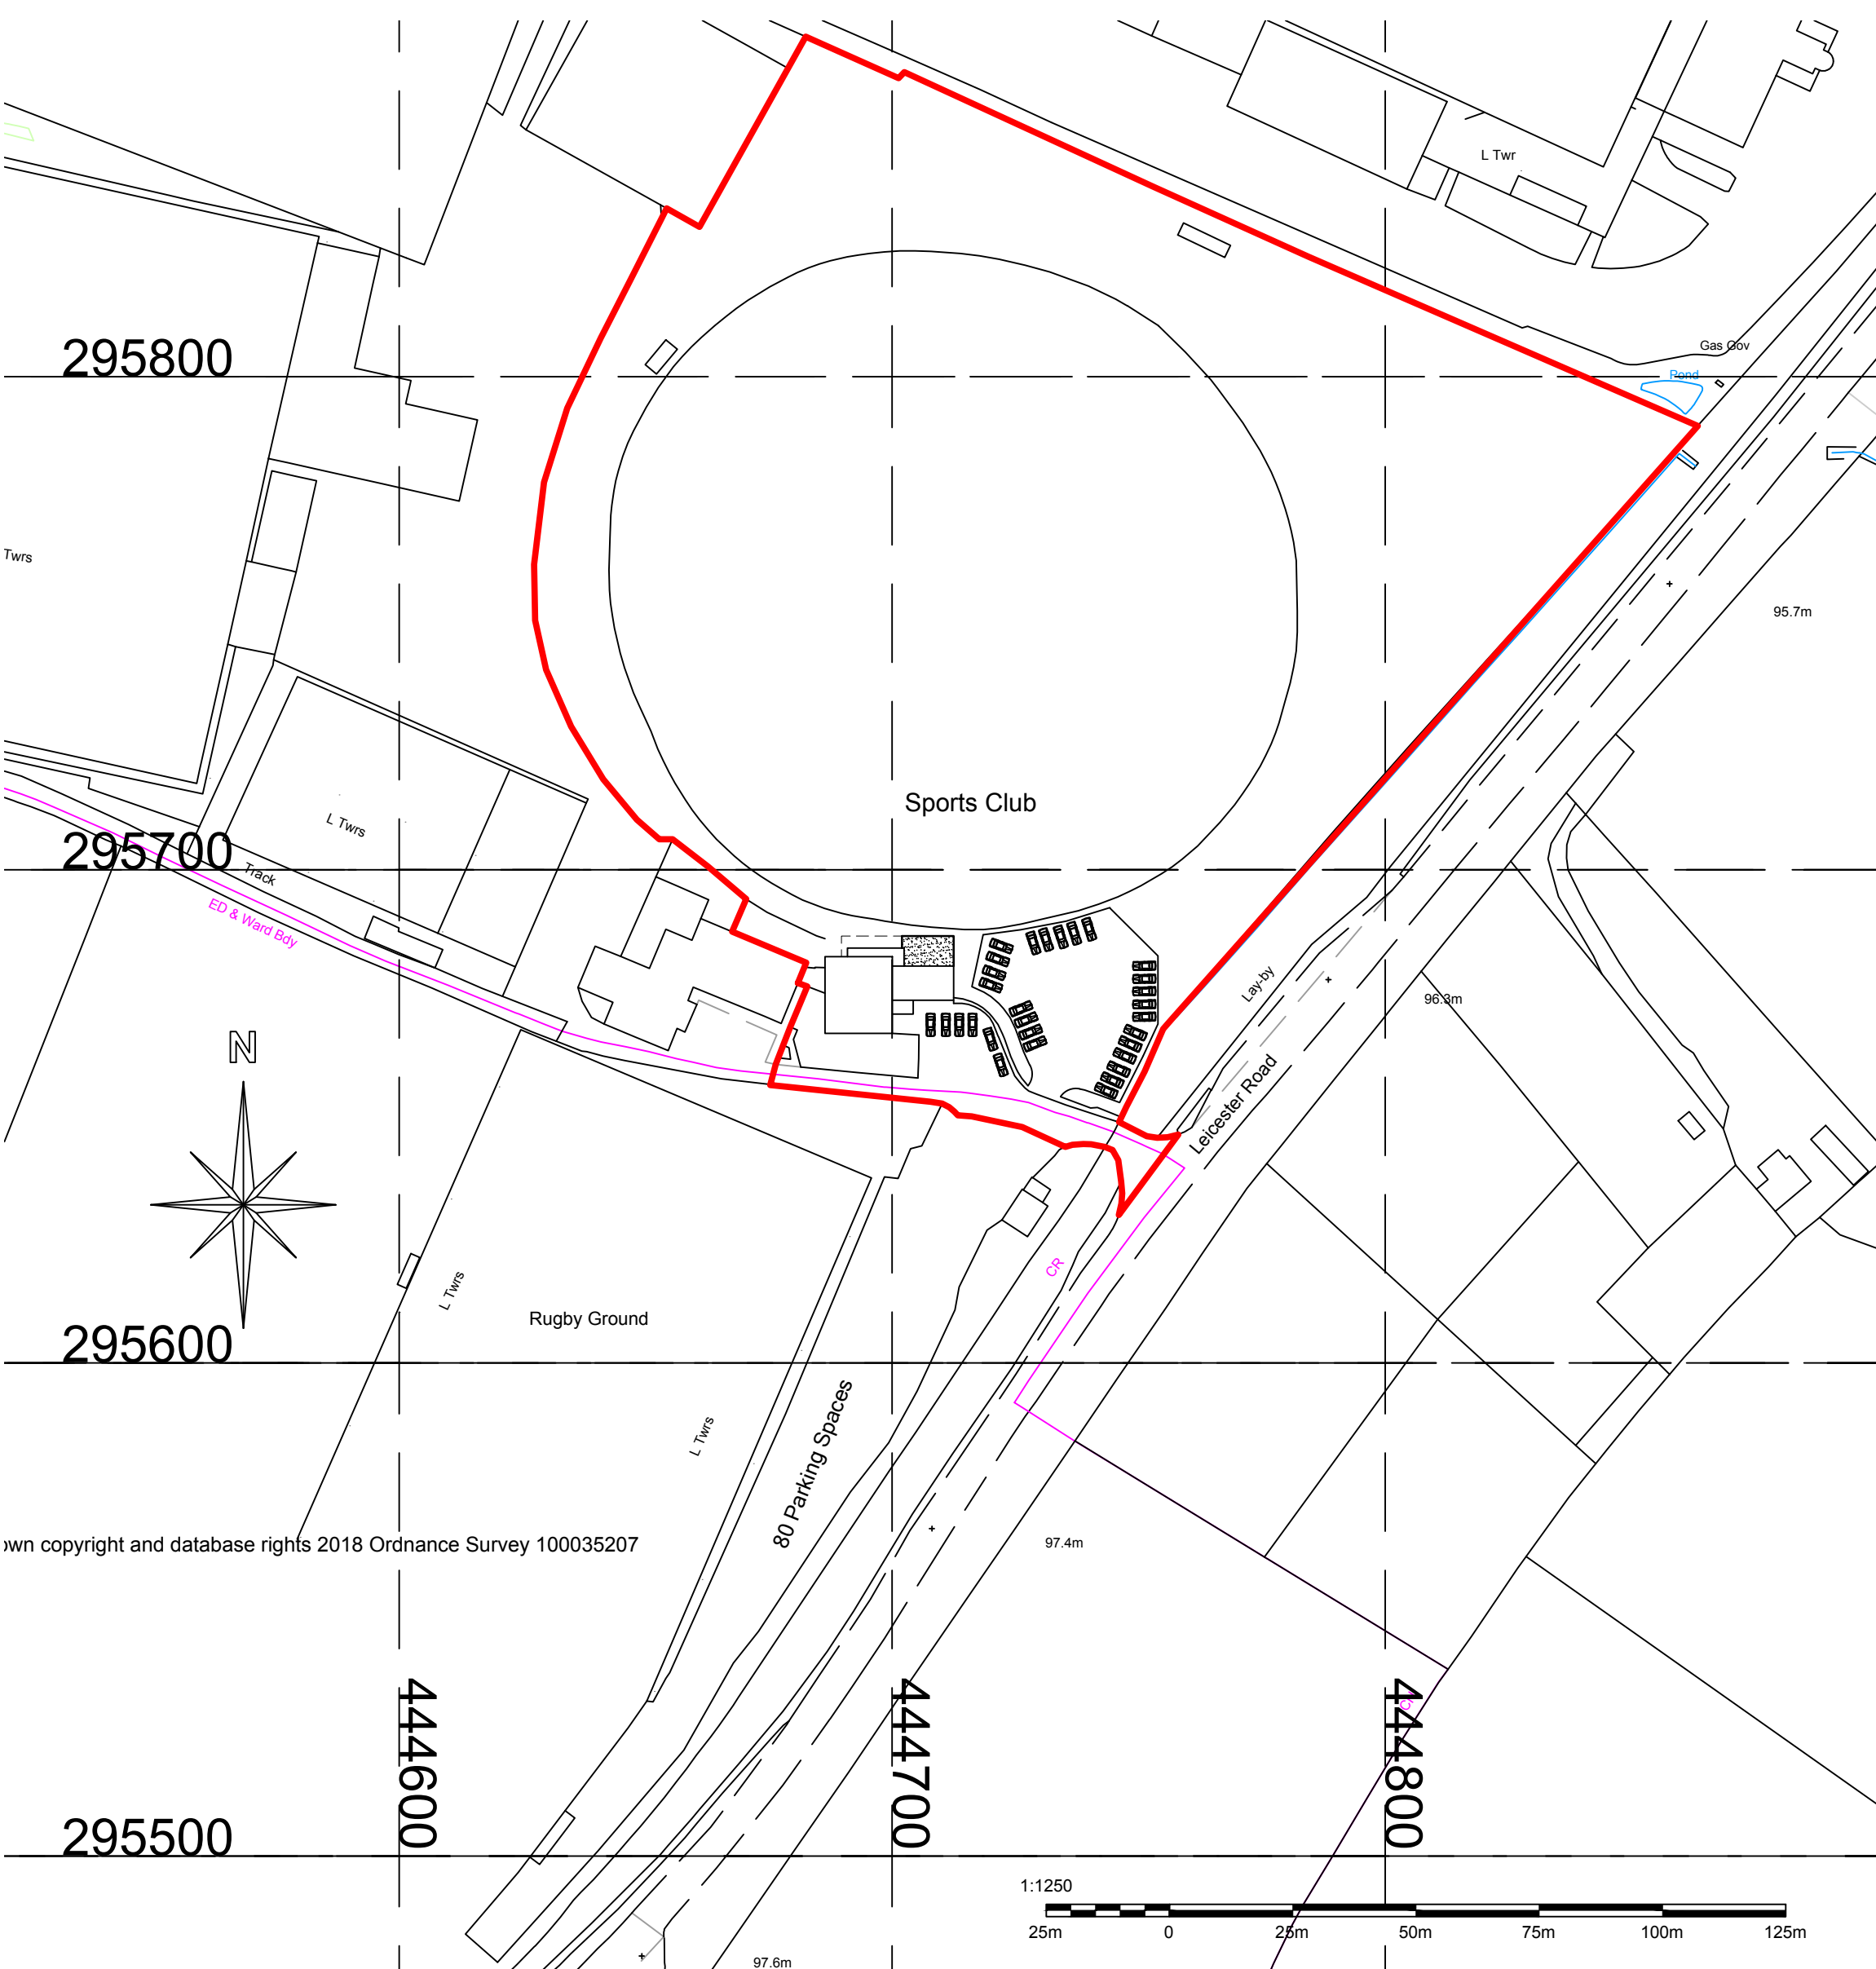


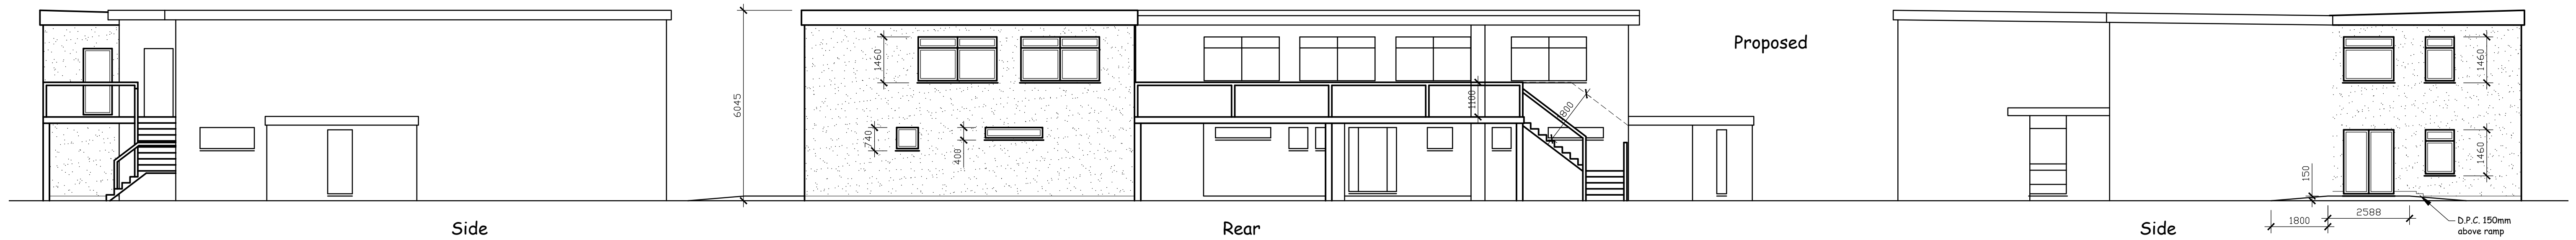

- Rev. D - FR zone to external stair
- Rev. C - Ramped Access
- Rev. B - Windows & Doors Altered
- Rev. A - Bldg Regs amendments

Drawing prepared for the purpose of Planning Permission
and/or Building Regulation approval.

All dimensions to be checked on site before works commence.

Internal room layouts and fittings to client's requirements.

Actual boundary lines to be confirmed on site between parties
concerned prior to commencement of work and no part of
the new construction to project over the boundary.

Underground services may have been assumed and therefore
they should be located prior to commencement.

Project

Proposed Extension & Alterations
Hinckley Town Cricket Club
Leicester Road
Hinckley
Leicestershire
LE10 3DR

Drawing	Existing & Proposed Elevations
Drawing Ref:	Building Regulations 01
Scales	1:100 at A1

Date August 2024



**Brooks
Building
Plans**
Barry Brooks Tel. 07879 655 641